



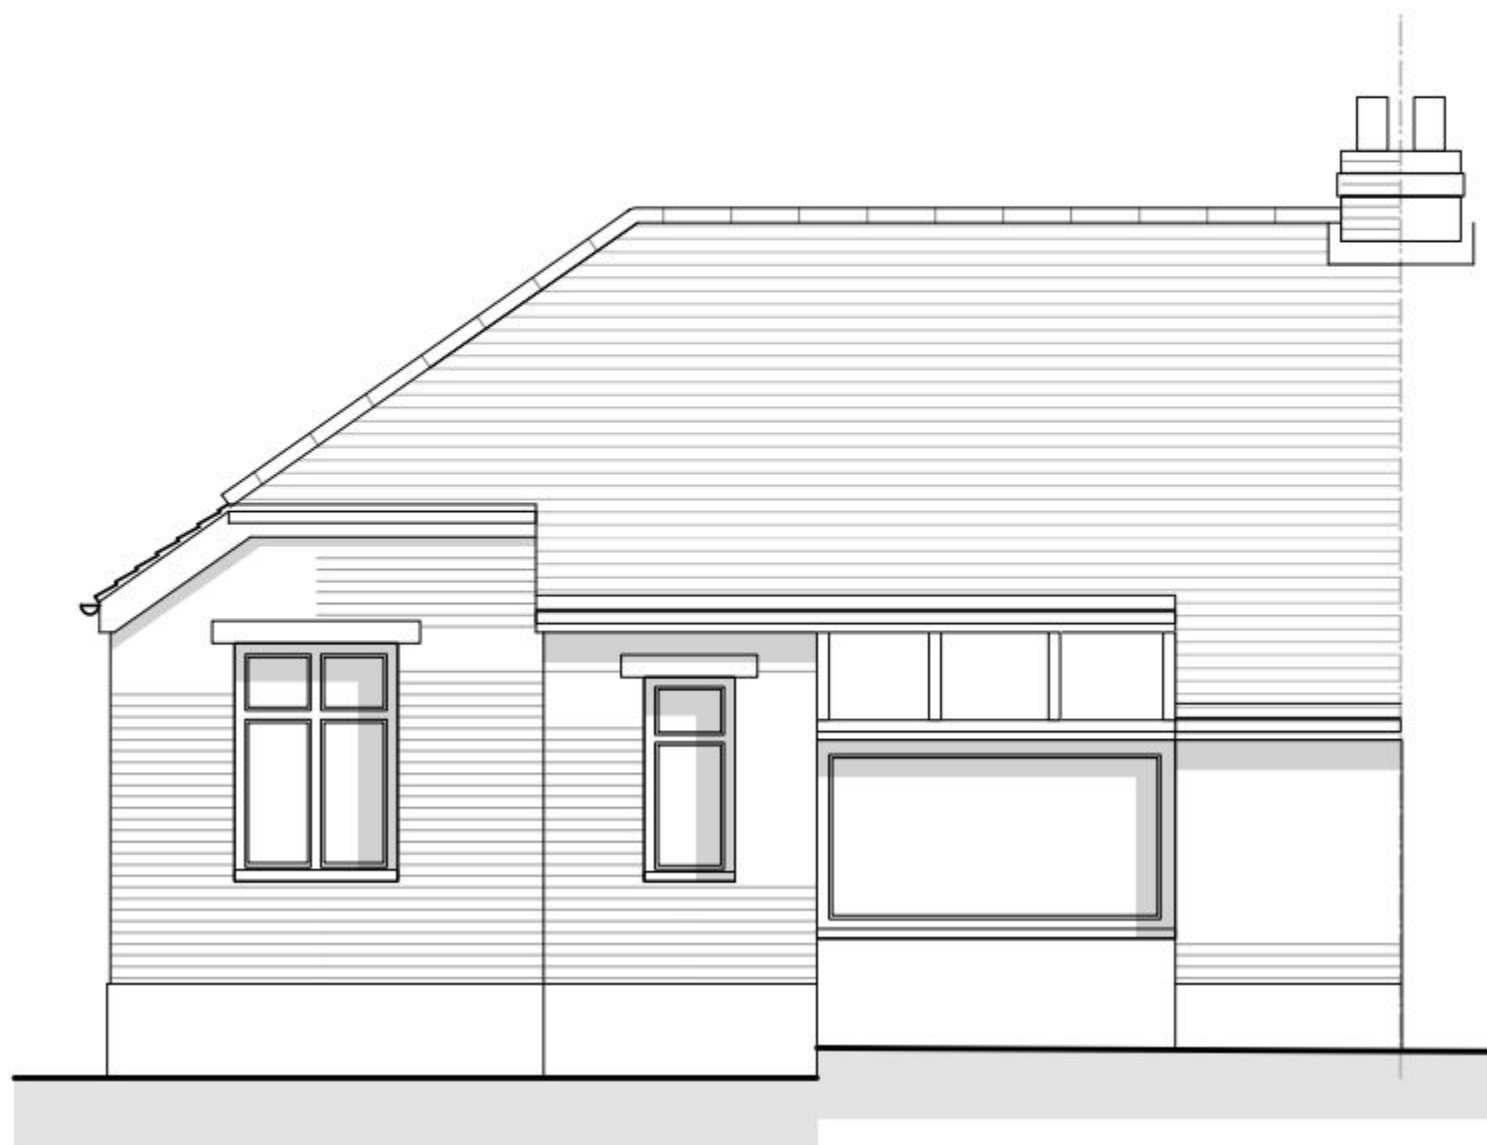

South-East Elevation

Scale 1:50

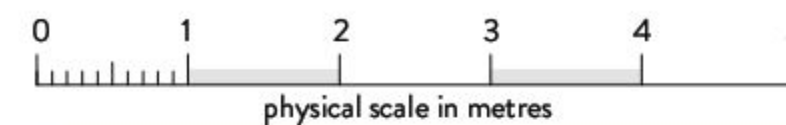

76 ELLESMERE ORCHARD, WESTBOURNE EMSWORTH PO10 8TR  
 INFO@KINGFISHERCREATIVE.CO.UK 01243 251240  
 COMPANY REGISTERED IN ENGLAND & WALES REGISTRATION NUMBER : 8644051

## Proposed Extension & Alterations

**Project:** 42 Shaftesbury Avenue  
 Purbrook  
 Waterloooville  
 PO7 5HP

**Date** April 2015

**Scale** 1:50 @ A3

**Revision** -

**Job No.** 1376