

JANE MOTTERSHEAD DESIGNS LIMITED

2, BROOK COTTAGES, WEST ASHLING,
CHICHESTER, WEST SUSSEX, PO18 8DY

TEL: 01243 575480 MOBILE: 07790 362882


E-MAIL: jbmottershead@aol.com

Drg. No: GD/13/03


Drawn By: IBM

Date: July 2013


Project: Proposed pair of semi detached cottages, Victoria Road, Emsworth
Elevations

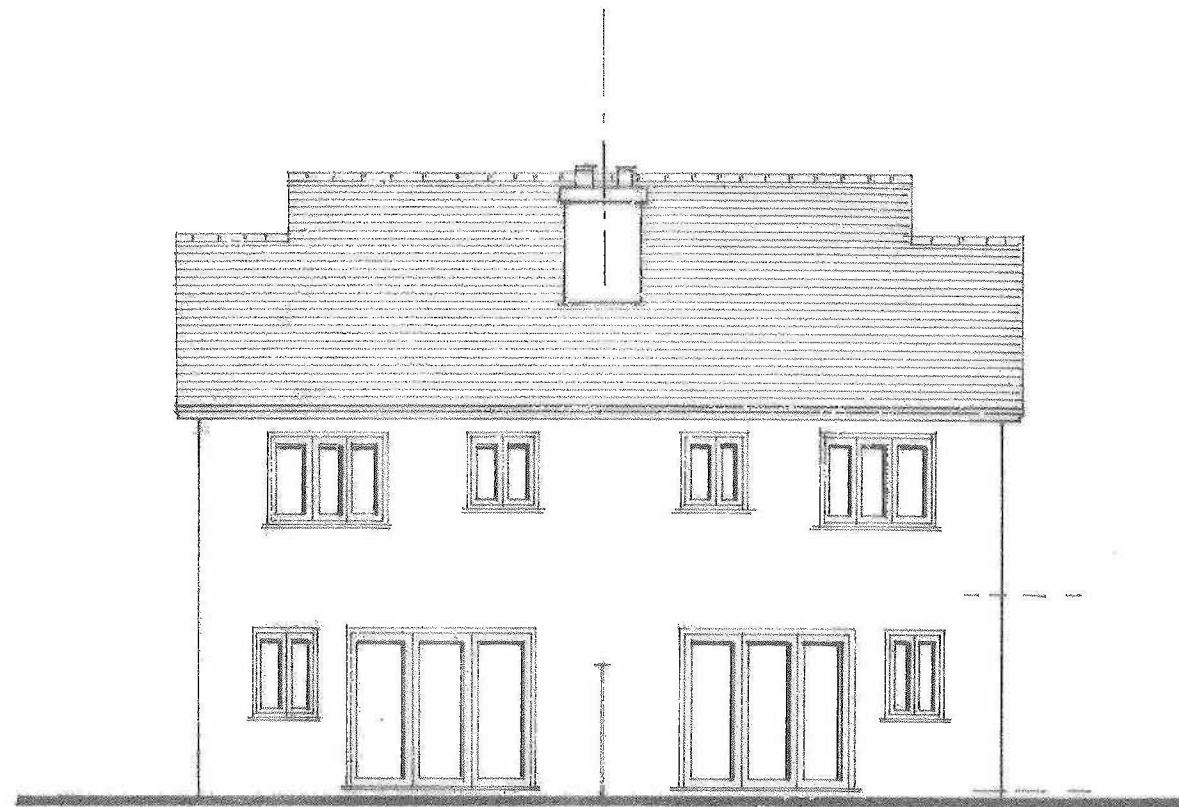

north elevation

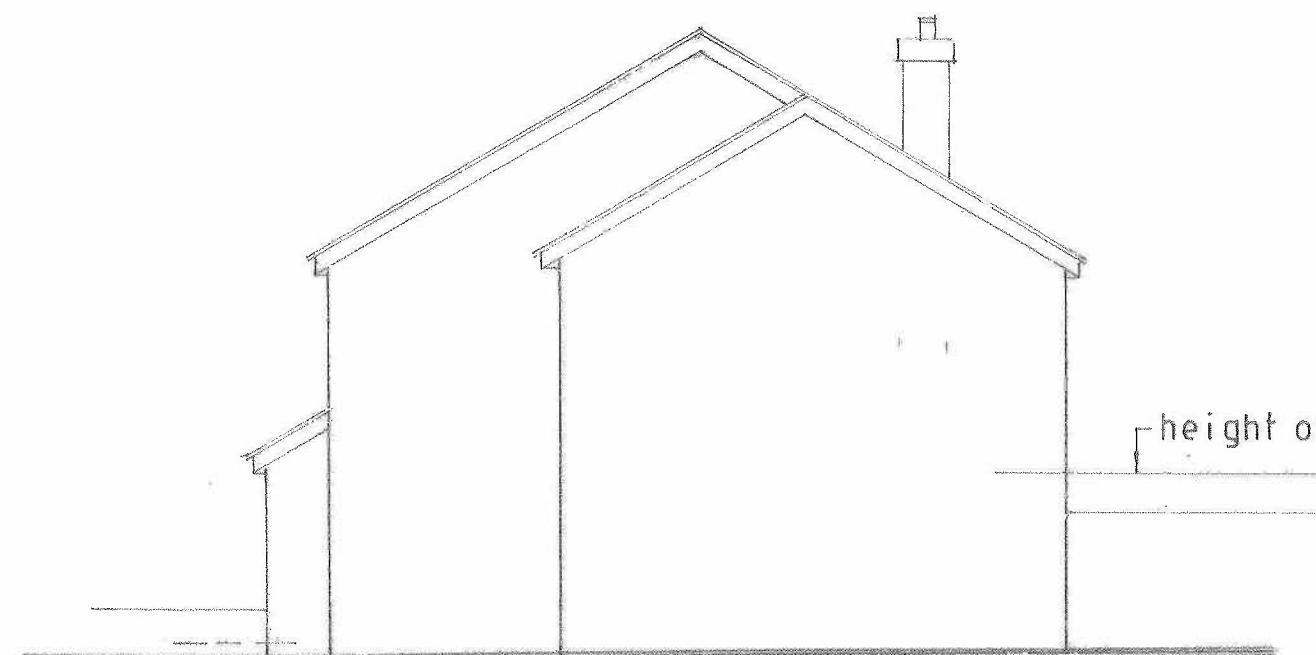

east elevation

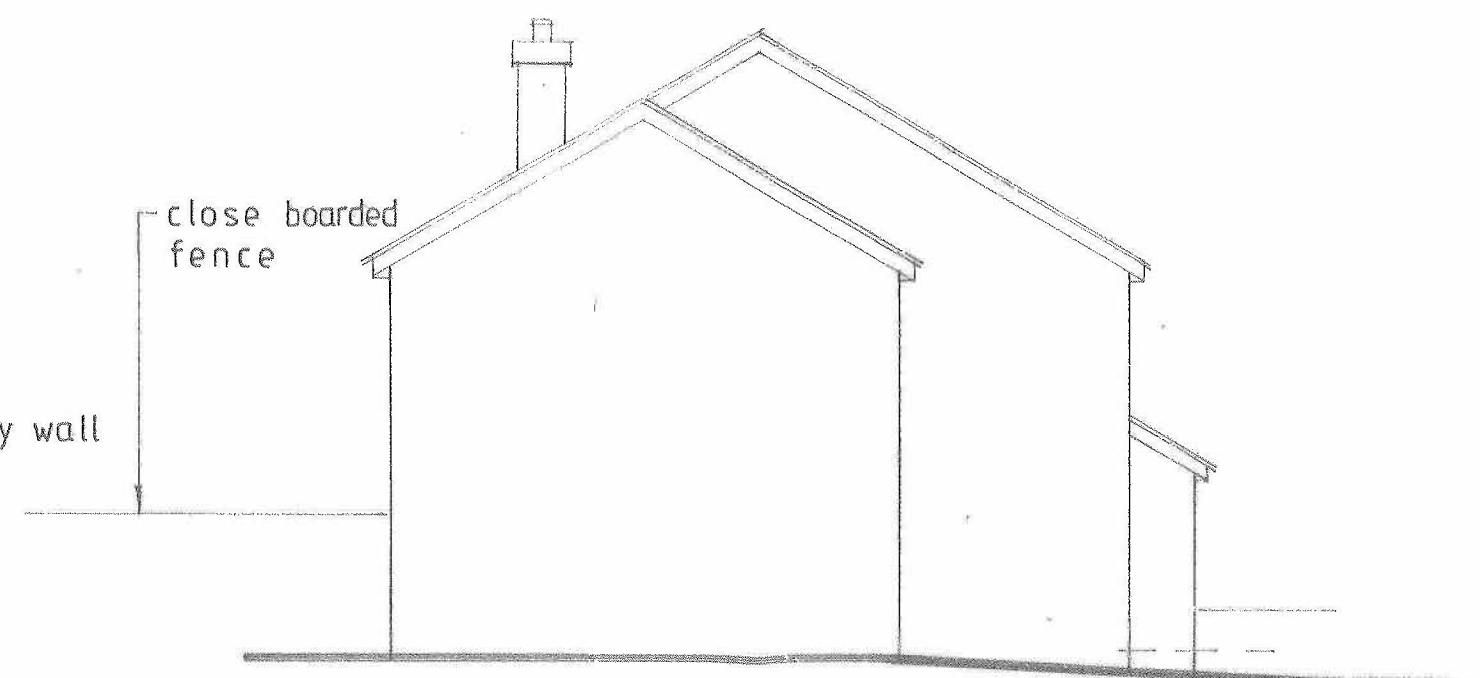

west elevation

1:100