





NORTH, WEST, SOUTH & EAST FACING ELEVATIONS.

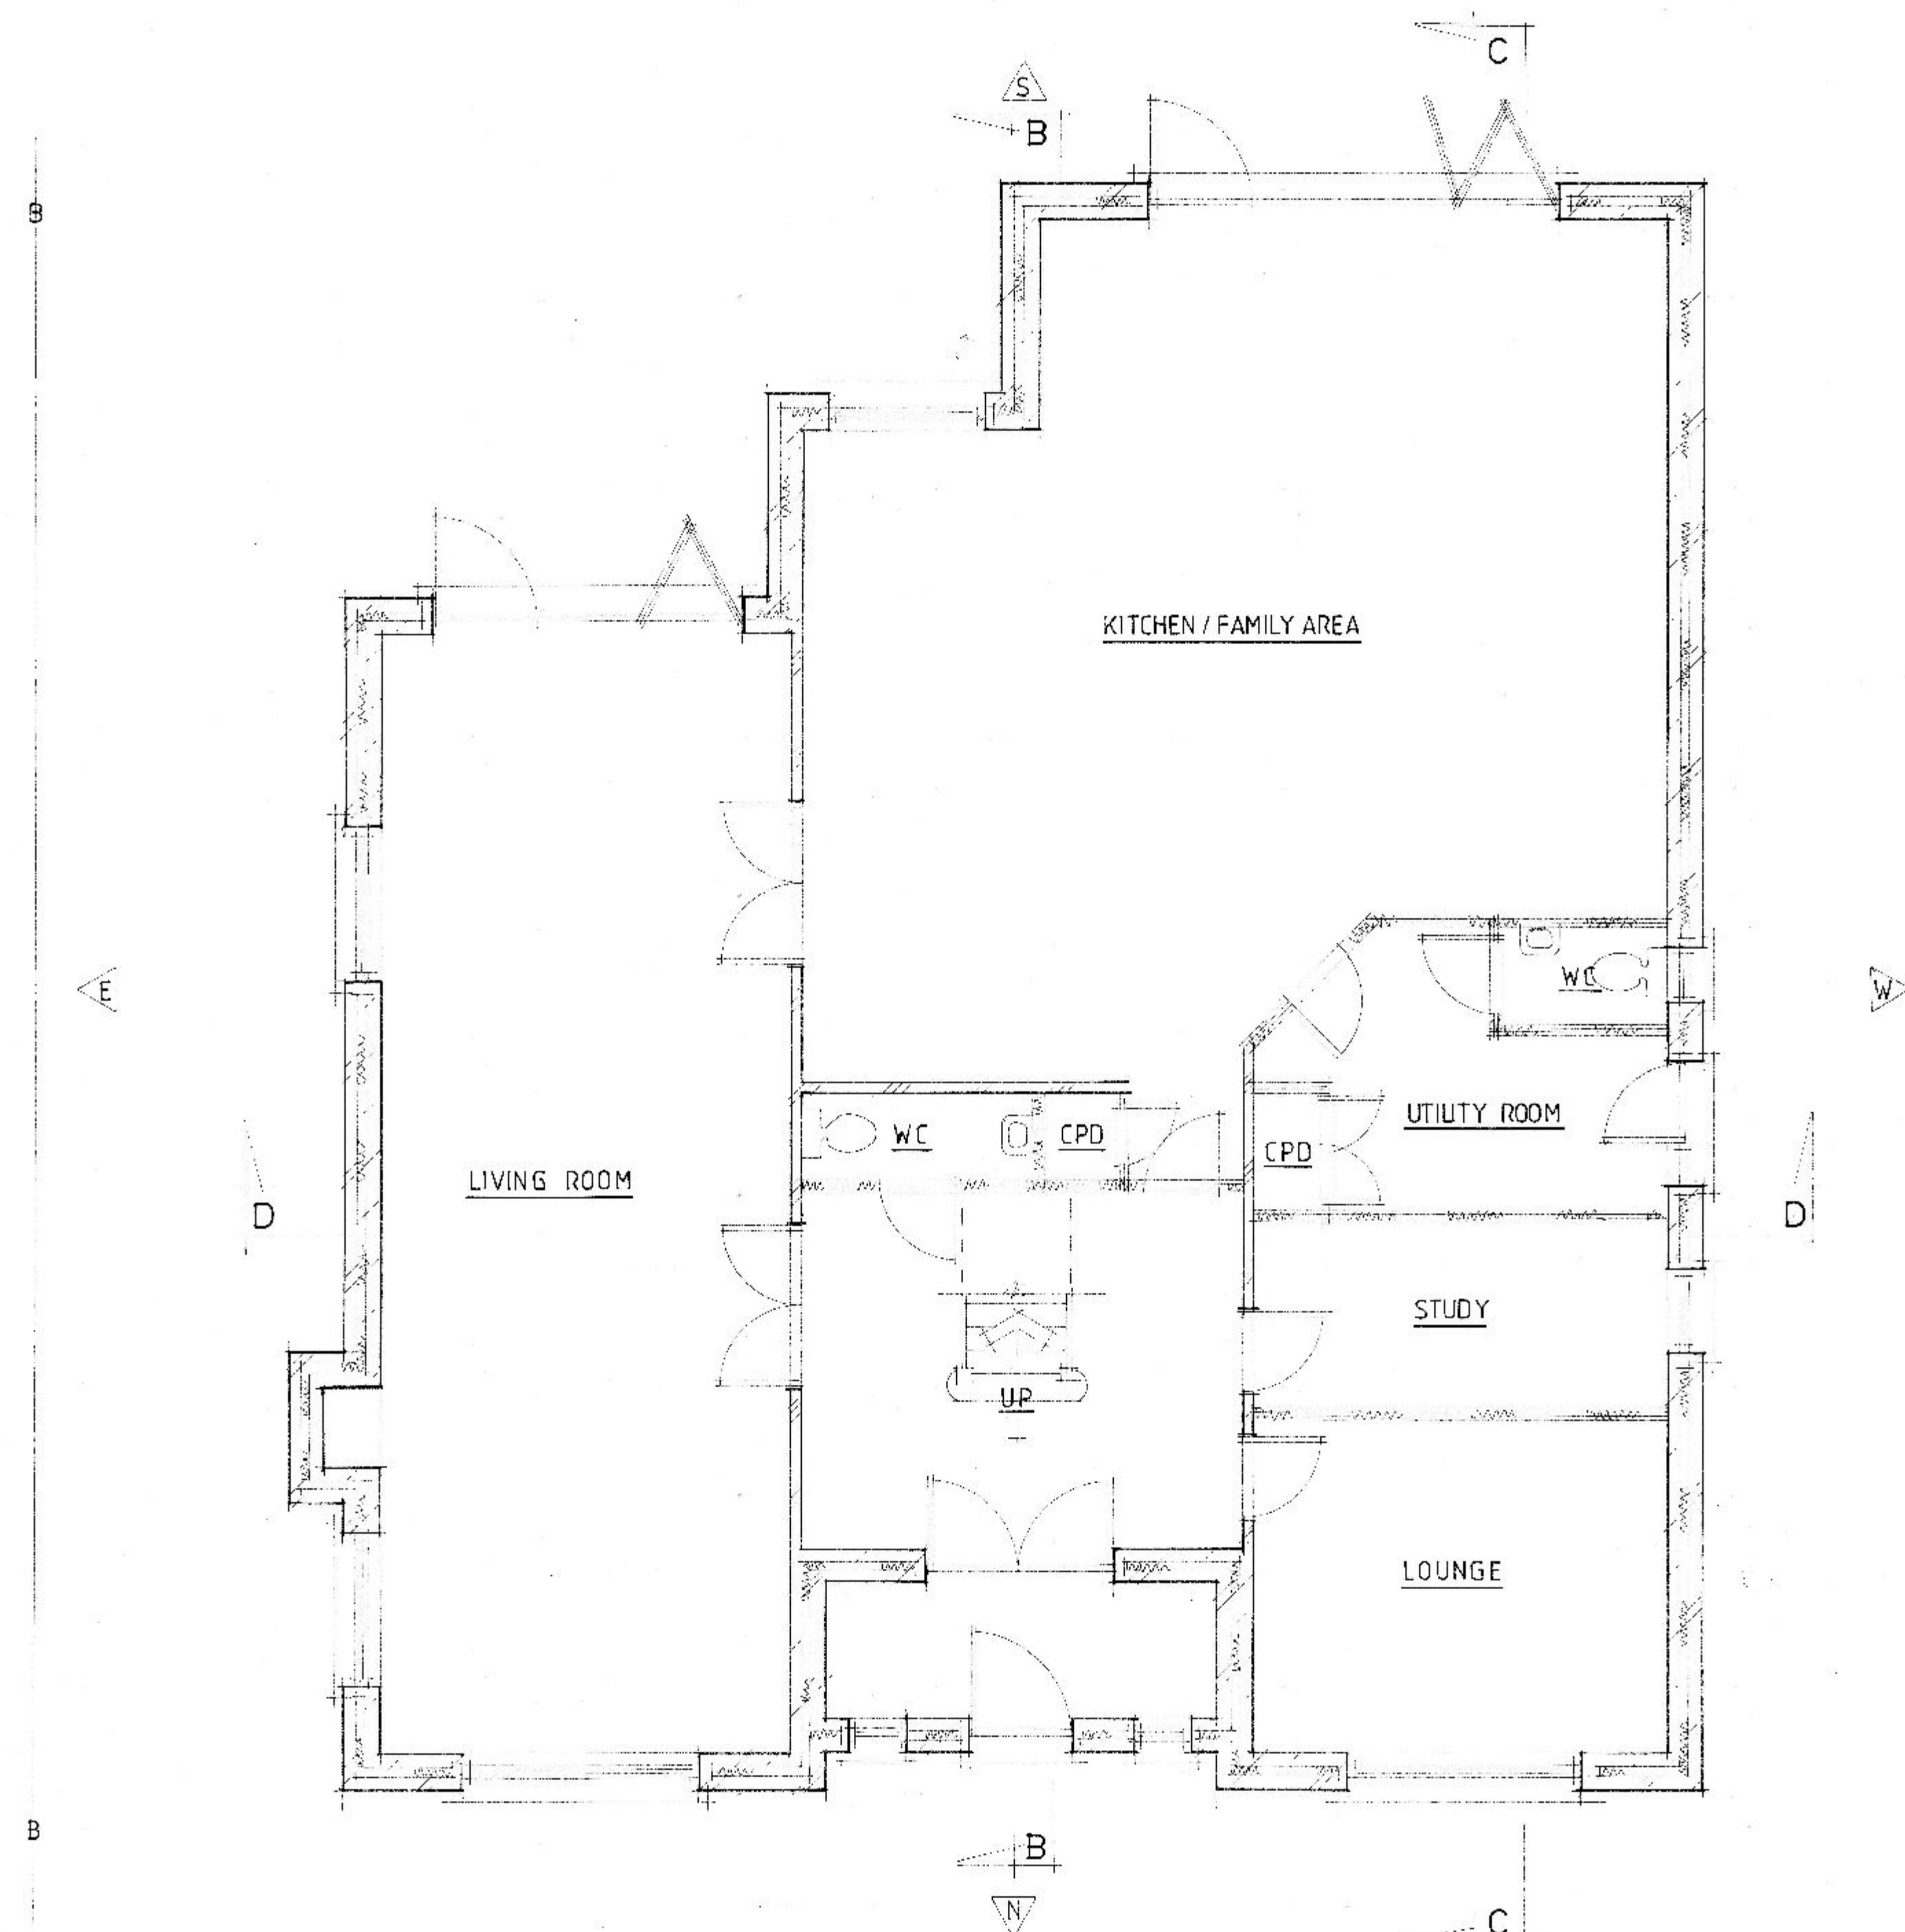

GROUND FLOOR PLAN

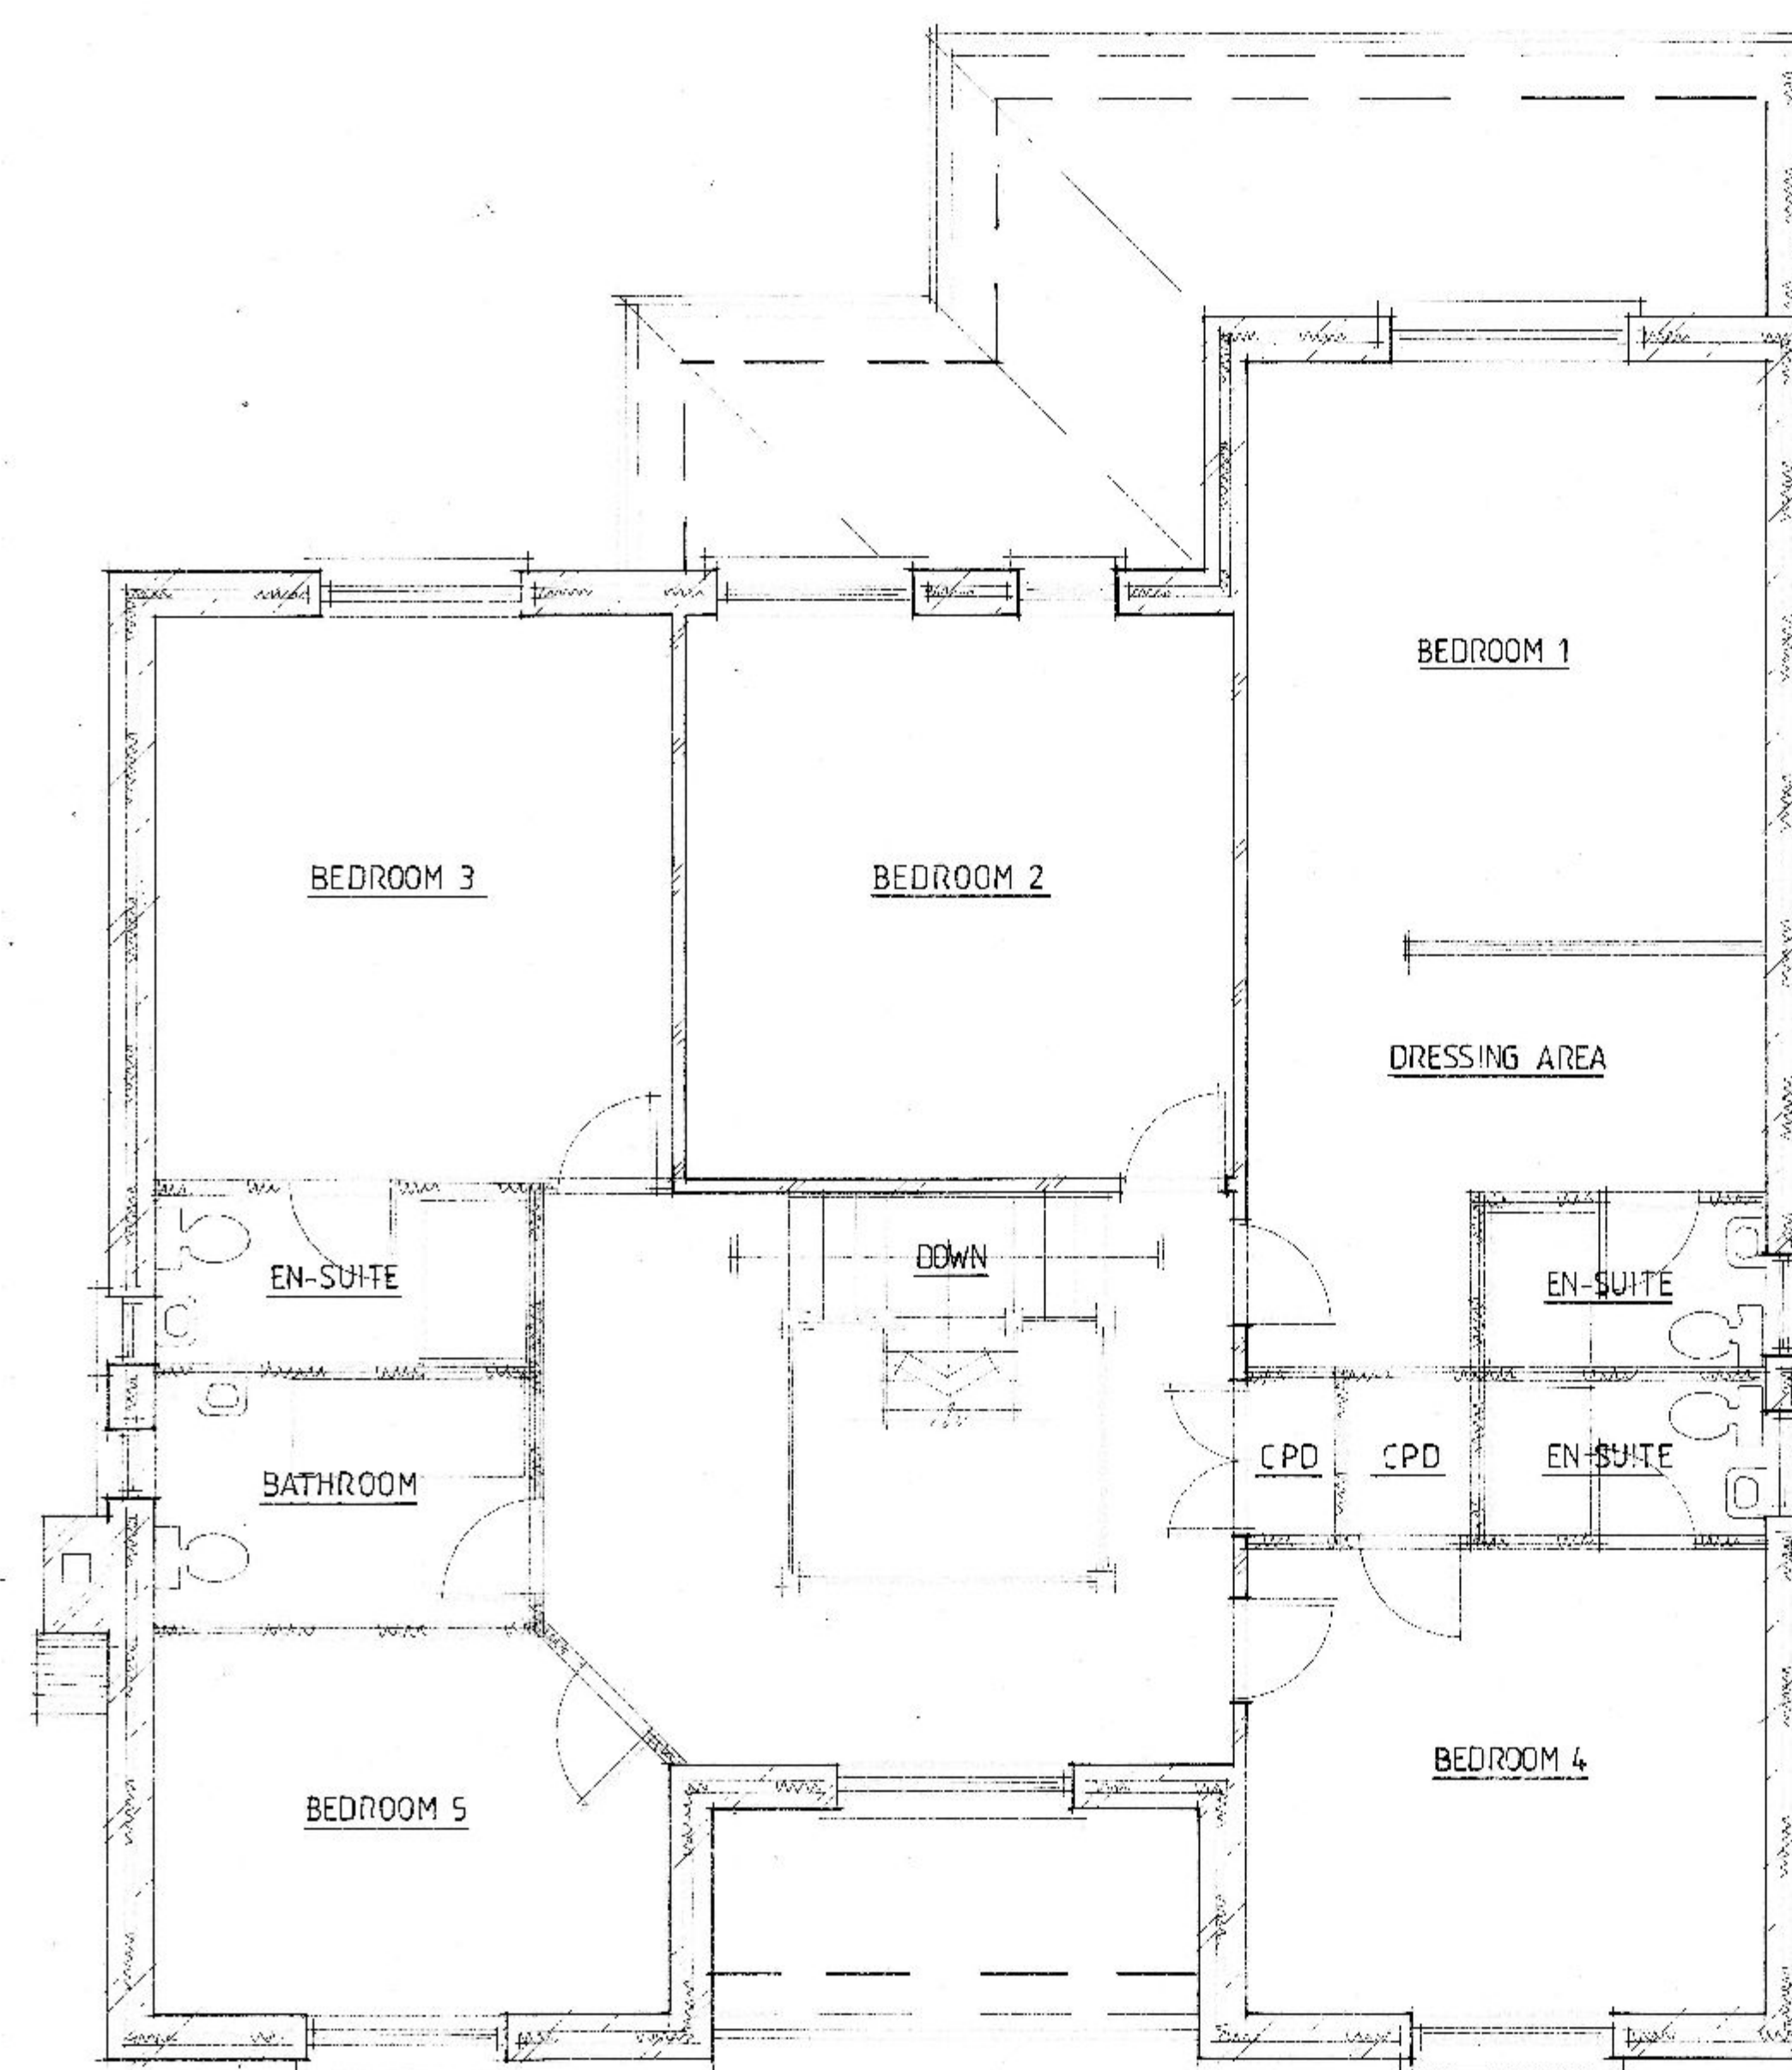

FIRST FLOOR PLAN

A		
	Date	Revision
© copyright		
THORNS-YOUNG		
ARCHITECTURAL		
THORNS-YOUNG LTD		
CHARTERED BUILDING CONSULTANTS		
232 London Road, North End, Portsmouth PO2 9JQ		
Tel: (023) 9267 2883 Fax: (023) 9266 1457		
Website: www.thornsyounge.co.uk		
Client		
KEVIN HALL		
Job Title		
CRANBROOK VILLA		
COPSE LANE		
HAYLING ISLAND		
Drawing Title		
PROPOSED FLOOR PLANS & ELEVATIONS.		
Scale		
1:100 , 1:50		
:at A1		
Date		
JAN 2015		
Drawn by		
SA		
Dwg. No.		
7013 - 14 - 1.		
Rev.		