



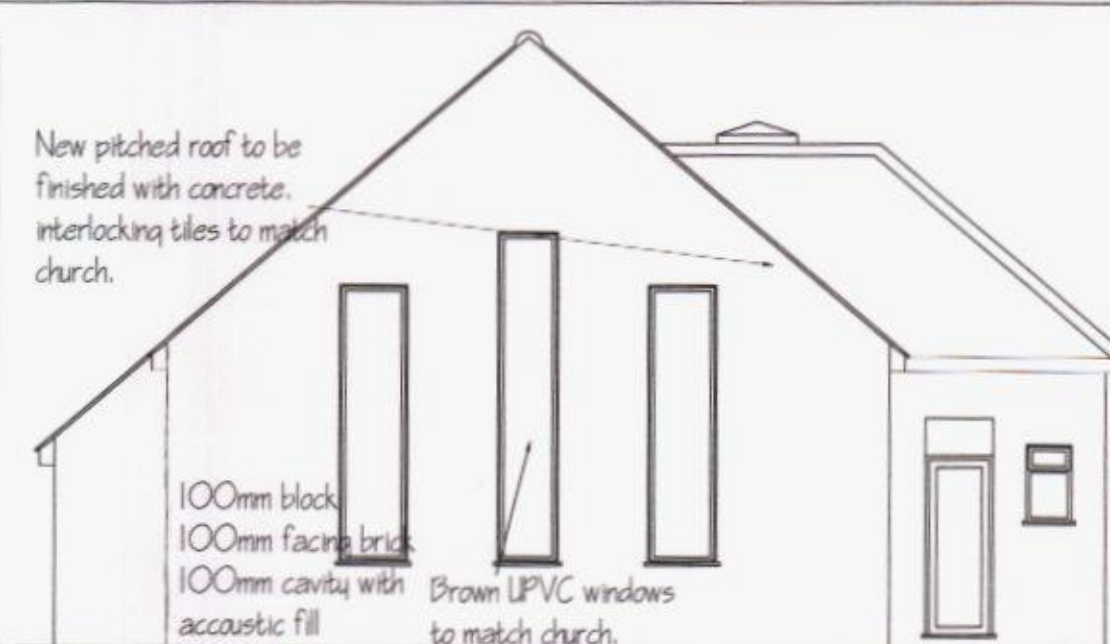


Proposed Front Elevation

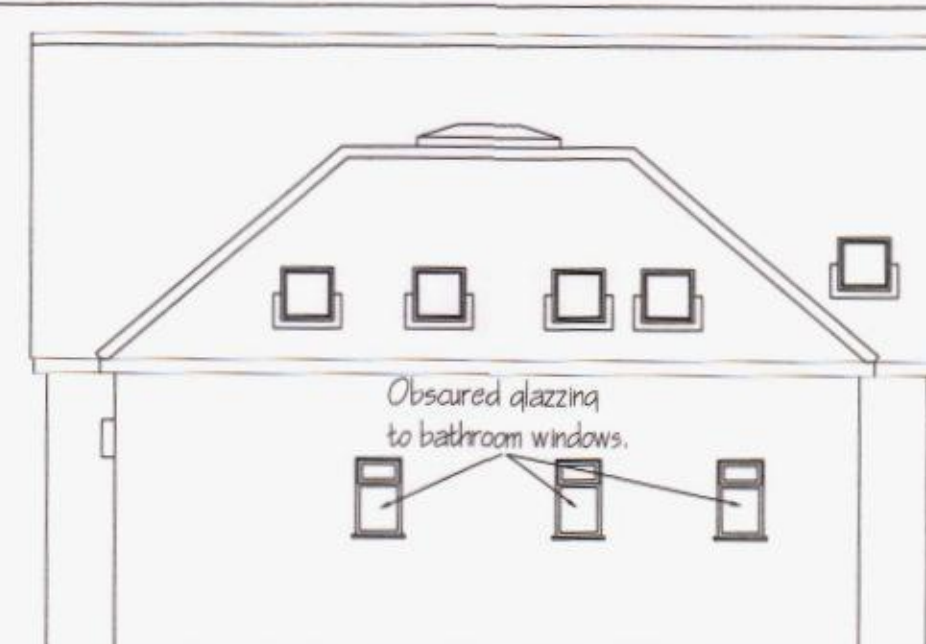

Proposed Side Elevation




Proposed Rear Elevation

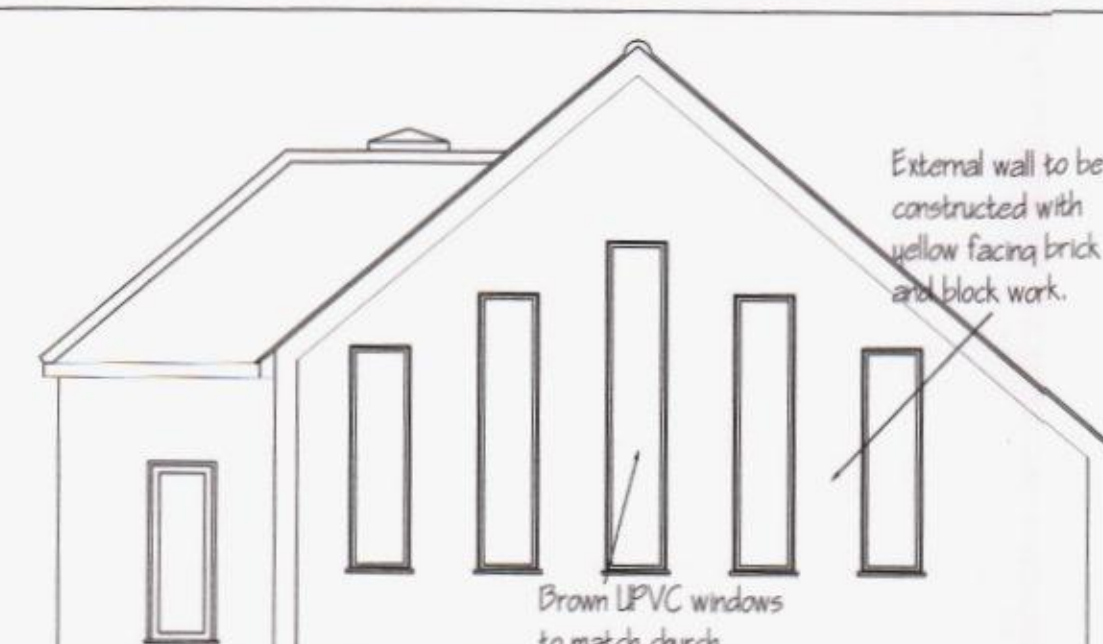


Proposed Side Elevation




20 0 20 40 60 80 100
Metres
Scale 1:1250

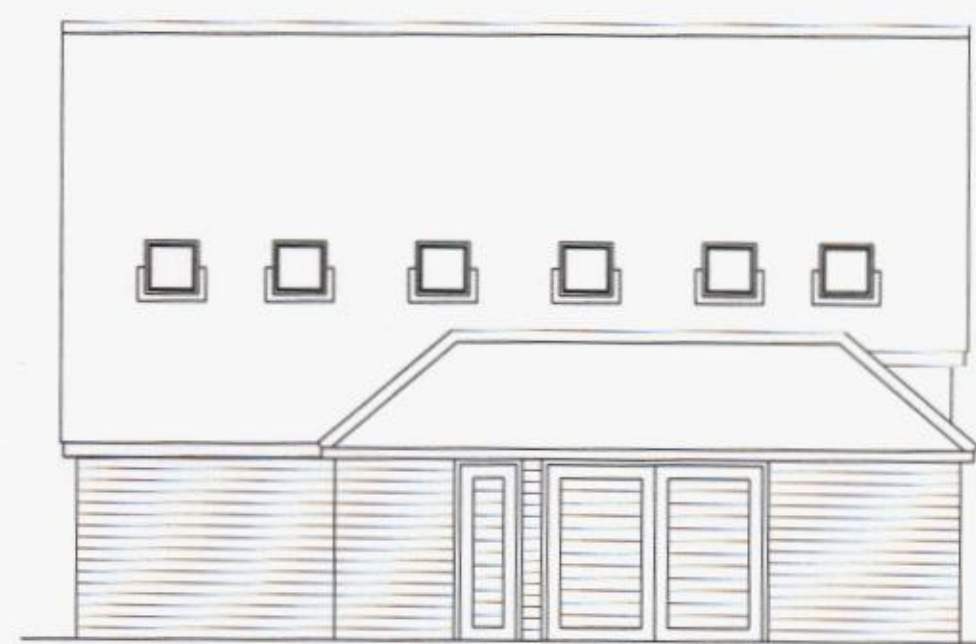


Proposed Lich Gate

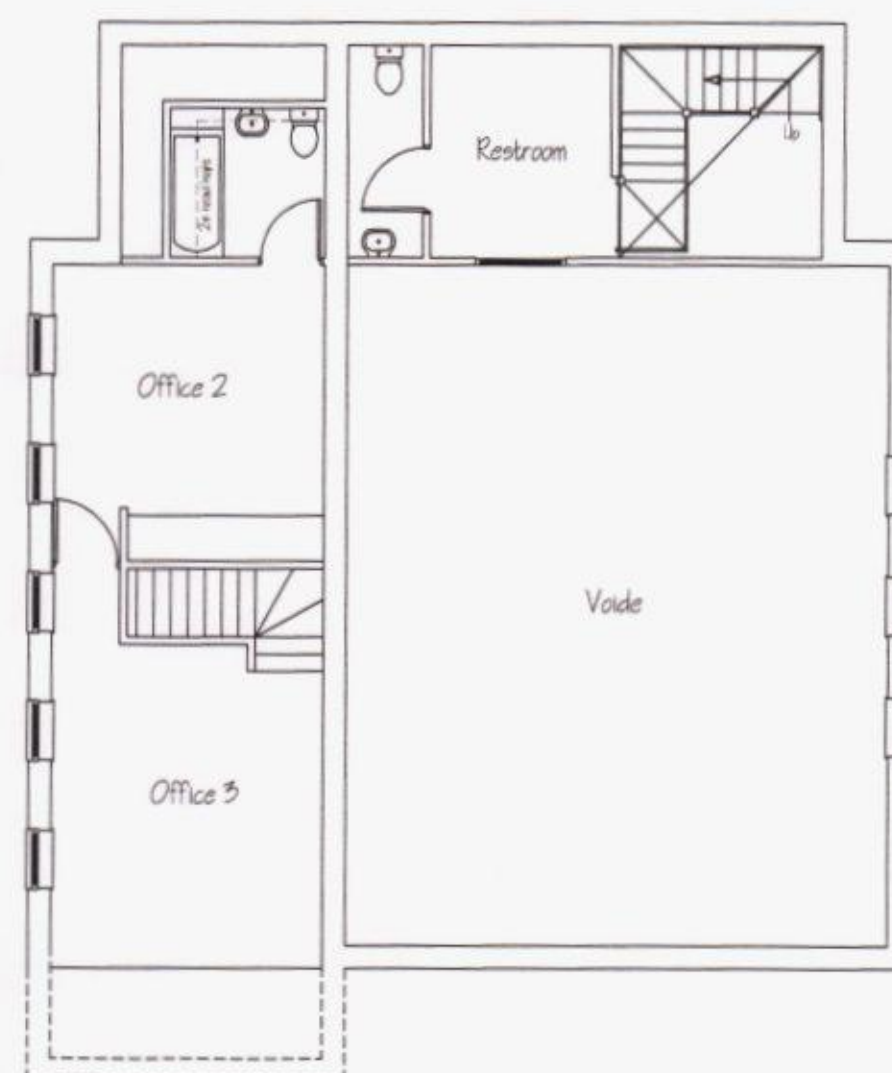


Proposed First Floor Plan

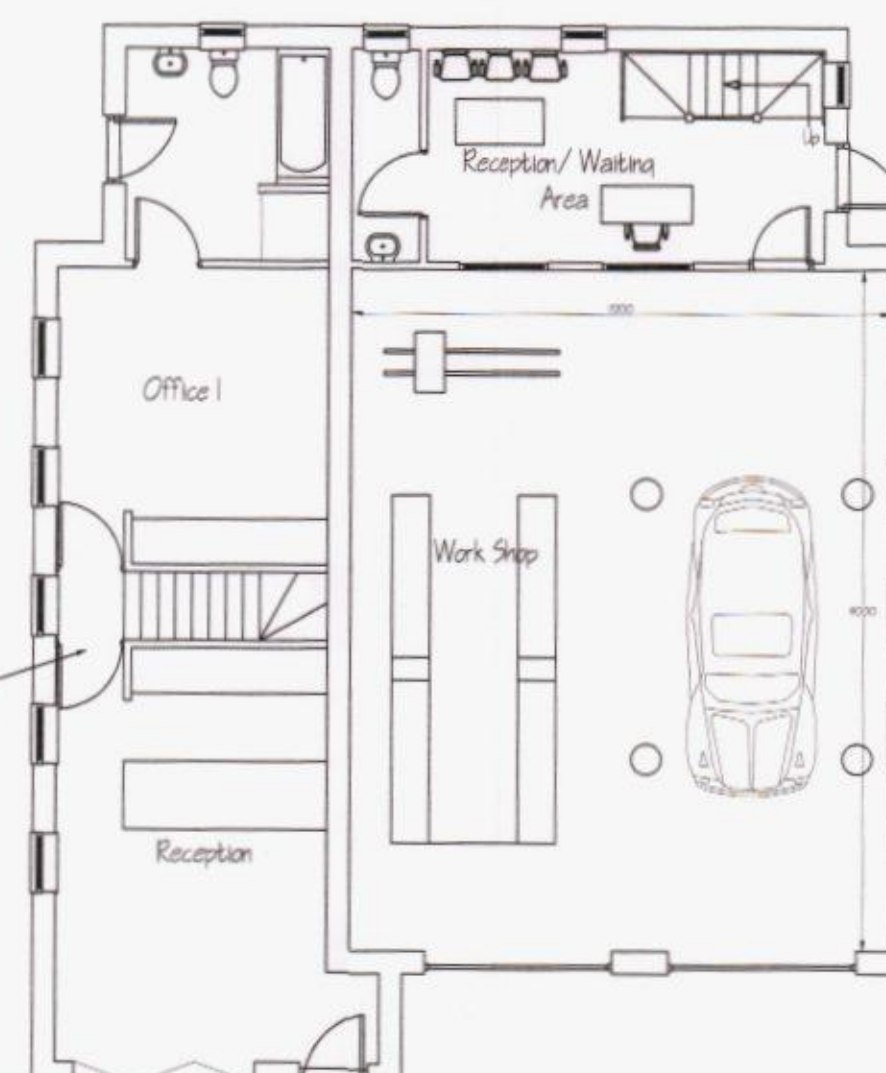

Proposed Ground Floor Plan

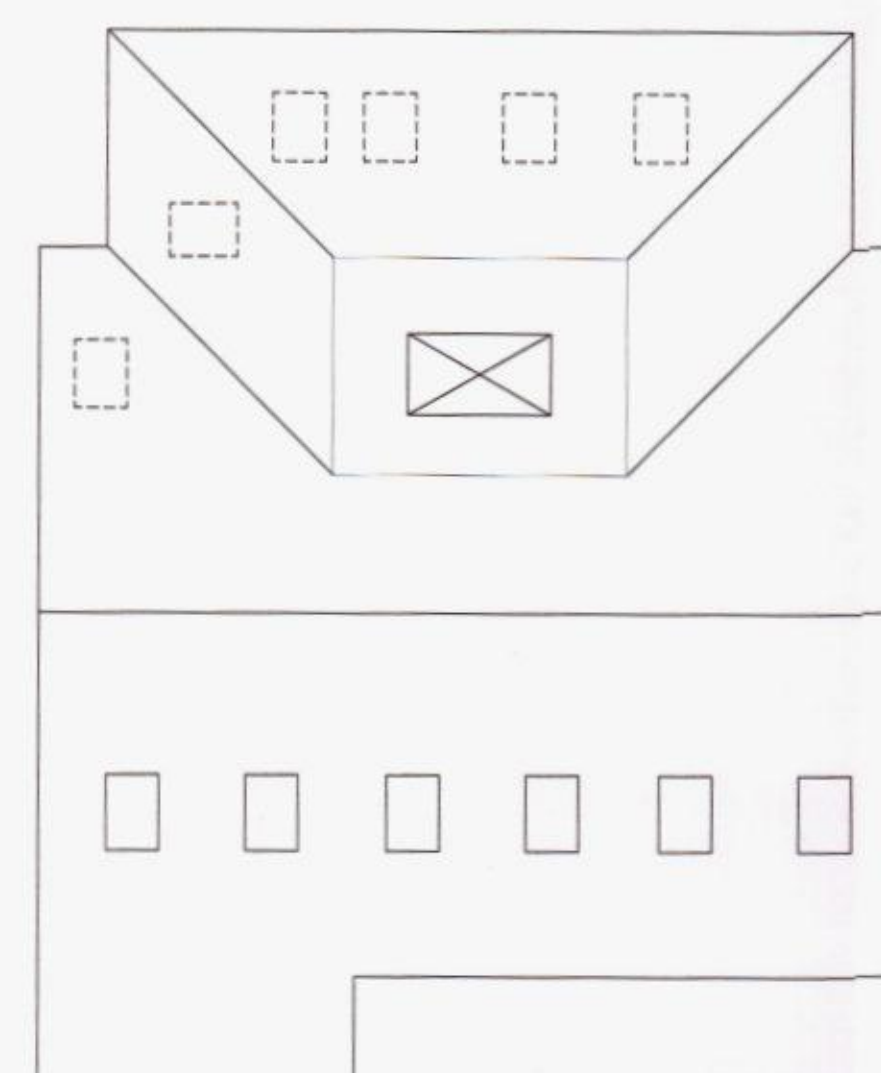


Proposed Roof Plan

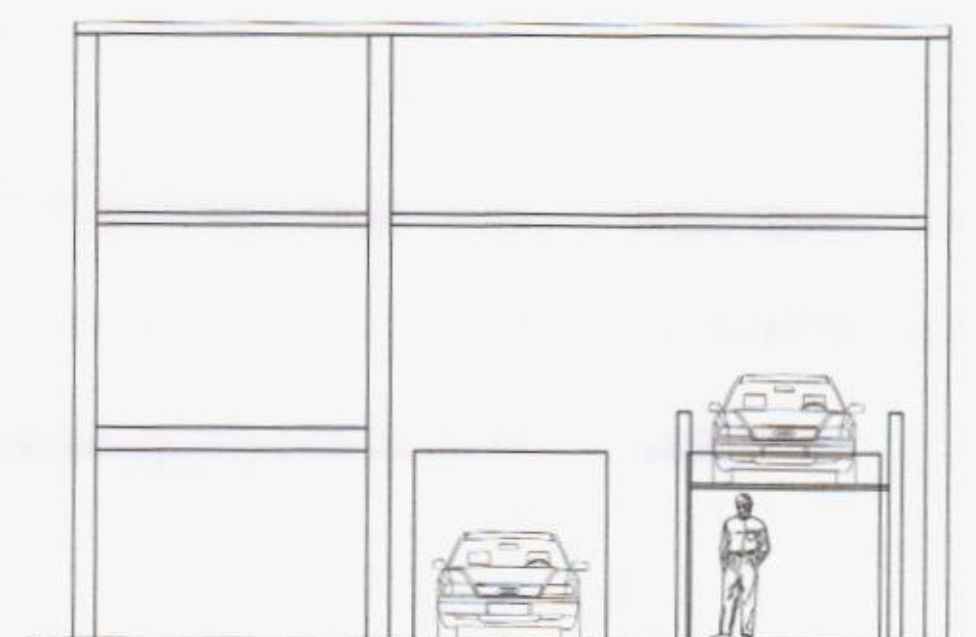


Section A-A

0 1 2 3 4 5 6 7 8 9 10
Scalebar 1:100

Whilst every care has been taken in the preparation of this drawing, its sole intention is to provide sufficient information to obtain Planning Permission and Building Regulation Approval. It is the builders responsibility to ensure fit and function and ensure all dimensions are checked and reported back if necessary.

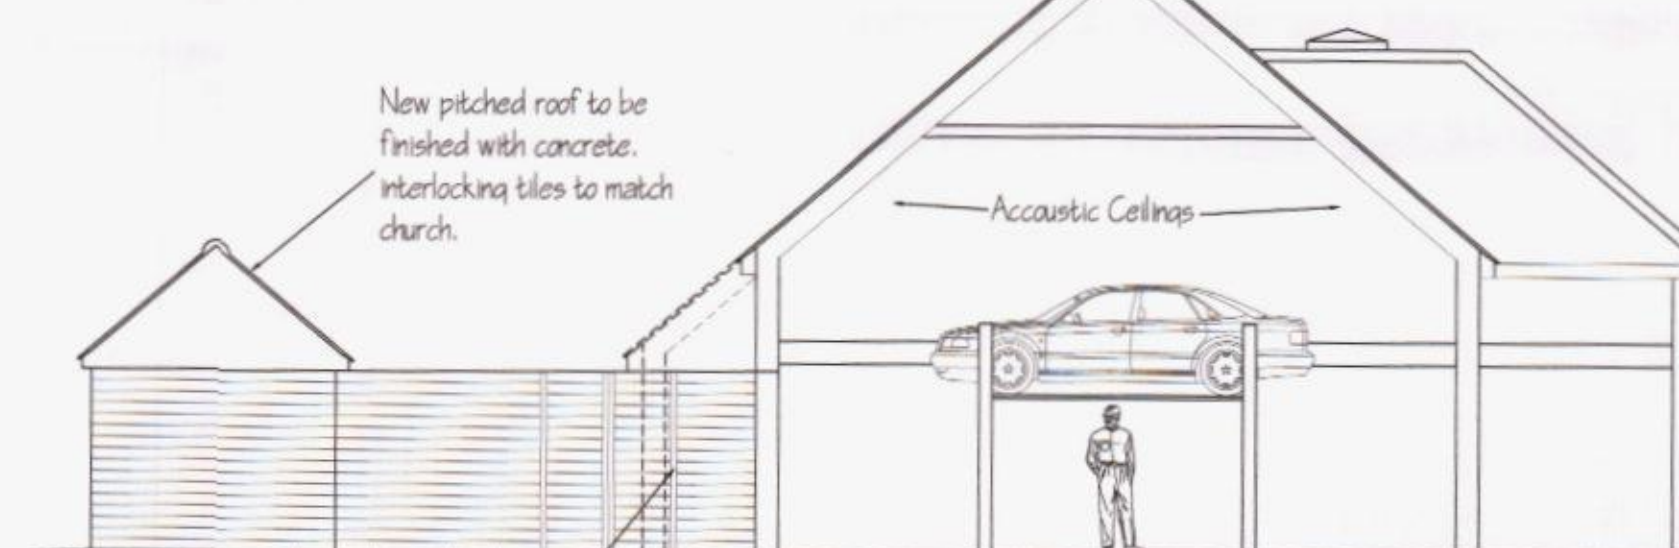

Acoustic horizontal boarding on North & South facing elevation, to achieve 1/2 hour fire resistance

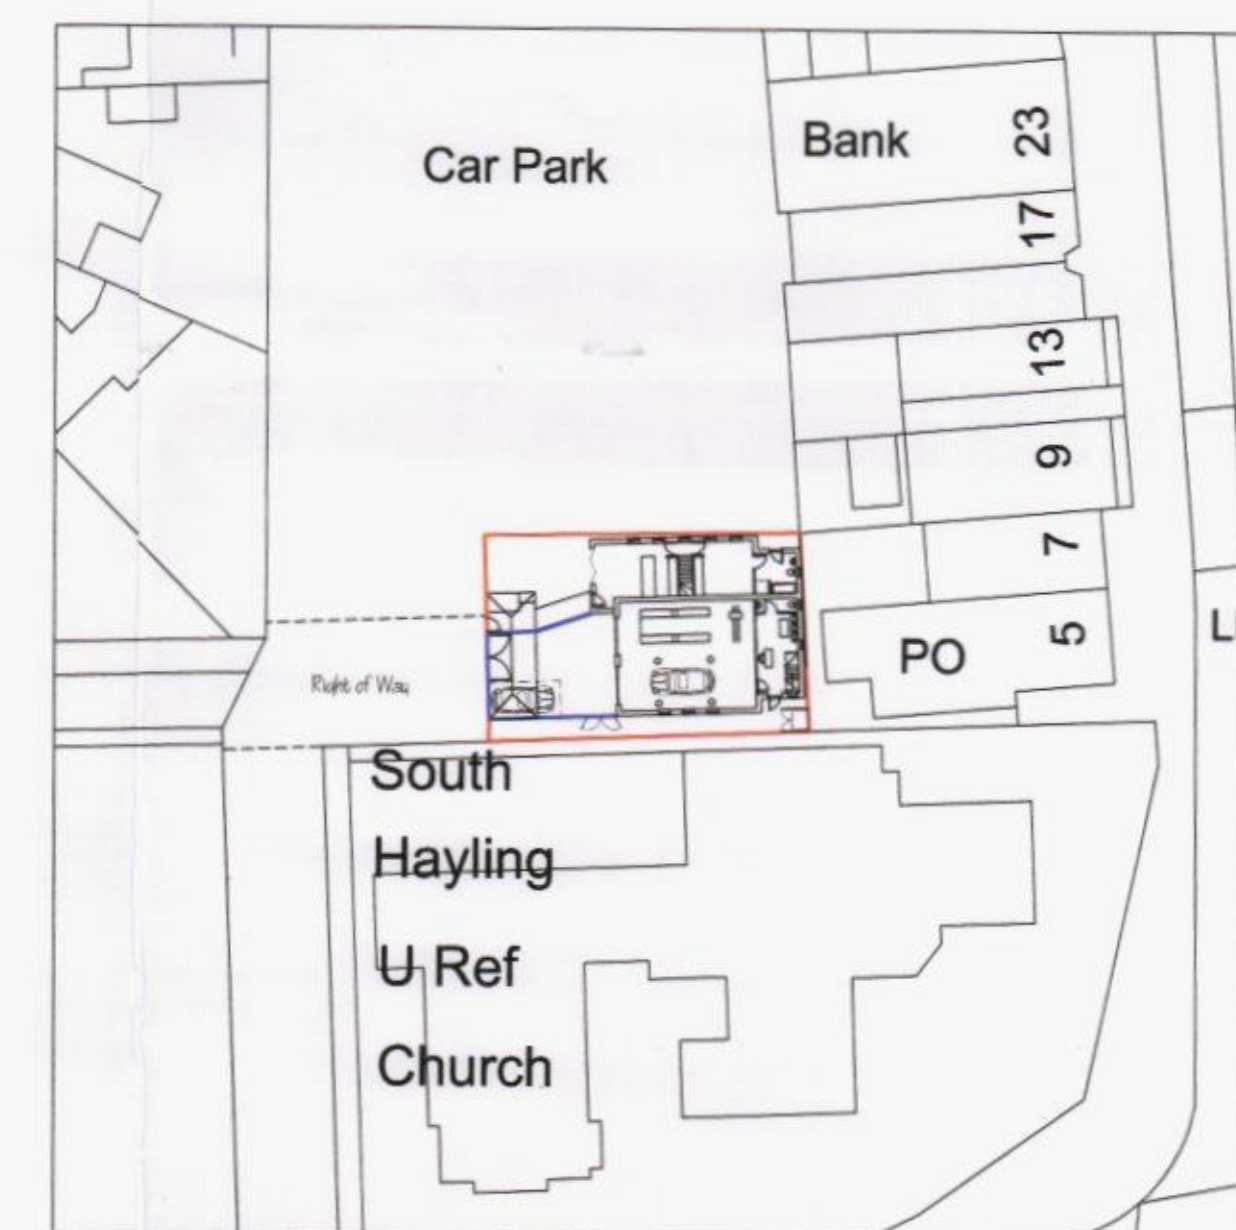


0 5 10 15 20 25
Scale 1:500

HAVANT BOROUGH COUNCIL
- 8 DEC 2014
RECEIVED

Site Survey

Gully Pot 9.600

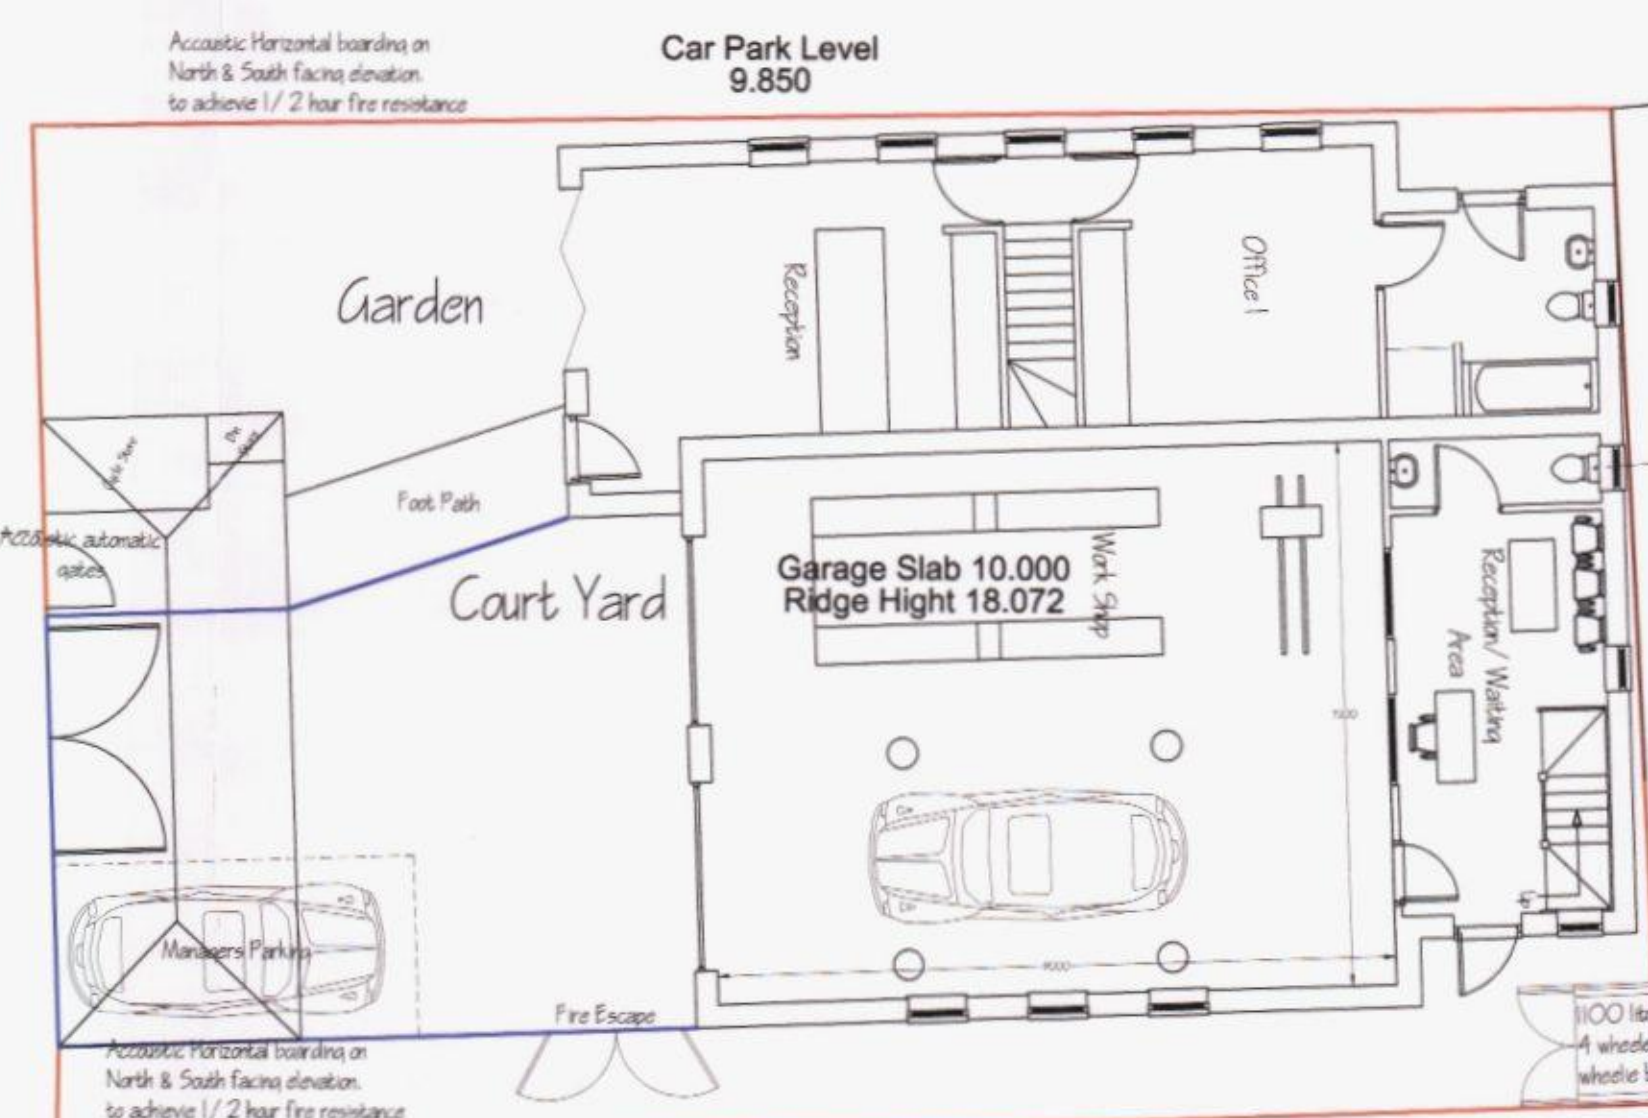

Church Slab 10.075
Church Ridge 18.3

Post Office Slab 10.00
Post Office Ridge 19.1



Group Licence No. 5750
© Crown copyright 2009
Reproduction in whole or in part is prohibited without the prior permission of Ordnance Survey.

client Mr Mark Simmons

drawing title M.O.T Garage & Office

scheme M.O.T Garage
3 Elm Grove
HAYLING ISLAND
PO11 9EA

Date 30 November 14

Drawing No. 3 Scale 1:100 drawn by Simon R