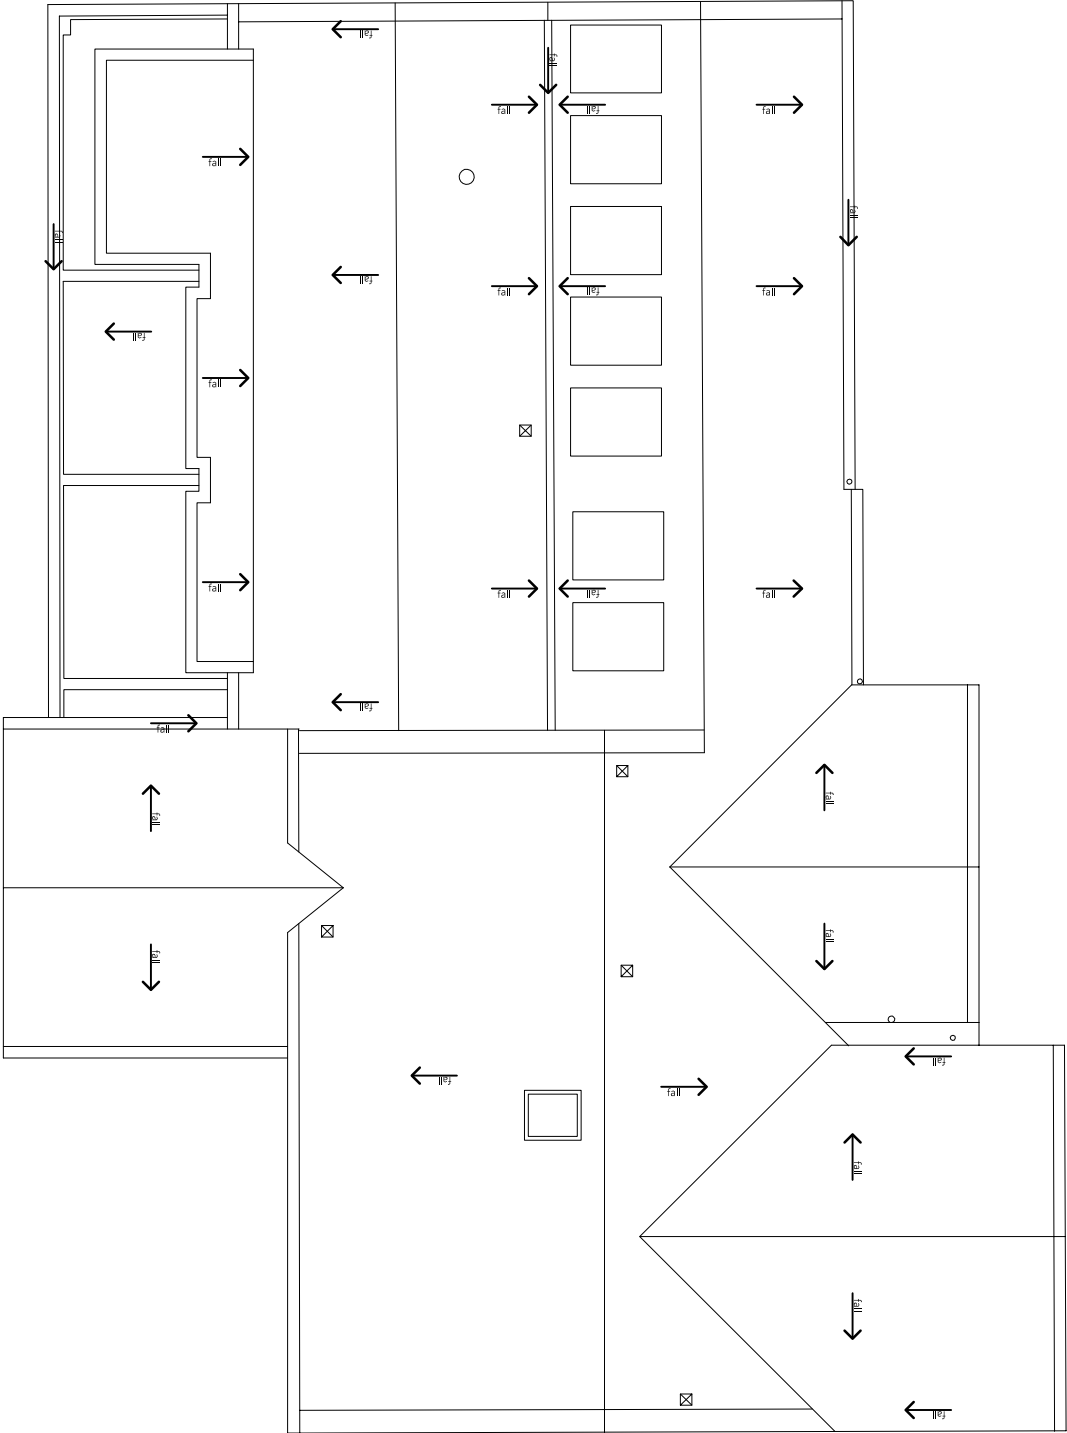
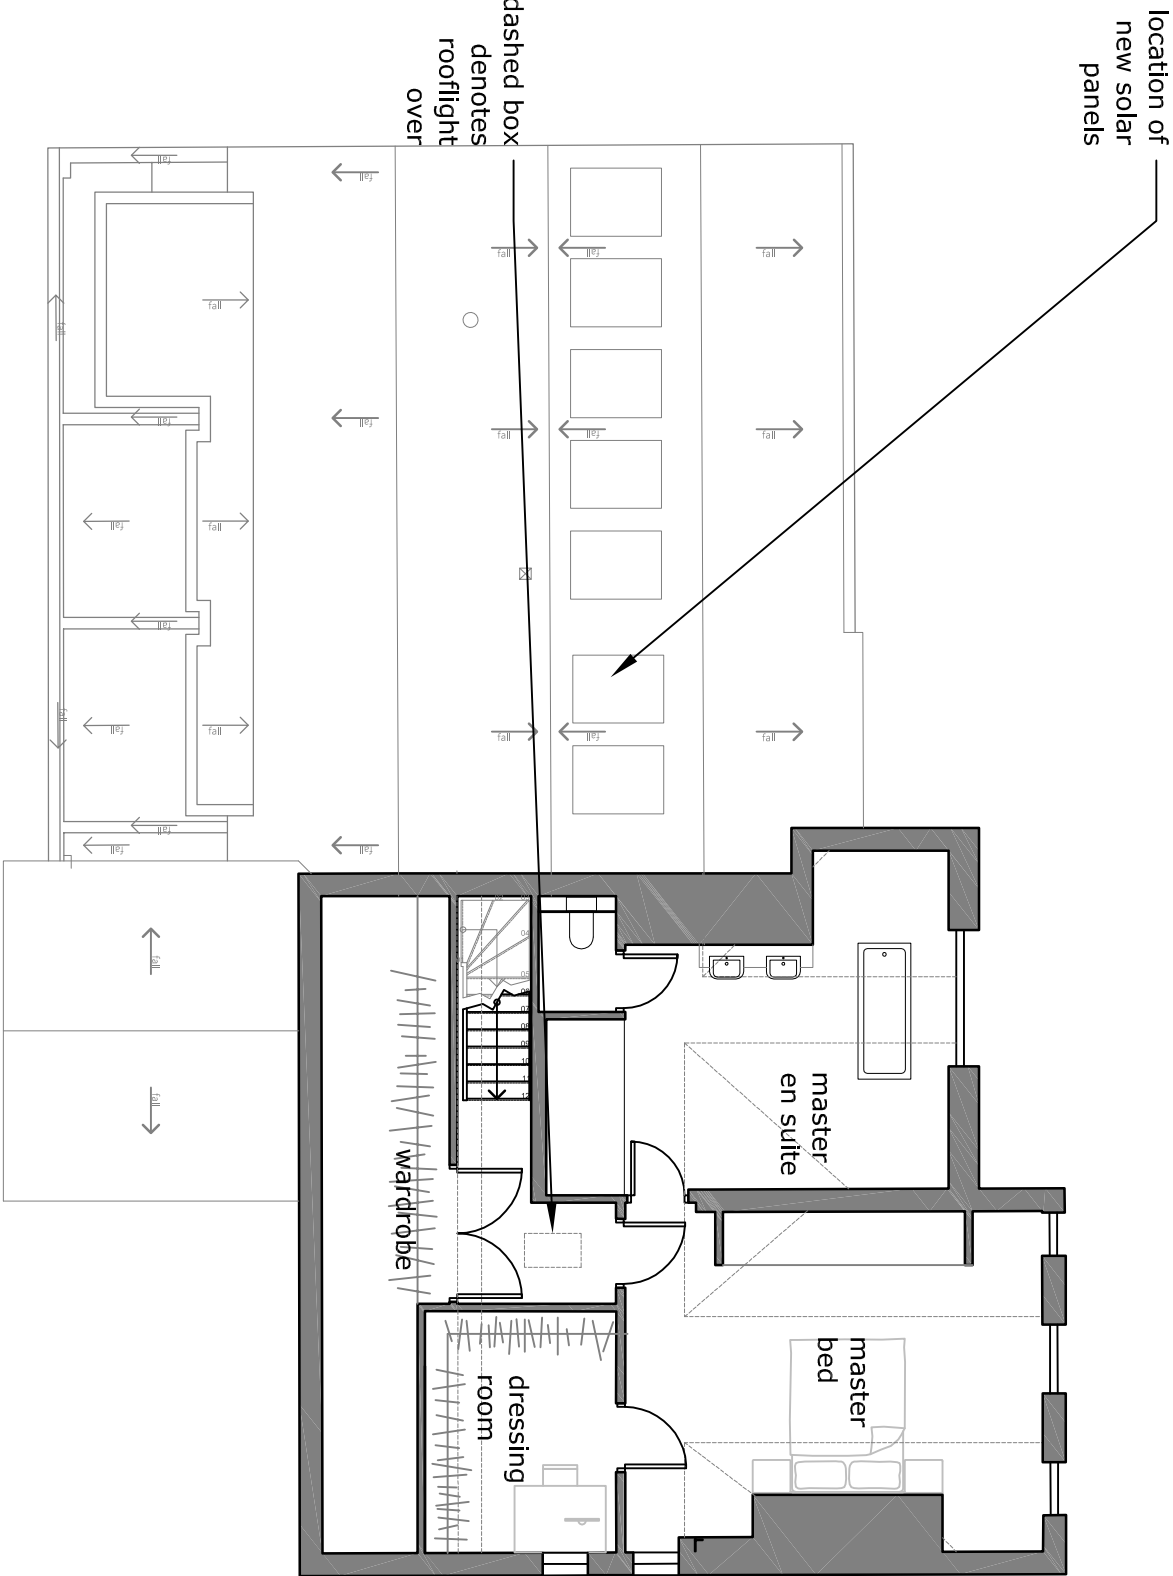


proposed second floor plan

proposed roof plan

planning issue only

this drawing is not for construction
this drawing is the property of:
dwell design
28 beaconsfield avenue
cosham
portsmouth
po6 2pt

revisions
a/20.06.2013/roof plan added
b/27.02.14/glazing revised
c/27.10.14/updated for new application

scale bars
1:100
0 1 2 5

scale
1:100 @ A3
date
sept 12

job name
Oak House
job number
13011
drawing number
(pl)12

drawing name
proposed second floor and roof plan
status
planning
revision
c
dwell design ltd