






Proposed Front Elevation

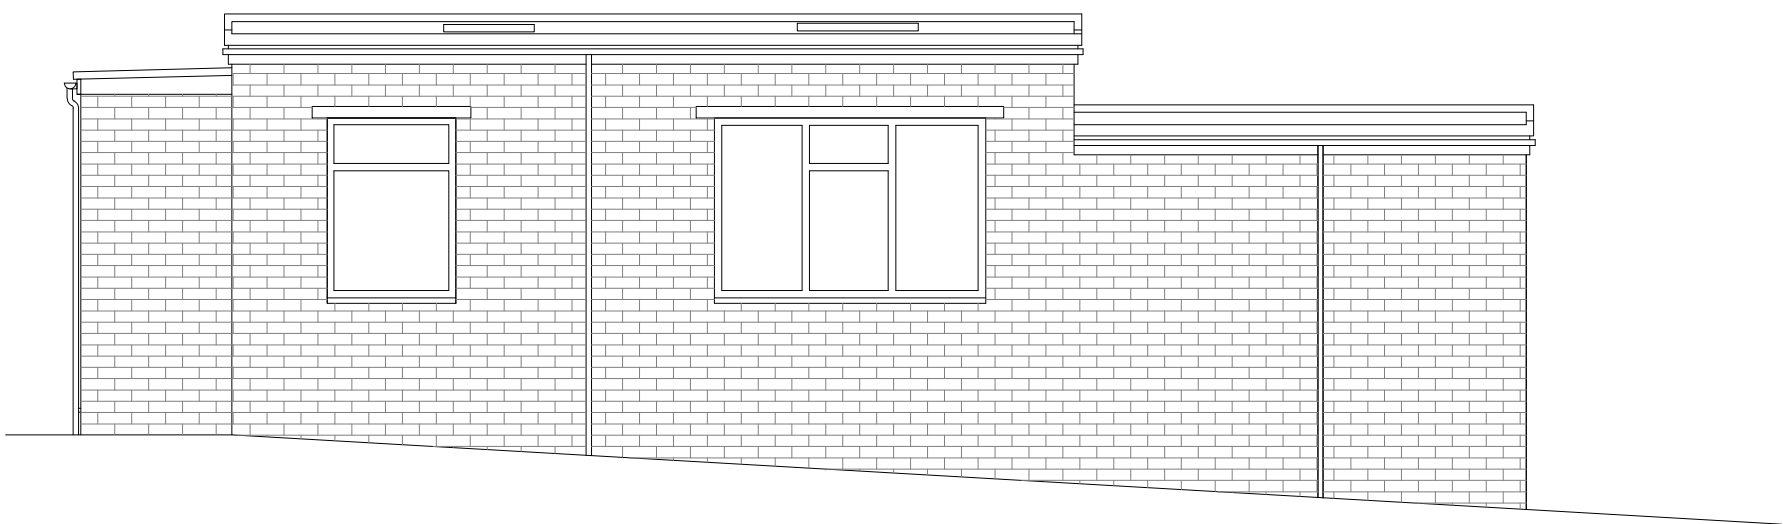

Proposed Side Elevation

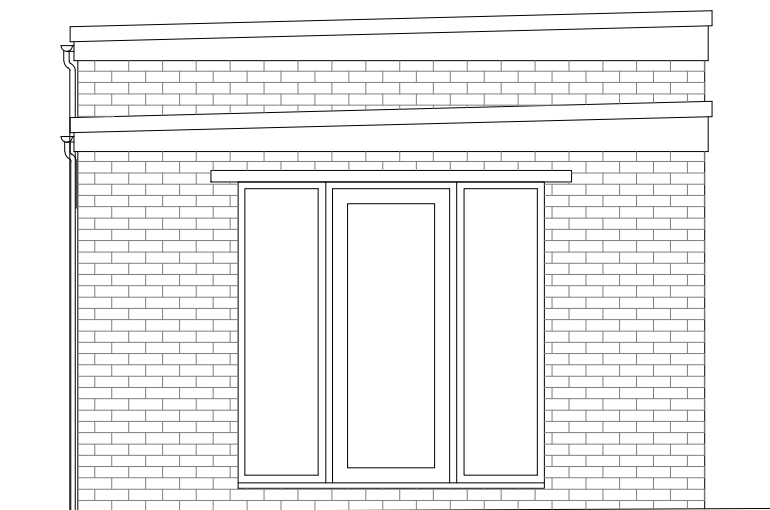

Proposed Rear Elevation

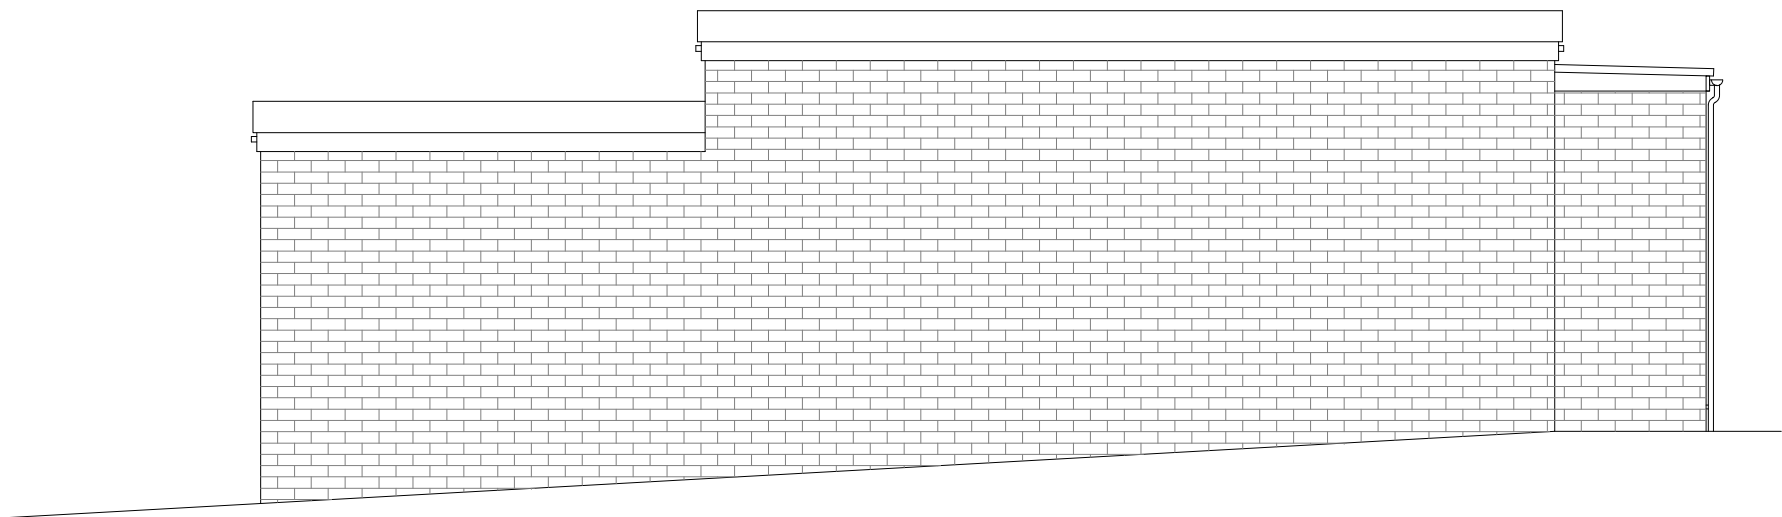

Proposed Side Elevation

Copyright is reserved by GBS Designs and is issued on the condition that it is not copied or disclosed by or to any unauthorised persons without prior consent in writing from GBS Designs. All dimensions to be checked on site All structural elements to be specified by a suitably qualified structural engineer.	REV	DESCRIPTION	DRAWN	DATE	Scale Bar 012	Drawing Ref	Drawing Title	
	-	Initial design	GBS	07.07.14		SHAR 03	Mr & Mrs P Sharman	
	A	Extension section reduced and lower	GBS	20.10.14		Scale at A1	Scale at A3	Workshop conversion to
						1:25	1:50	annexe at
						Date	33 The Brow	
						7 JULY 2014	Widley	
						Drawn by	Hampshire PO7 5BY	
						GBS		



CAD - ARCHITECTURE - DESIGN

6 Shillinglee Waterloooville
Hampshire PO7 5RW
Tel 023 9225 8315
www.gbsimages.co.uk