




SUPERSEDED

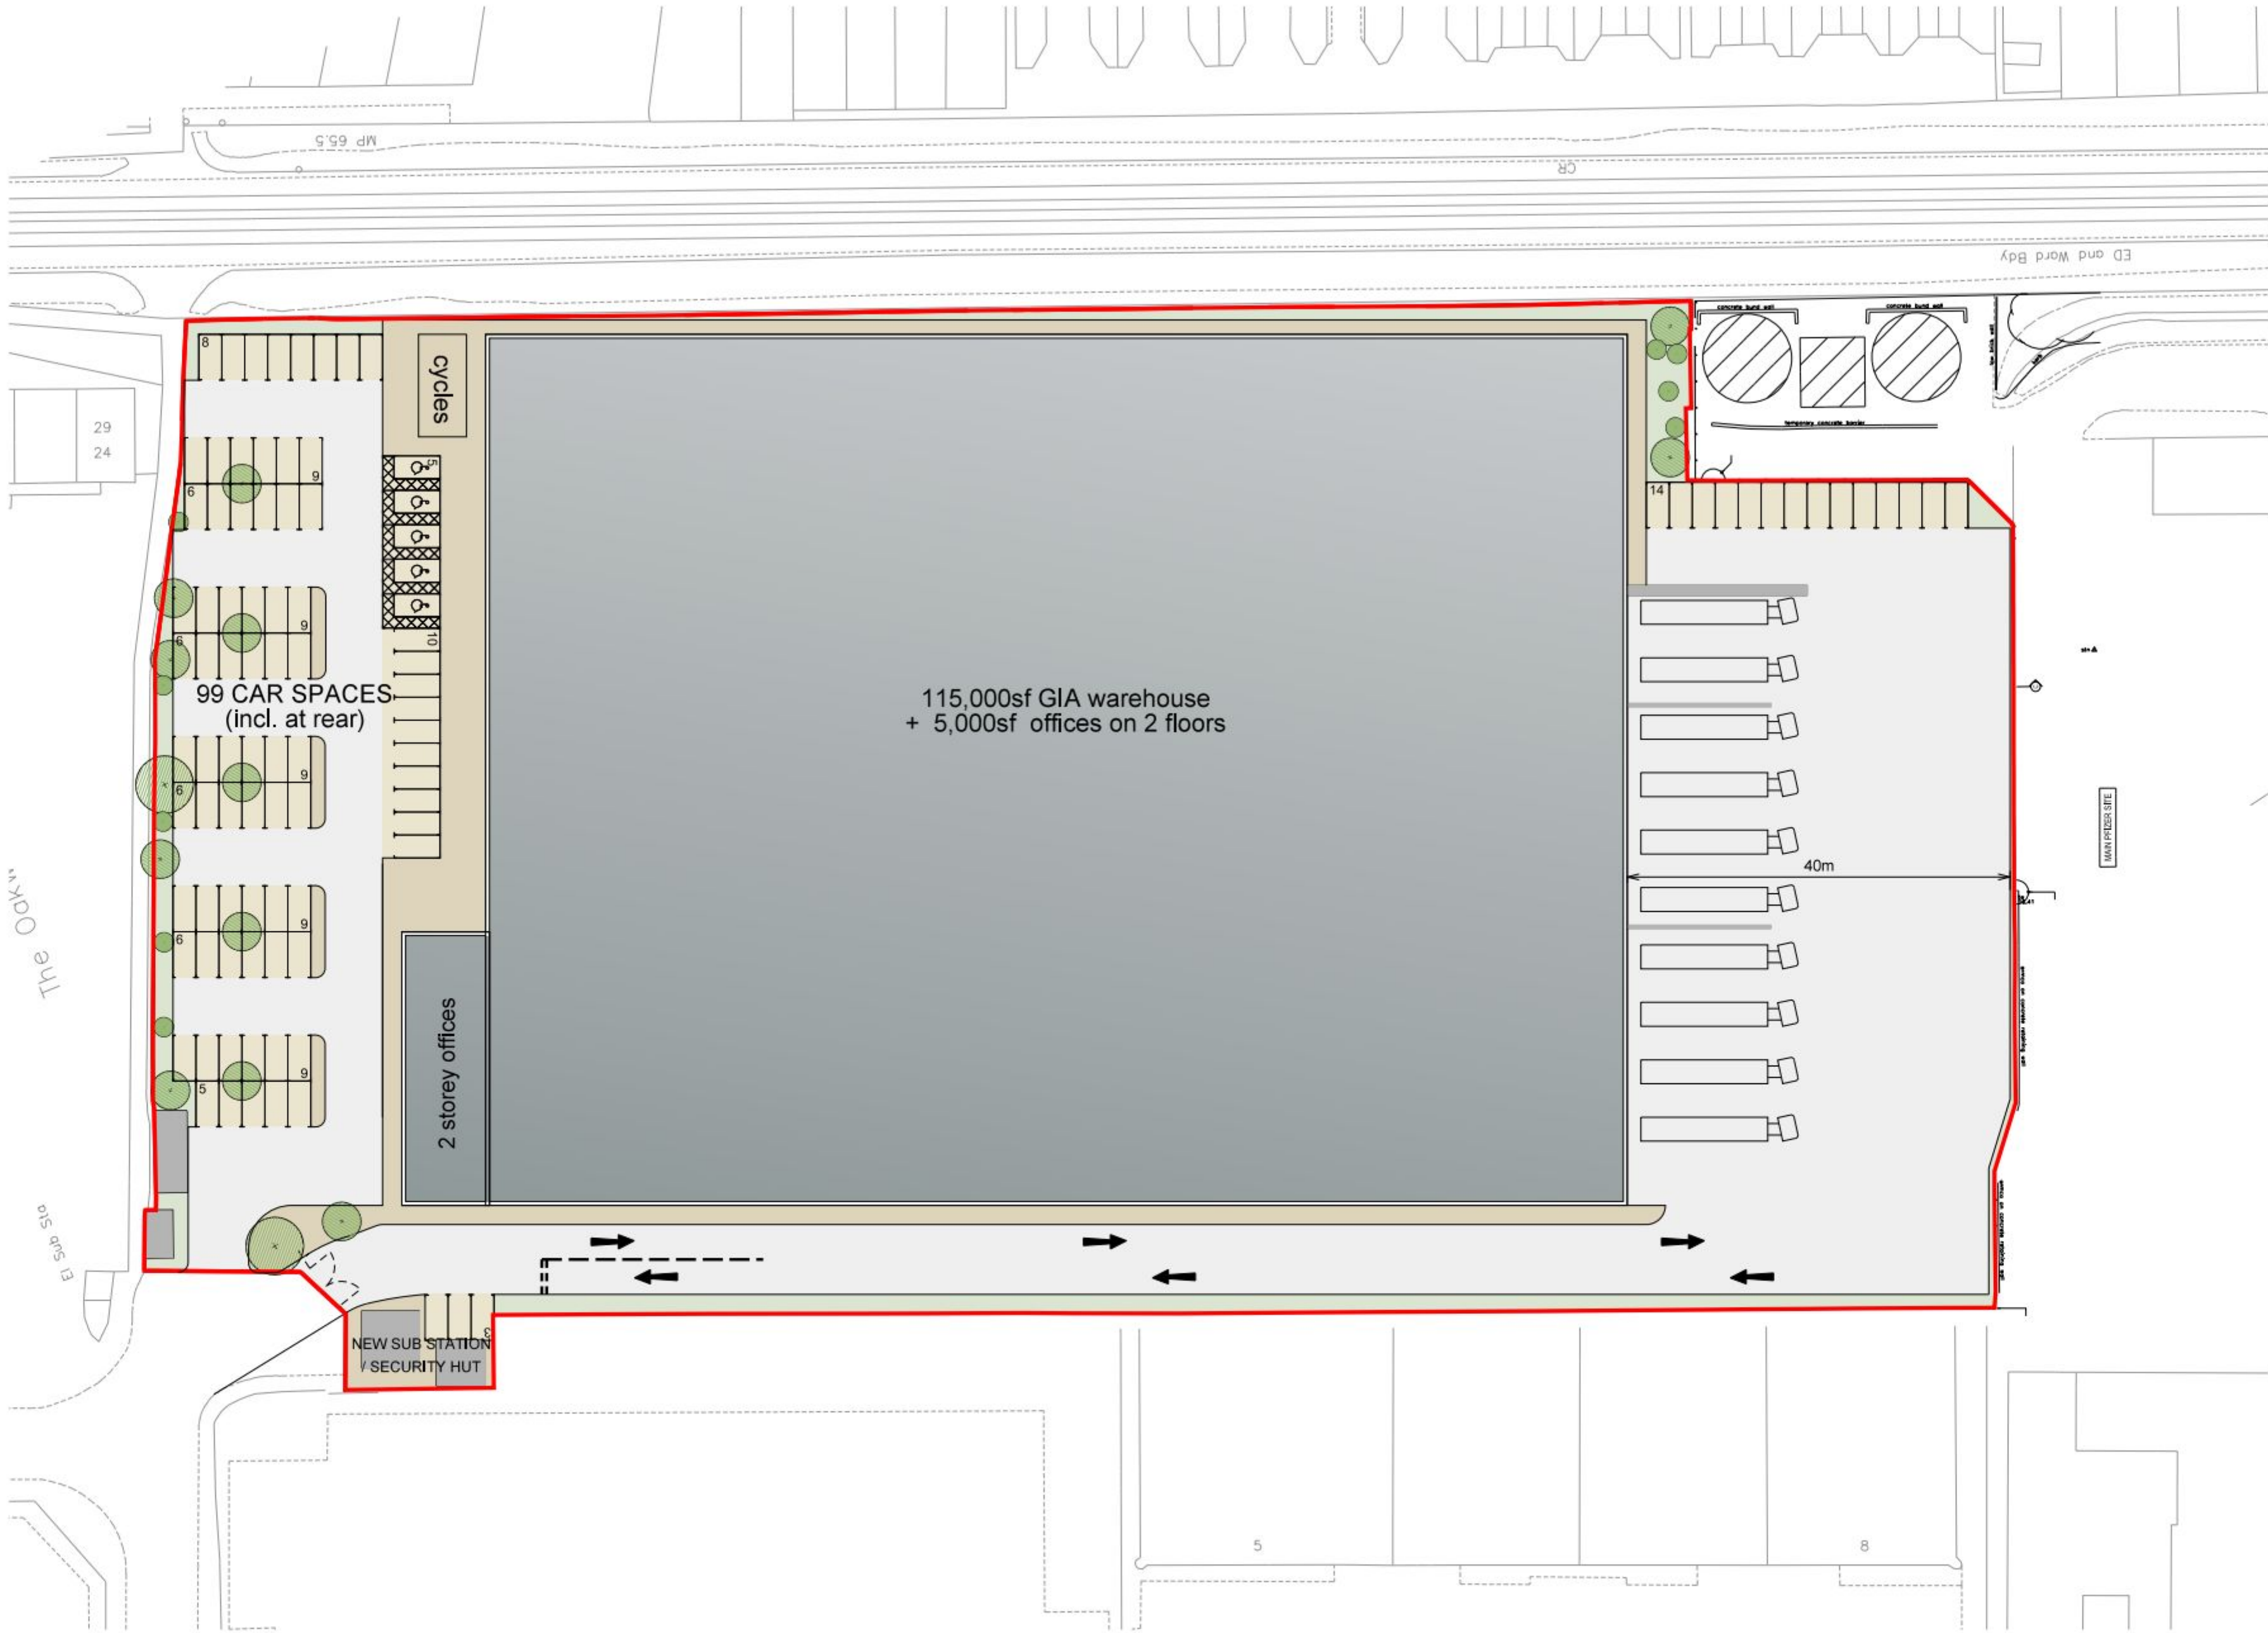

PARKING & AREAS

99 cars incl 5 disabled. 47 cycles.
(subject to highways consultant consideration
& agreement of LA)
BUILDING GEA- 11,363 sm- 122,311 sf

BUILDING GIA:
WAREHOUSE: 10683 sm - 115,000sf
OFFICES: 465 sm - 5,000sf
TOTAL: 11,148 sm - 120,000sf

SITE AREA: - 19,745sm 4.88 acres

COVERAGE: 55%
DENSITY: 56%

A	Scheme updated	CG	27.02.15
Rev	Description	Chkd	Date

Peer House
8 -14 Verulam Street
London WC1X 8LZ
tel +44(0)20 7400 2120
enquiries@cornisharchitects.com
www.cornisharchitects.com

cornisharchitects

Project	STANBRIDGE ROAD HAVANT		
Drg Title	SITE PLAN SCHEME 1		
Status	PLANNING		
Scale	0 25 m		
Drg No	14021 / TP / 006	Rev	A