
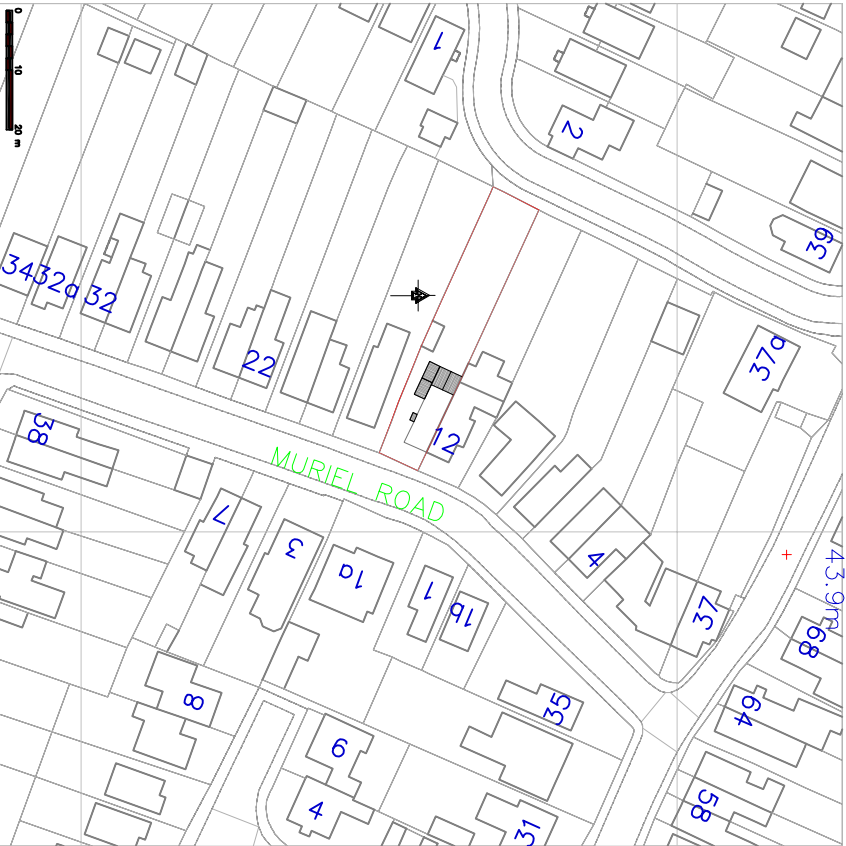


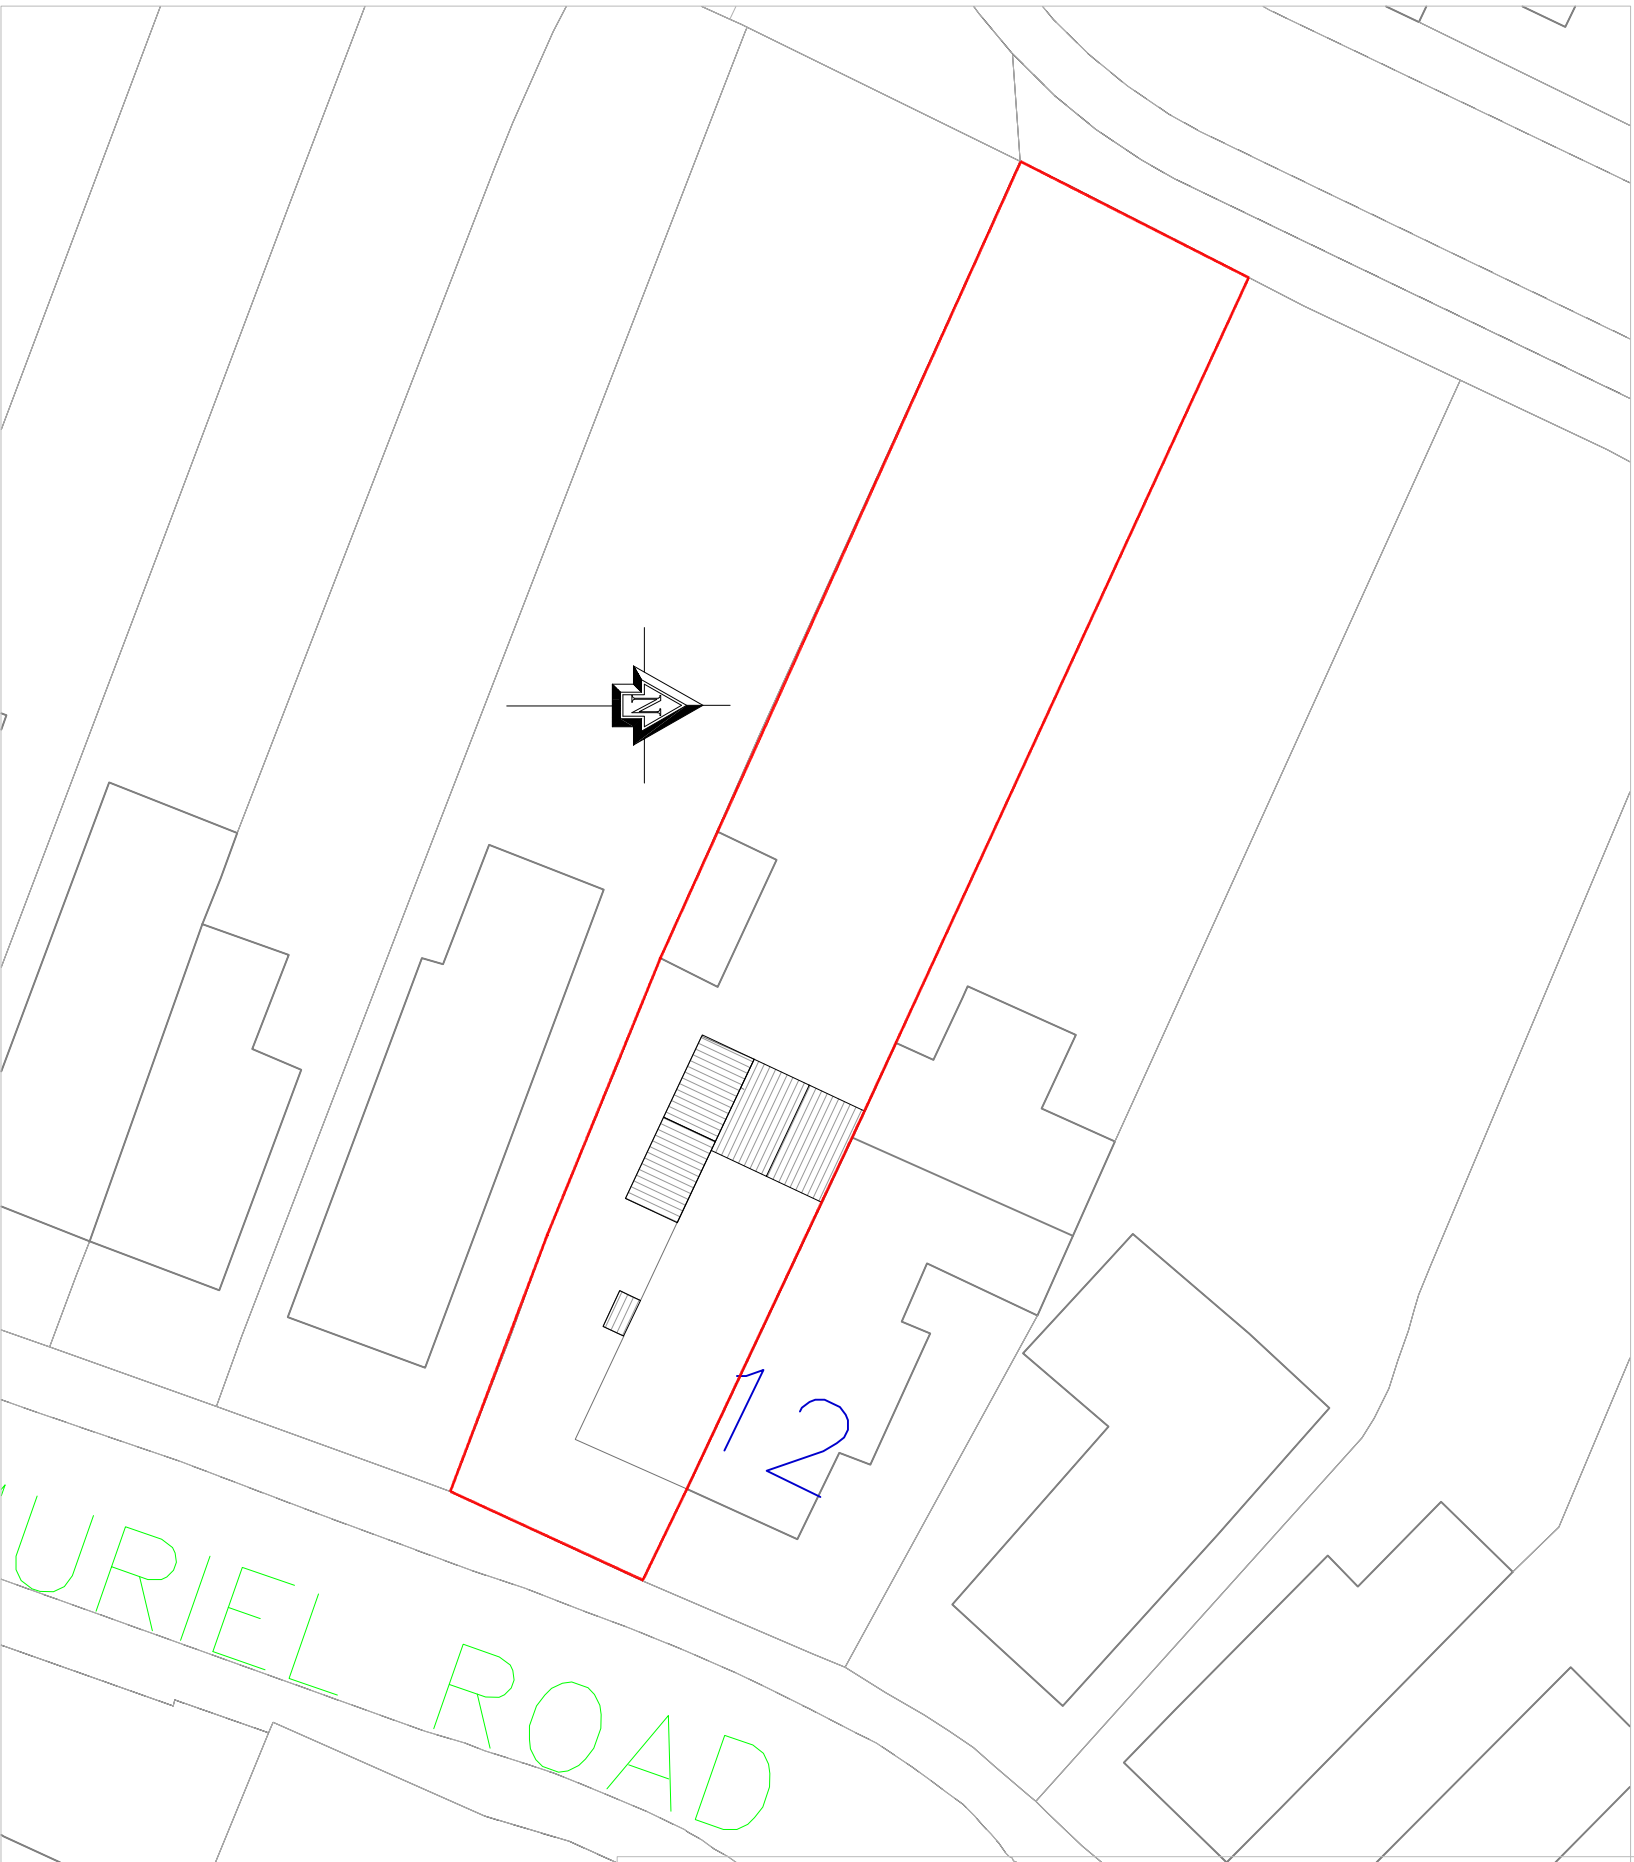

Location Plan scale 1/1250 @ A3

Site Plan scale 1/250 @ A3

Ordnance Survey, (c) Crown Copyright 2013. All rights reserved. Licence number 100047474

DO NOT SCALE FROM THIS DRAWING (except for planning purposes)
All dimensions to be checked on site prior to commencement of any work.

DRAWING OBJECTIVE: This drawing has been prepared solely for the purpose of Building Regulation Permission and Planning Submission. DESIGN STANDARDS: Design and Construction to the current Building Regulations and NHBC standards
DRAWING ISSUE STATUS: PS= Planning Submission; BC=Building Control Approval; CA= Client Approval; CI= Contractor Issue.
COPYRIGHTS: This drawing is the copyright of Rdb Architectural and must not be copied in anyway without written consent

19-3-15	PS1	xx
Revision No.	Date	

DRAWING TITLE:	Location and Site Plan
Scale	As shown
	Print drawing A3 for correct scale

PROPOSED PROJECT:-	Proposed Side / Rear Extension & Internal Alterations
--------------------	---

SITE LOCATION:-	14 Muriel Road, Waterlooville PO7 TE
-----------------	--------------------------------------

Rdb
Architectural

Architectural Design - Project Management
67 Froshole Crescent, Fareham
Hants PO15 6AH
Tel 01329 230085
E-mail rod.babb@btinternet.com
Land Appraisal - Residential Development

CLIENT:-	Mr & Mrs G Illingworth
----------	------------------------

ADDRESS:-	14 Muriel Road, Waterlooville PO7 TE
-----------	--------------------------------------

Issue Ref	PS1					Drawn	Rdb
-----------	-----	--	--	--	--	-------	-----

Project No	4	Date 19-3-15	DRG.No 03-4-15
------------	---	--------------	----------------