




Housetype HT11a
5 Bed / 8 Person
Total GIA : 140sqm (measured inside face of blockwork)
Plot Nos : 39
Tenure : Open market

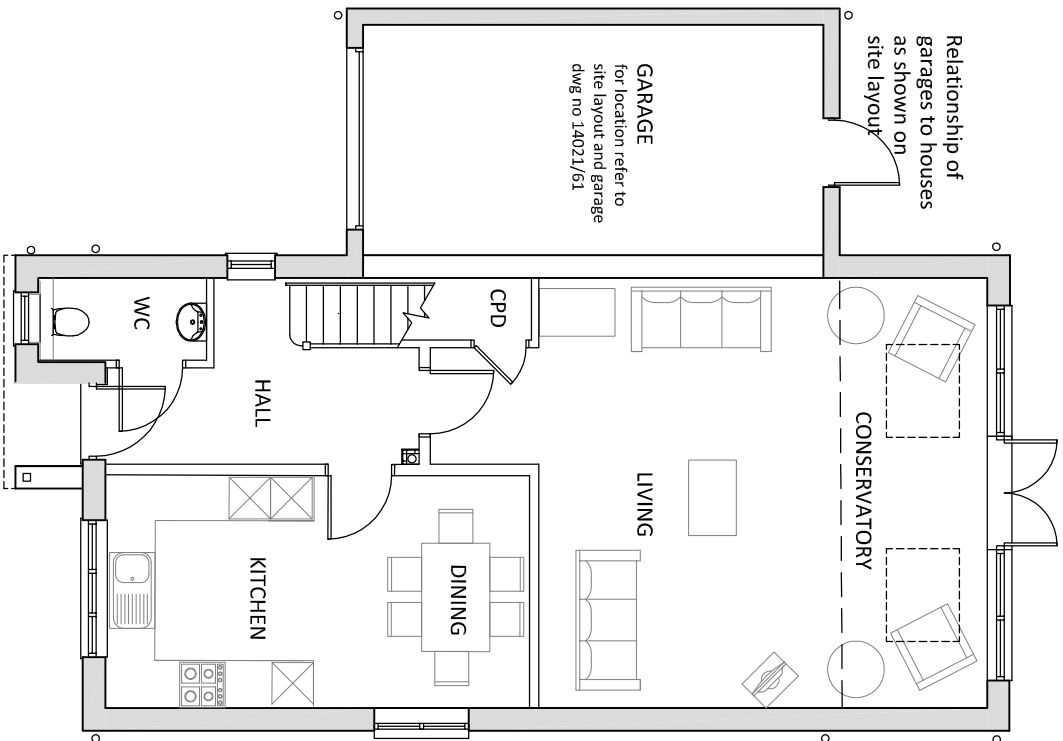

01 Ground Floor Plan
51 GIA 67.29sqm

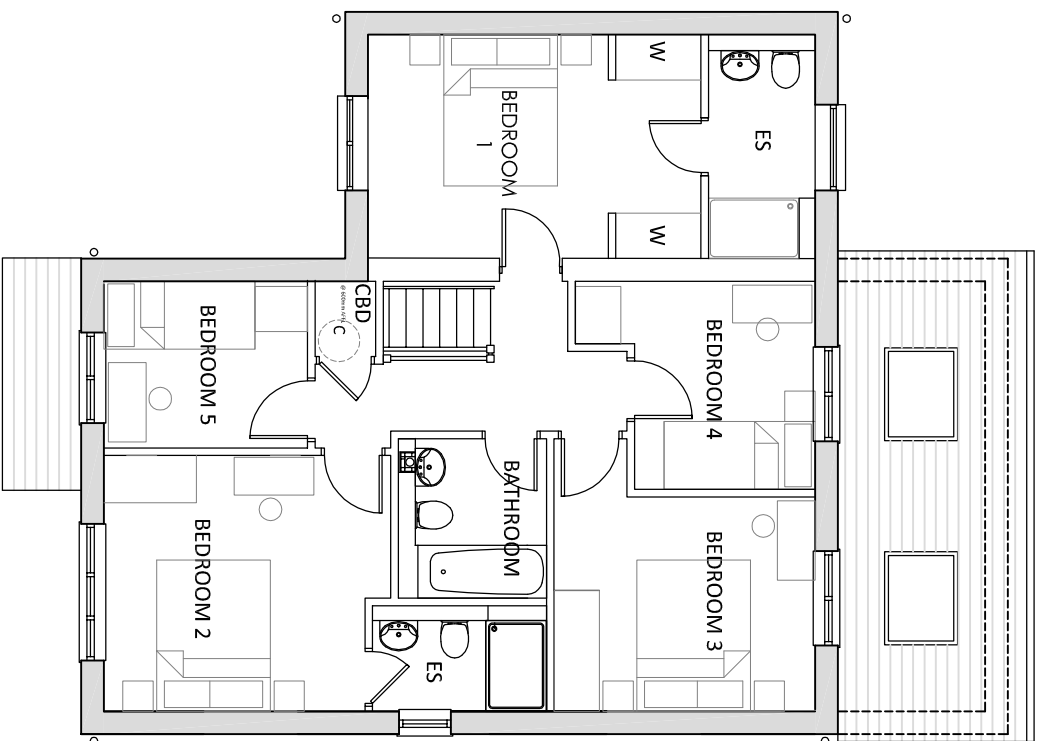

02 First Floor Plan
51 GIA 72.80sqm

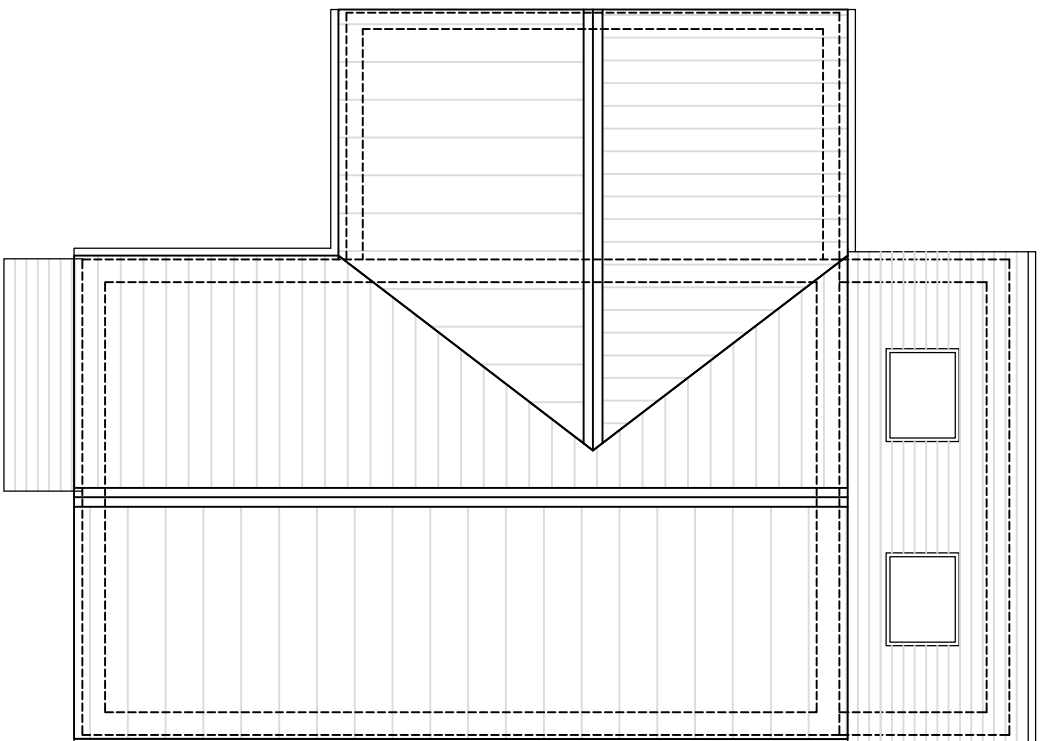

03 Roof Plan
51

General Notes
Refer to site layout for handing of units.

This drawing has been produced for use on this specific project. This drawing reflects standards agreed for this project and legislative standards current at the time of its production. Any future changes to these drawings will require review in accordance with changing legislation.

For elevations of houses within the proposed layout, please refer to site section drawings.

External material product refs, colours and finishes all subject to agreement with Planning Authority.

Refer to drawing no 14021/61 for garage details.

Refer to dwg no 14021/62 for car barns and cycle stores.

- D 28.08.14 Hall window and porch amended
- C 27.08.14 window to dining amended
- B 13.08.14 Planning Issue
- A 05.08.14 Issued to client for comment

Rev: 1 Size: 51 Scale: 1:100

Issued for: 10/08/14

PLANNING

Project/Client: Barton's Road
Project No: 14021
Dwg No: 51
Havant

Drawing: Scale: 1:100 @A3
Housetype HT11a
Drawn By: MCD Date: 05.08.14
5B Open market
Checked By: DH Date: 05.08.14
Plans




BrightSpace architects

15 Glasshouse Studios, Fryen Court Road, Fordingbridge, Hampshire, SP6 1QX

T: (01425) 655806/655639

© BrightSpace Architects Ltd. Contractors must work only to agreed dimensions which are to be indicated on the drawings. No part of this drawing may be reproduced without the written permission of BrightSpace Architects Ltd.

 

For handing of house types refer to site layout drawing no 14021/02