


All rights reserved. Limited reproduction and distribution permitted for the sole purpose of the planning for this named development only. Figured dimensions are to be taken in preference to scaled dimensions and any discrepancies are to be reported to the Architects.


Revisions	
Rev	Date
Drawn	Check'd
Details	

A 06.14 RDB Scheme revisions to reflect Planners comments

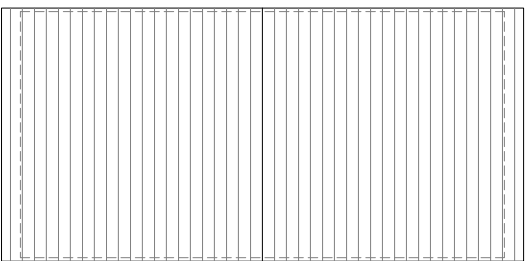




PLOT 1

PLOT 2

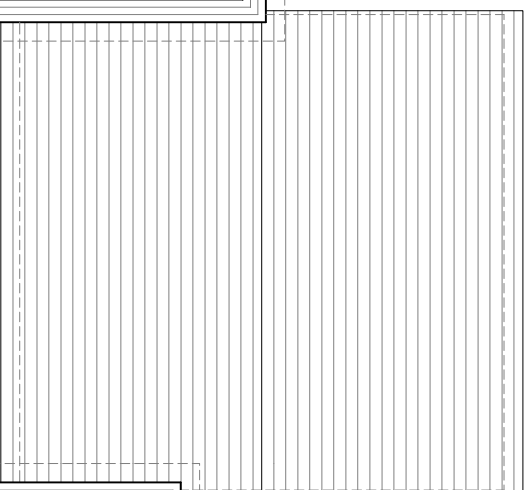

PLOT 3

PLOT 4

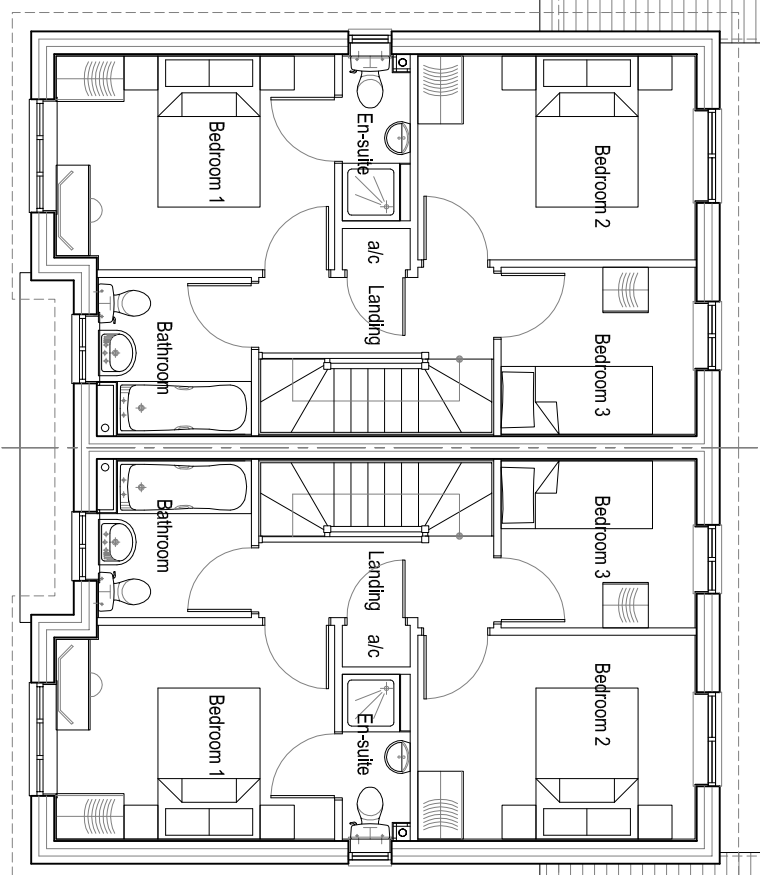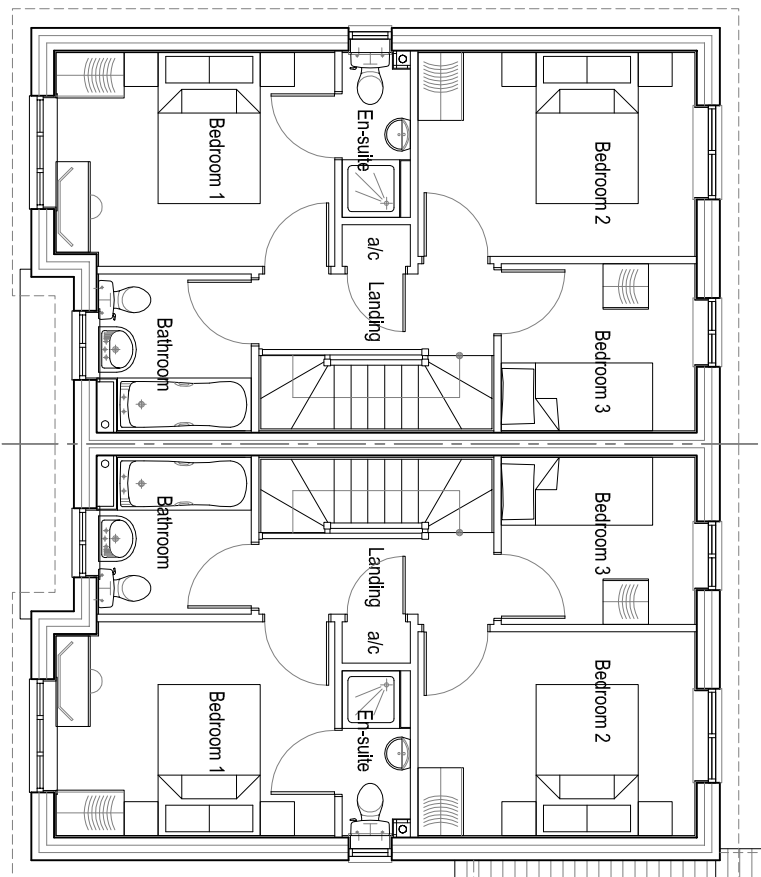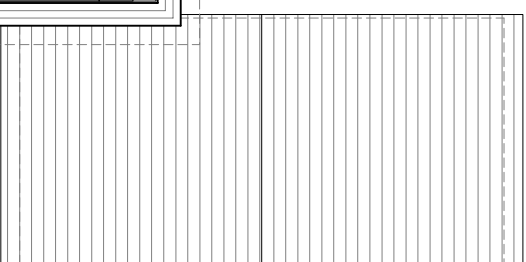

1. First Floor Plans

scale 1:100



Project	Title
109 London Road	First Floor Plan
Cowplain	

Scale	Date	Drawn	Checked	Job No.	Drawing. No.	Revision
1:100	Jan 2014			2013.078	PL.04	A