



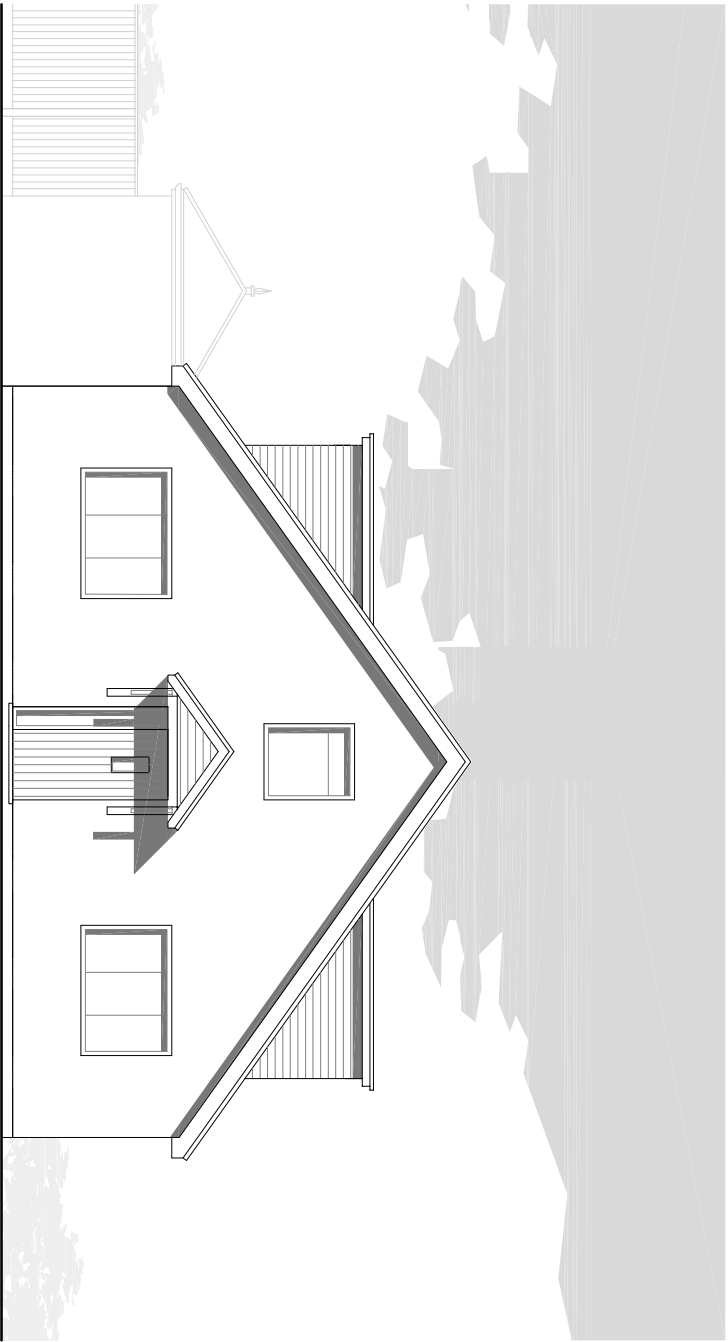


Front Elevation (as proposed)

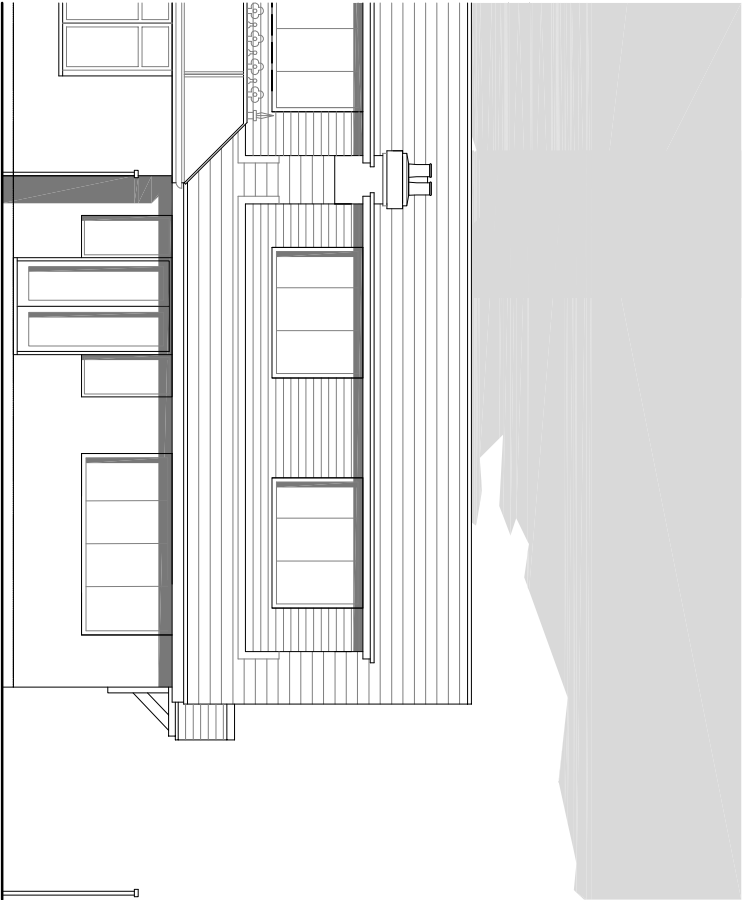

Side Elevation (as proposed)




Rear Elevation (as proposed)

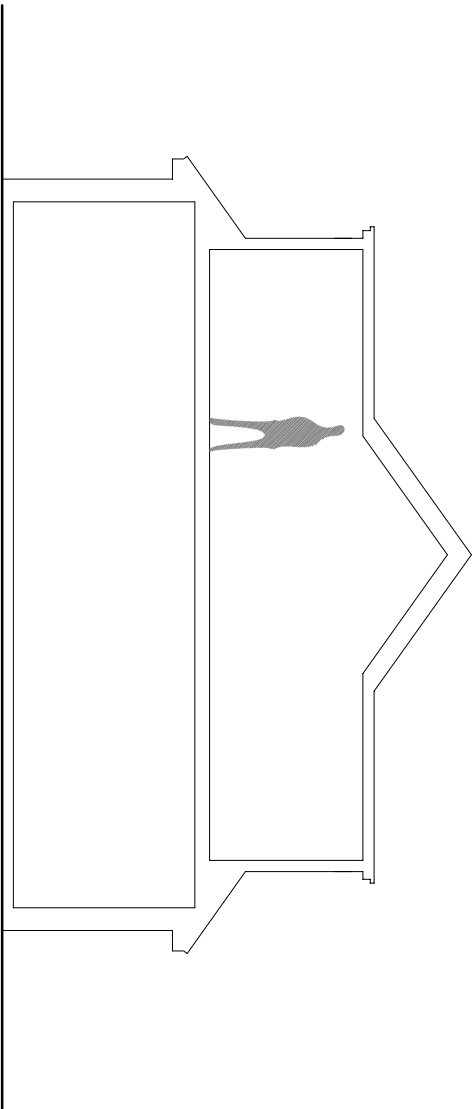

Section Through (as proposed)

Elevations
PROPOSED
Scale 1:100

 

No.	Description	Date

SC Architecture

Anchor House, School Lane
Chandlers Ford, Eastleigh
Hampshire SO53 4DY

RIBA

Chartered Practice

Drawing Title:
PROPOSED ELEVATIONS

Project Title:
66 Haslar Crescent
Waterlooville
PO7 6DH

Drawing No.:
3879-P-03

Revision: -
Date: Jan '15
Scale: 1:100
Drawn: CM
Checked: MSS

PROPOSED MATERIALS -
Walls - Render
Roof - Tiles
Dormer - Tile Hanging
Windows - White Upvc