

NOTES

Permission is granted to scale from this drawing for the purpose of Local Authority Planning Approval only. In all other circumstances DO NOT scale from this drawing. Please contact this office for any additional information required.

Contractors, Sub Contractors and Suppliers are to check all relevant dimensions and levels of the site and building before commencing any shop drawings or building work. Any discrepancies should be recorded to the Architect.

Where applicable this drawing is to be read in conjunction with the Consultants' drawings.

This drawing is the copyright of Tetlow King Ltd ©. All rights reserved.

Ordnance Survey Data © Crown Copyright. All rights reserved. Licence No. 100007359


REV	DESCRIPTION	DATE	AUTH	CHK'D
A	Elevation updated to show brick cills; Roof pitch updated.	20/06/14	LV	-




Front Elevation

Side Elevation

Rear Elevation

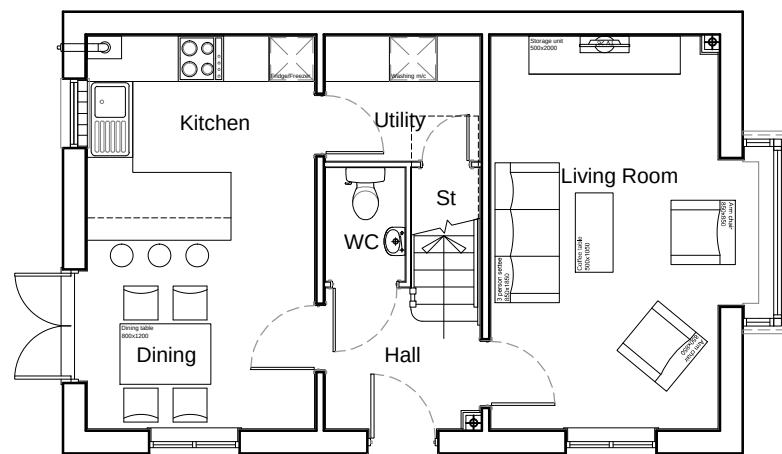

Ground Floor Plan

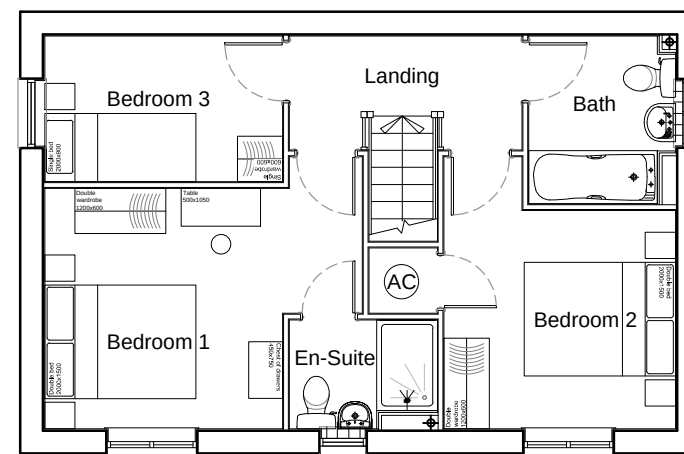

First Floor Plan



Side Elevation

PLANNING



PROJECT

Barncroft Way

Havant

for Bellway Homes (Wessex)

DRAWING

House Type H08BW

Floor Plans & Elevations

SCALE	DATE	AUTHOR	CHK'D
1:100 @ A3	April 2014	IJ	MWP
JOB NO.	DRAWING NO.	REV	
BELL140421	HT.H08BW.pe	A	

PLOT No.
As Drawn - 1, 11
Handed -

Housetype	H08	Variation	BW
Bedrooms	3	Persons	5
Sq.ft	956.9	Sq.m	88.9

scale 1:100

