

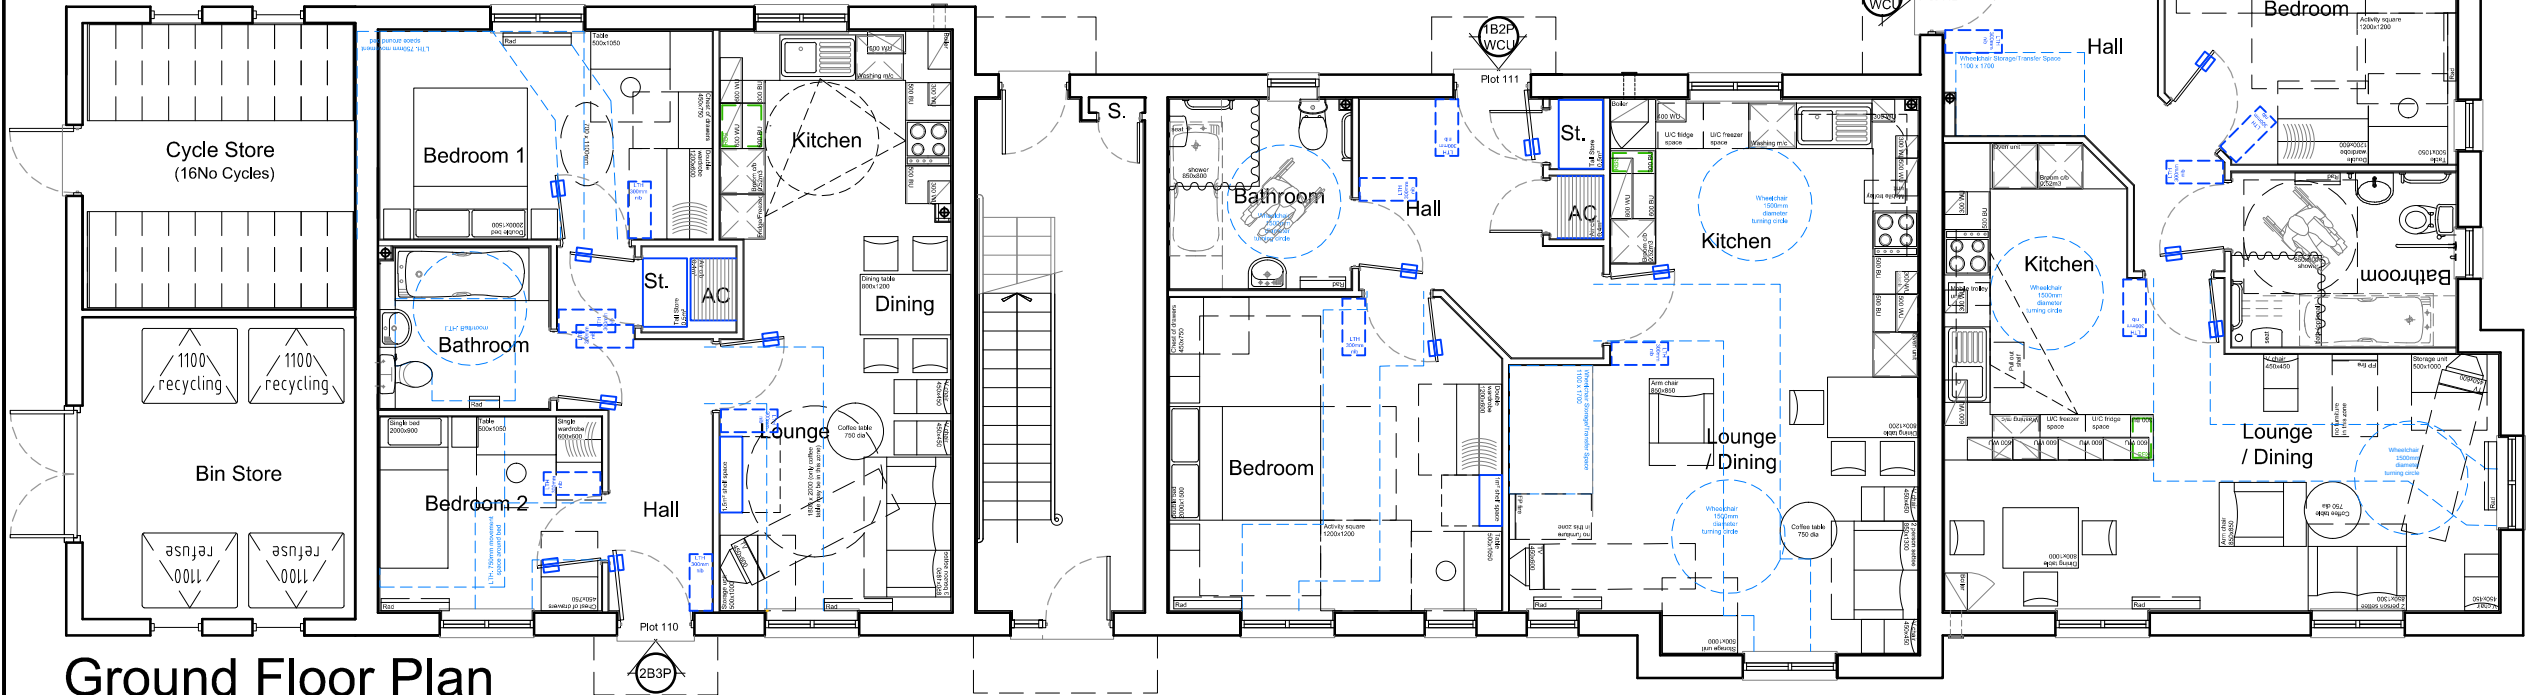


A3															
Housetype		2B3P		Variation		Housetype		1B2P		Variation		WCU			
Bedrooms		2		Persons		3		Bedrooms		1		Persons		2	
Sq.ft finish		623		Sq.m finish		57.89		Sq.ft finish		742		Sq.m finish		68.91	
Sq.ft structural		631		Sq.m structural		58.65		Sq.ft structural		751		Sq.m structural		69.78	

 

Ground Floor Plan

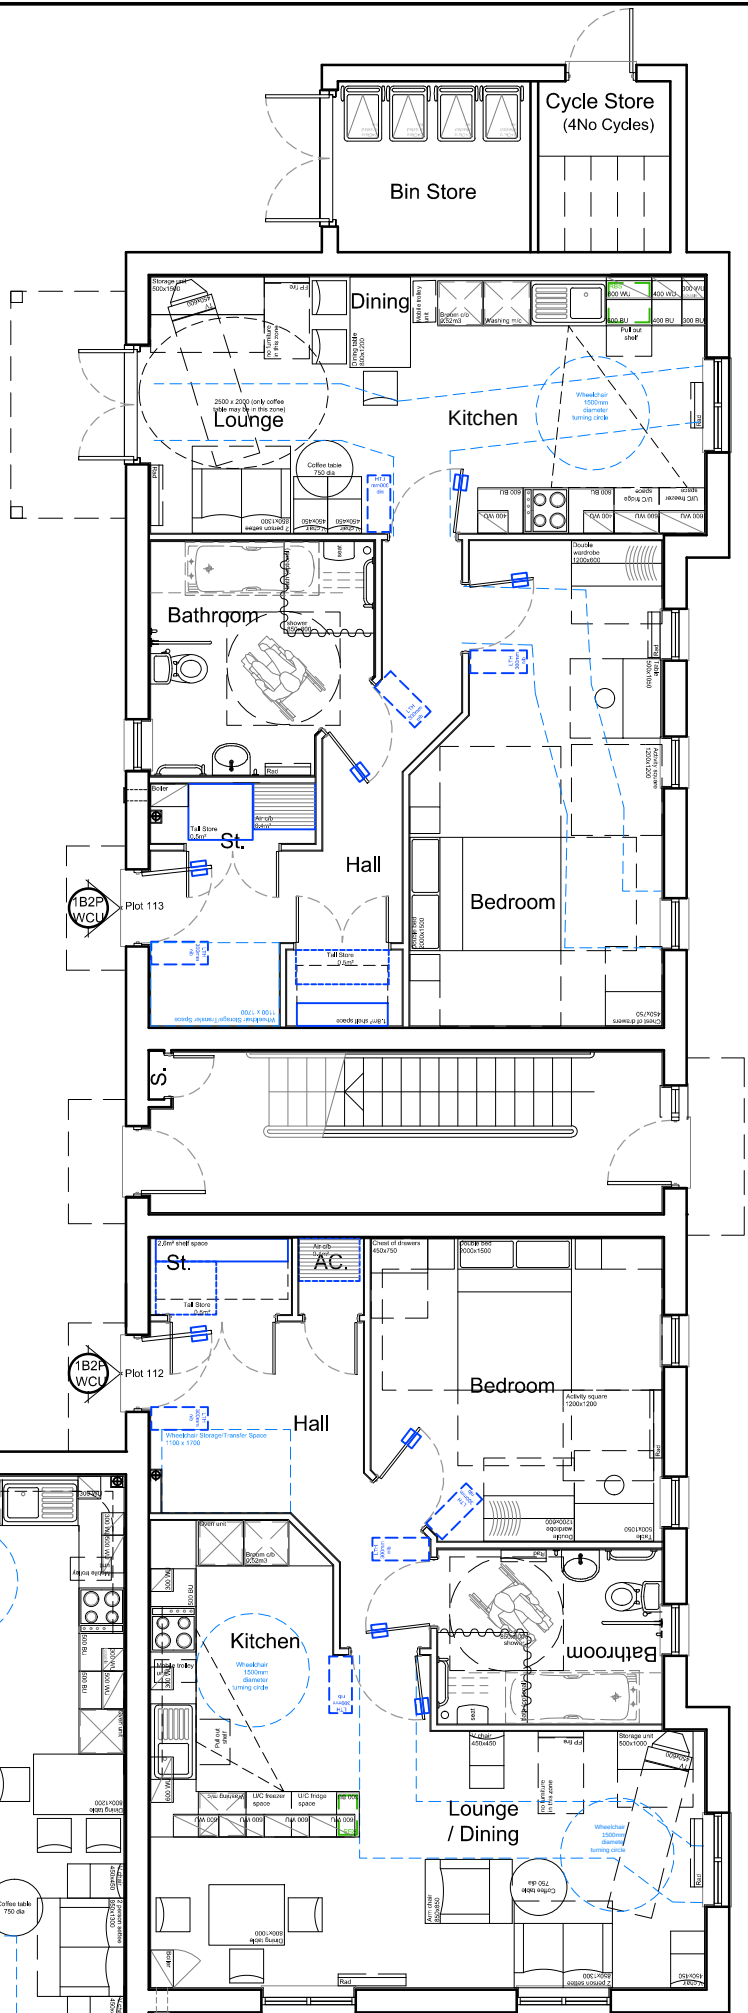

NOTES

Permission is granted to scale from this drawing for the purpose of Local Authority Planning Approval only. In all other circumstances DO NOT scale from this drawing. Please contact this office for any additional information required.

Contractors, Sub Contractors and Suppliers are to check all relevant dimensions and levels of the site and building before commencing any shop drawings or building work. Any discrepancies should be recorded to the Architect.

Where applicable this drawing is to be read in conjunction with the Consultants' drawings.

This drawing is the copyright of Tetlow King Ltd ©. All rights reserved.

Ordnance Survey Data © Crown Copyright. All rights reserved. Licence No. 100007359 Plots would be built in the alternative of brick or render notwithstanding the 'illustrative' notation of elevational details on the plot layout

REV	DESCRIPTION	DATE	AUTH	CHK'D
A	Plots 110, 114-117 updated to meet LTH requirements. Plots 111-113 layout updated to meet wheelchair accessibility requirements	07/04/14	SJF	RP
B	Layout and elevations updated to accommodate balcony. WCU Amended to suit accommodation requirements. Windows to FF 2B4P units amended to suit elevations.	15/04/14	SJF/VJ	RP

PLANNING

TETLOW KING
ARCHITECTS · URBAN DESIGNERS · SUSTAINABILITY CONSULTANTS
Building 300, The Grange, Romsey Road, Michelmersh, Romsey, Hampshire, SO51 0AE
Tel: 01794 367703 Fax: 01794 515617 Web: www.tetlowking.co.uk

PROJECT
Berewood, Phase 2
Waterlooville
For: Redrow Homes (Southern)

DRAWING
Flats Block C
Plots 111-118
Floor Plans sheet 1 of 2

SCALE	DATE	AUTHOR	CHK'D
1:100 @ A3	Nov 13	AS	
JOB NO.	DRAWING NO.	REV	
REDR130524	P.111-118.p1	B	