


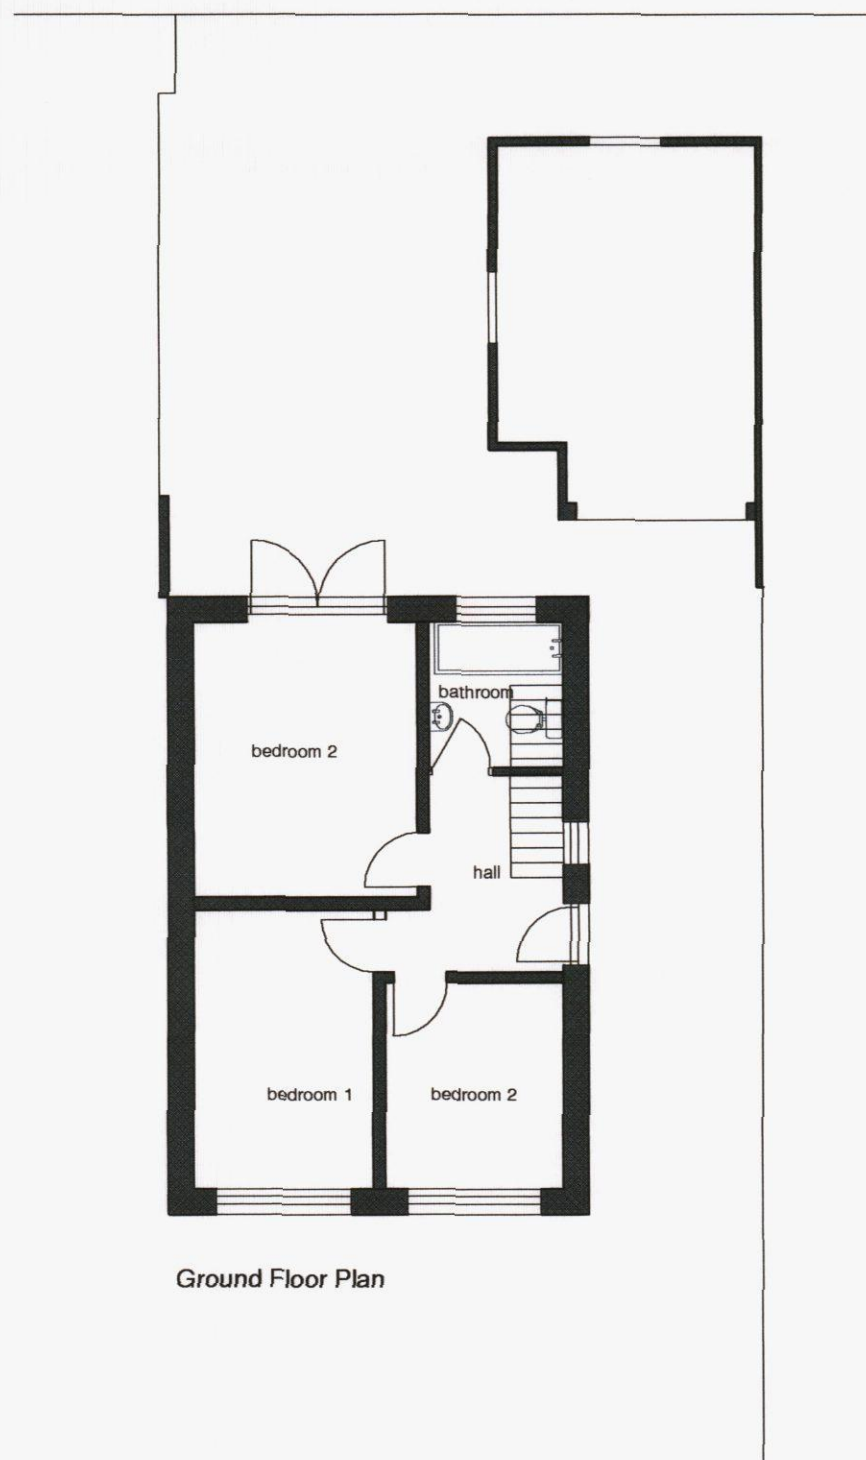


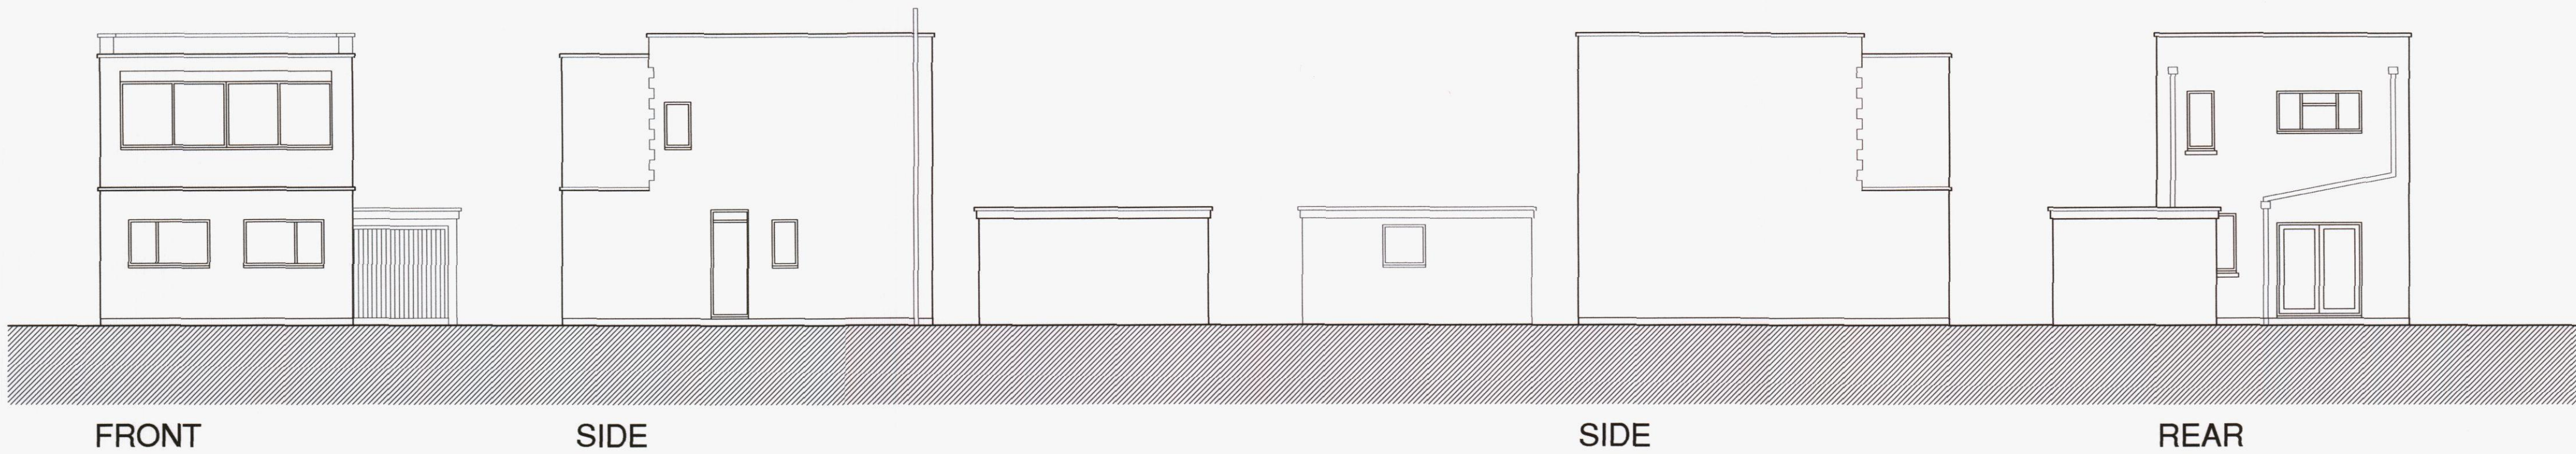

Ground Floor Plan

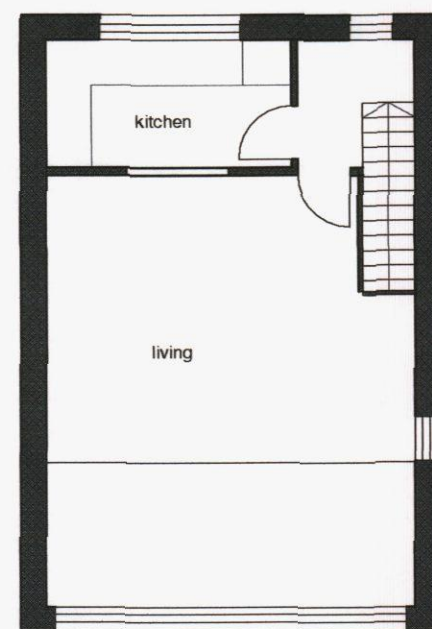

First Floor Plan

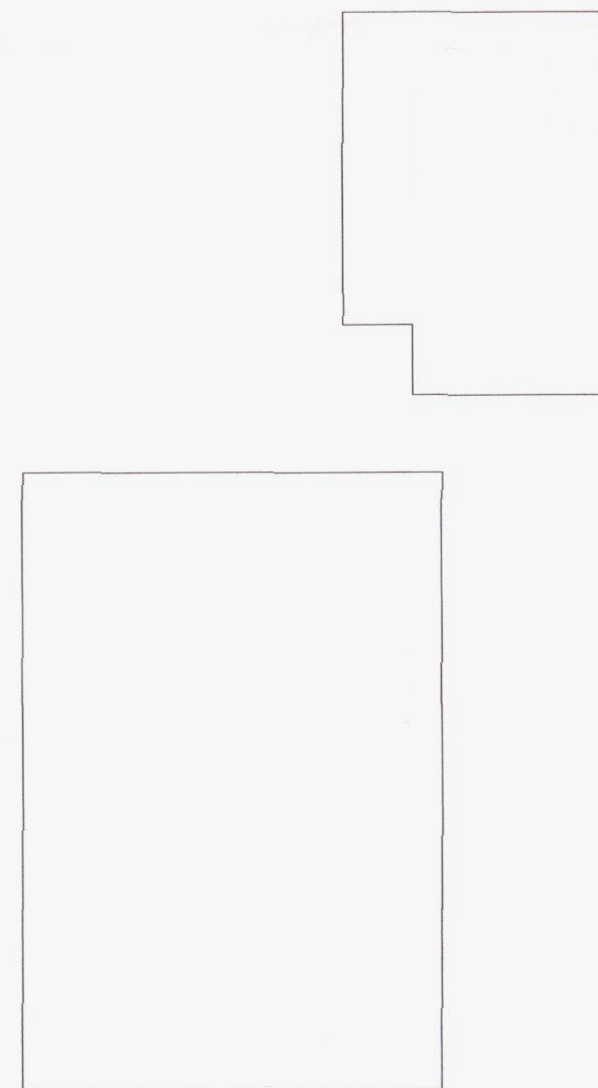

Roof Plan

A	Doors indicated on floor plans	mmw 28.11.11	Chk / Date
-	Original Issue		
Rev		Own / Date	Chk / Date
This drawing is copyright and must not be disclosed to third parties without permission Scaled dimensions are not to be used for construction			

4 Queensgate
Queens Road
Fareham
Hampshire
PO16 0NW

Tel: 01329 288911
Fax: 01329 221913
E-mail: admin@m2architecture.com

PROJECT

Proposed Alterations to
20 Sandy Beach Estate
Hayling Island

CLIENT

Mr J McMahon

DRAWING TITLE

Plans, Elevations
Existing

PROJECT NO.	DRAWING NO.	REV.	SCALE
11021	102	A	1:100

