


NOTES:
All dimensions must be checked on site and not scaled from this drawing.

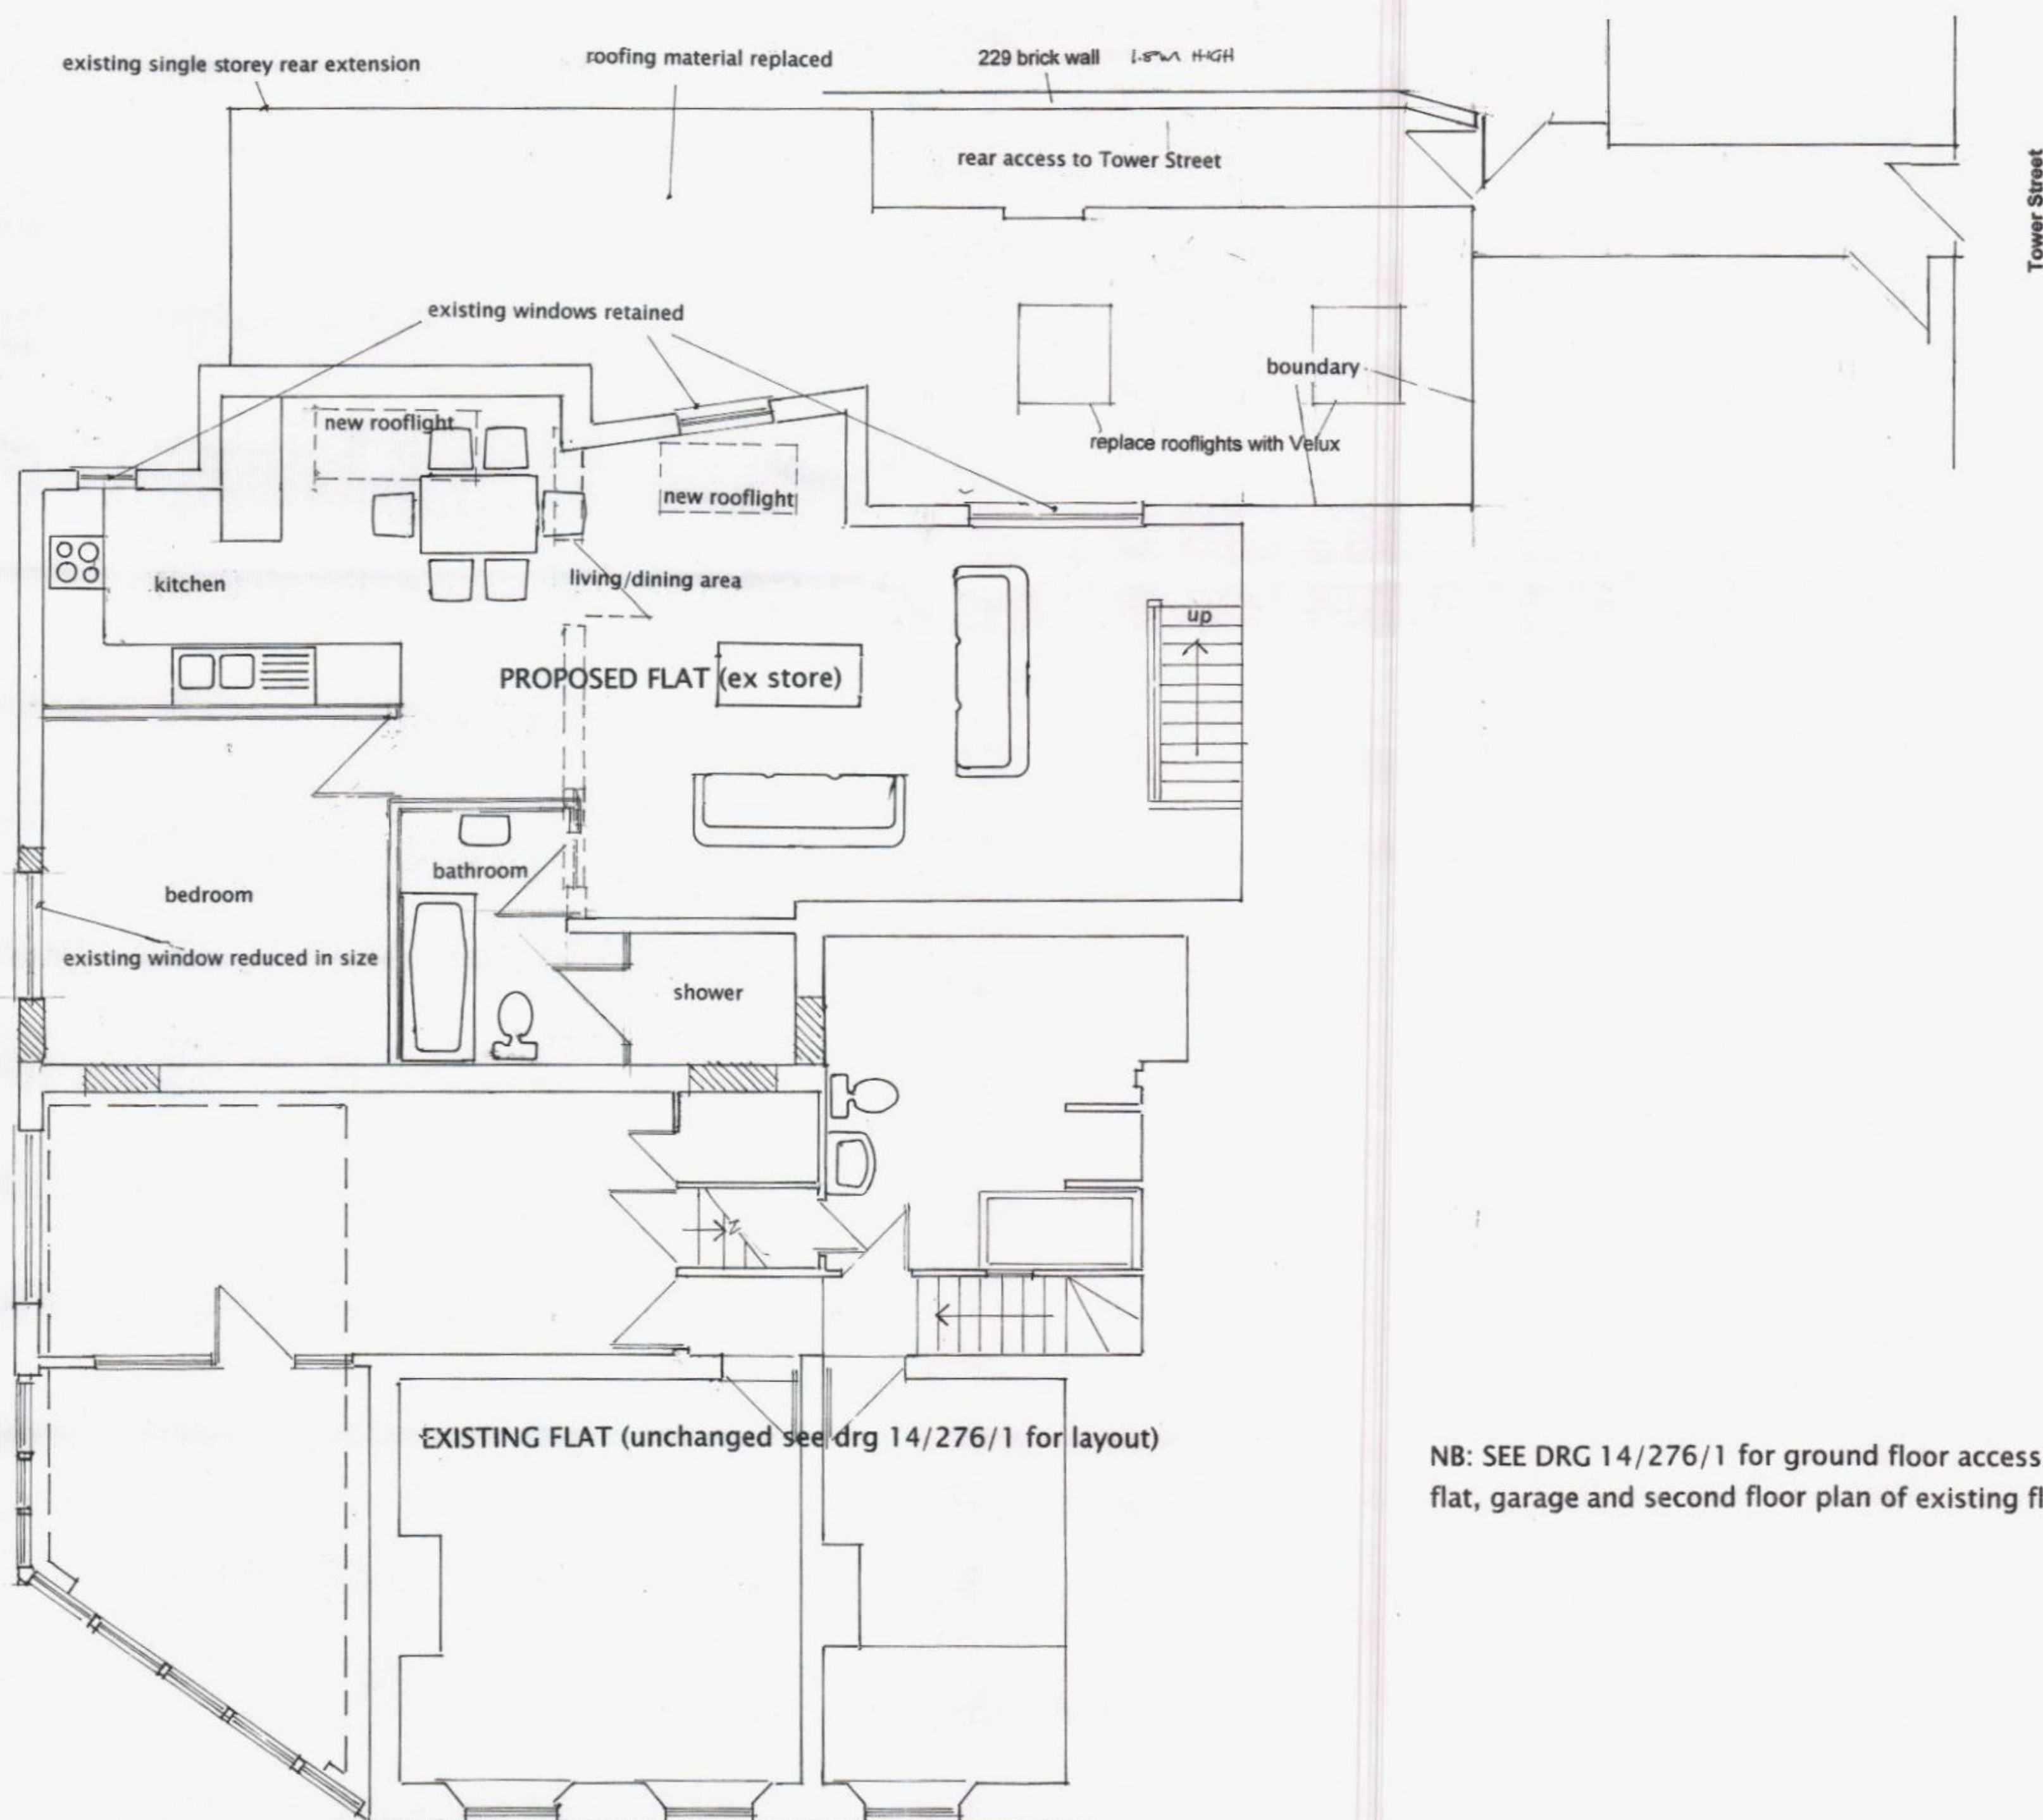

NB: SEE DRG 14/276/1 for ground floor access to proposed flat, garage and second floor plan of existing flat

HAVANT BOROUGH COUNCIL
17 APR 2014
RECEIVED

John Groom Chartered Architect
32A High Street, Emsworth,
Hampshire PO10 7AW
T 01243 372560 M 07780 997563
E info@johngroomarchitect.co.uk
W www.johngroomarchitect.co.uk
new design + conversions + housing + commercial
listed buildings + conservation + building surveys
home buyers reports + town & country planning

Client

Job Title

**PROPOSED ONE BEDROOM
FLAT
TO REAR 57 HIGH STREET
EMSWORTH PO10 7AN**

Drawing Title

**PROPOSED FIRST
FLOOR PLAN**

Scale **1:50**

Date **5 APRIL 2014** Drawn by **JG**

Drg No. **14/276/3** Rev.