




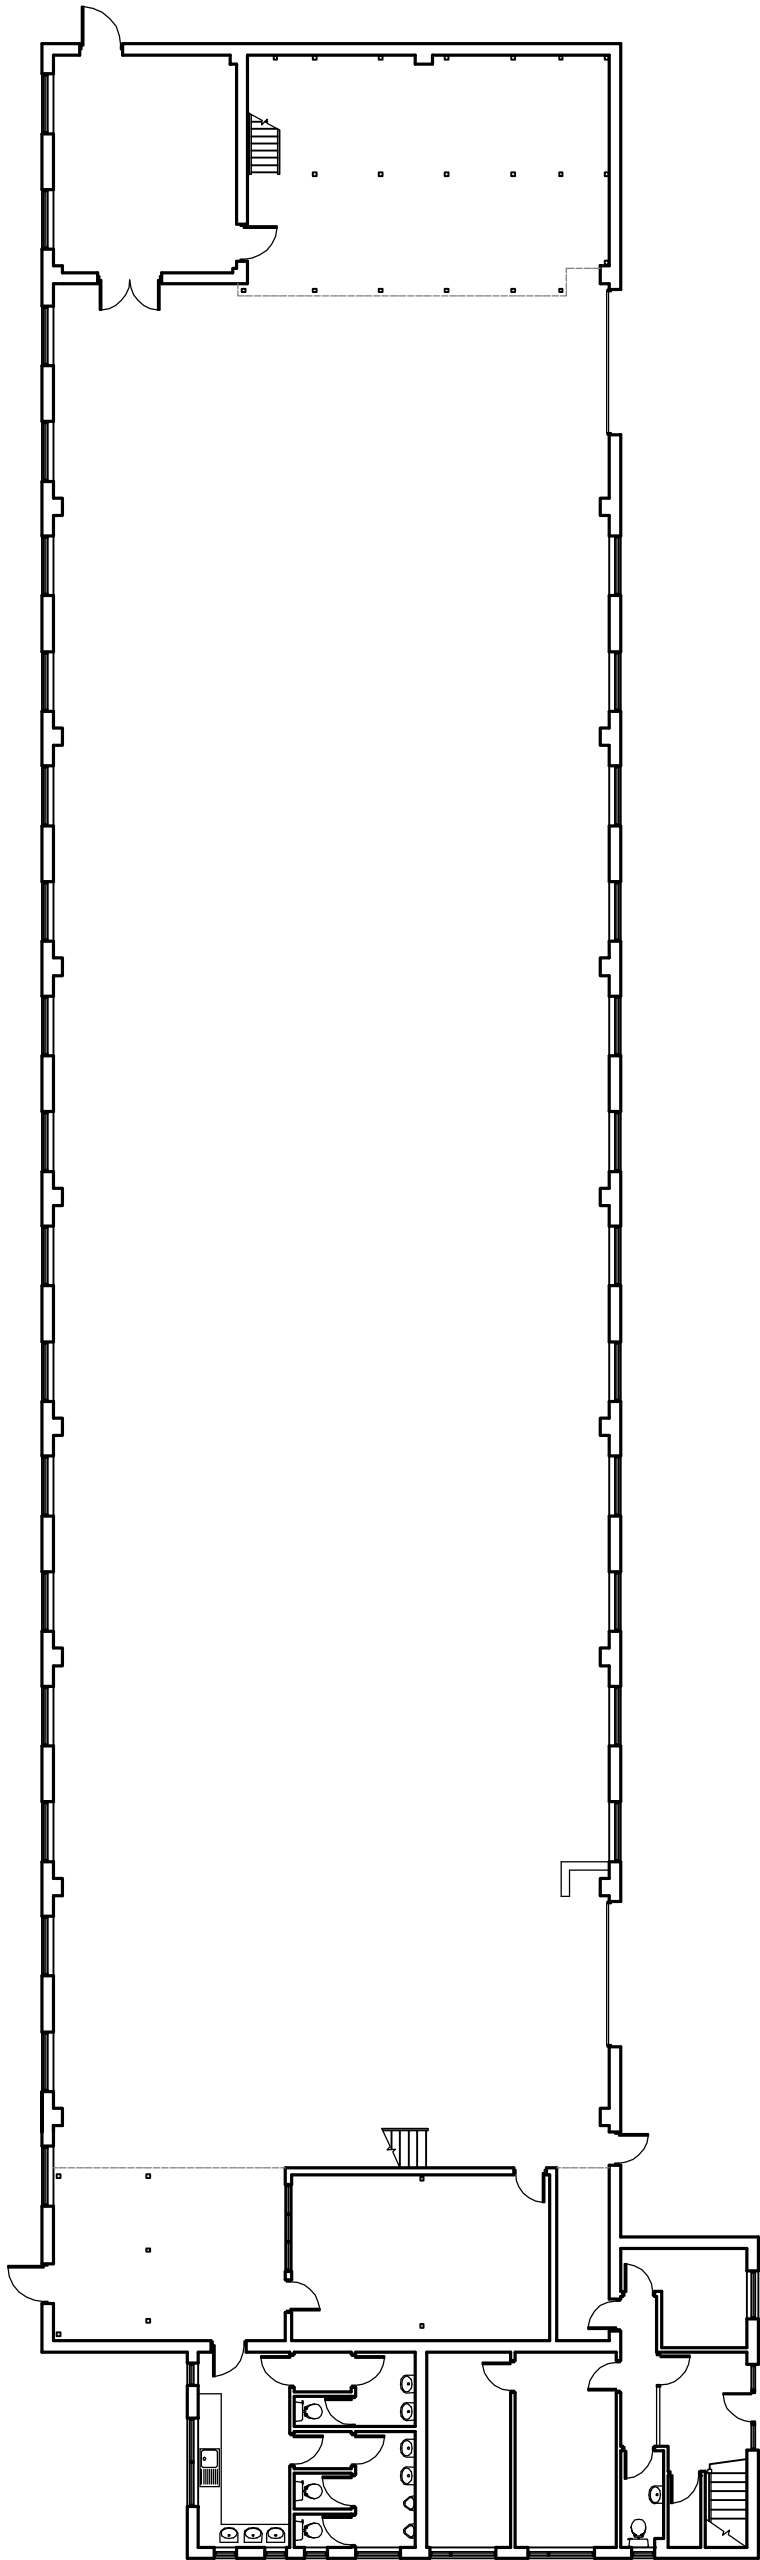


EXISTING GROUND FLOOR

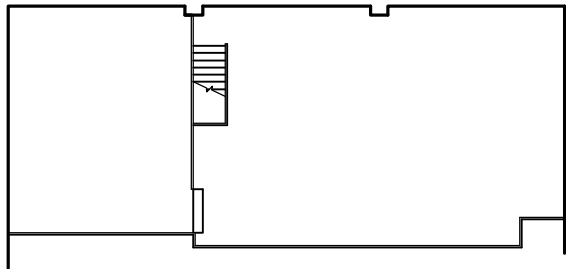


EXISTING REAR MEZZ

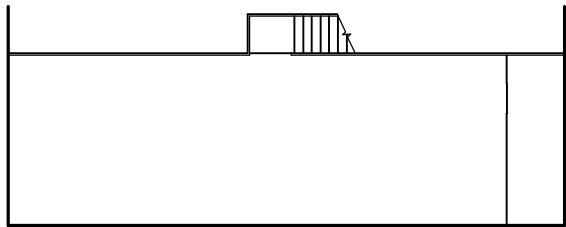

EXISTING FRONT MEZZ

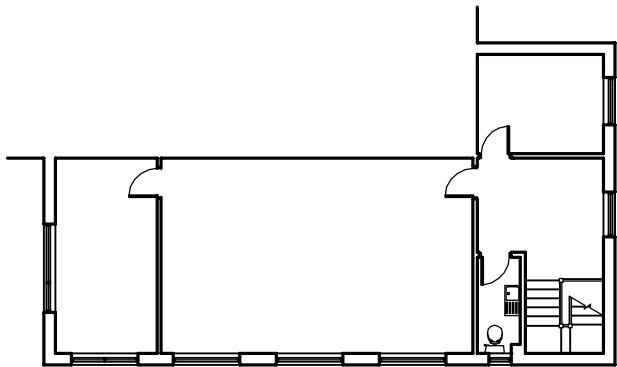

EXISTING FIRST FLOOR

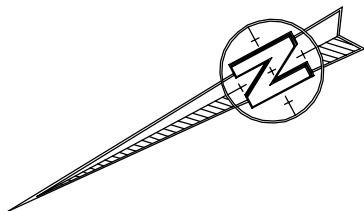

Rev	Revision	By	Date

K**NIGHT**
A**ARCHITECTURAL**
D**DESIGN**

K.A.D. Ltd.
The Gatehouse, Admirals Wood
7 Coldeast Way
Sarisbury Green
Southampton
SO31 7AT
m: 07801 346 479
t: 01489 680 194
e: ian@k-a-d.co.uk

Client
ACTION PUMPS

Project
**14 ARNSIDE ROAD
WATERLOOVILLE**

Drawing
EXISTING FLOOR PLANS

Scale 1:200@A3	Date MAR 2014			
Project no. KAD	Sequential 01	Bldg/Floor A	Detail EX	Rev .