


HAVERHILL BOROUGH
COUNCIL
18 FEB 2015
RECEIVED

MR & MRS CONOR, 32 CATHINGTON
WAY, HAVERHILL, PO9 2BS.


SCALE 1:50

PROPOSED FLOOR PLANS

DRW. No. 002
DATE: FEB 2015

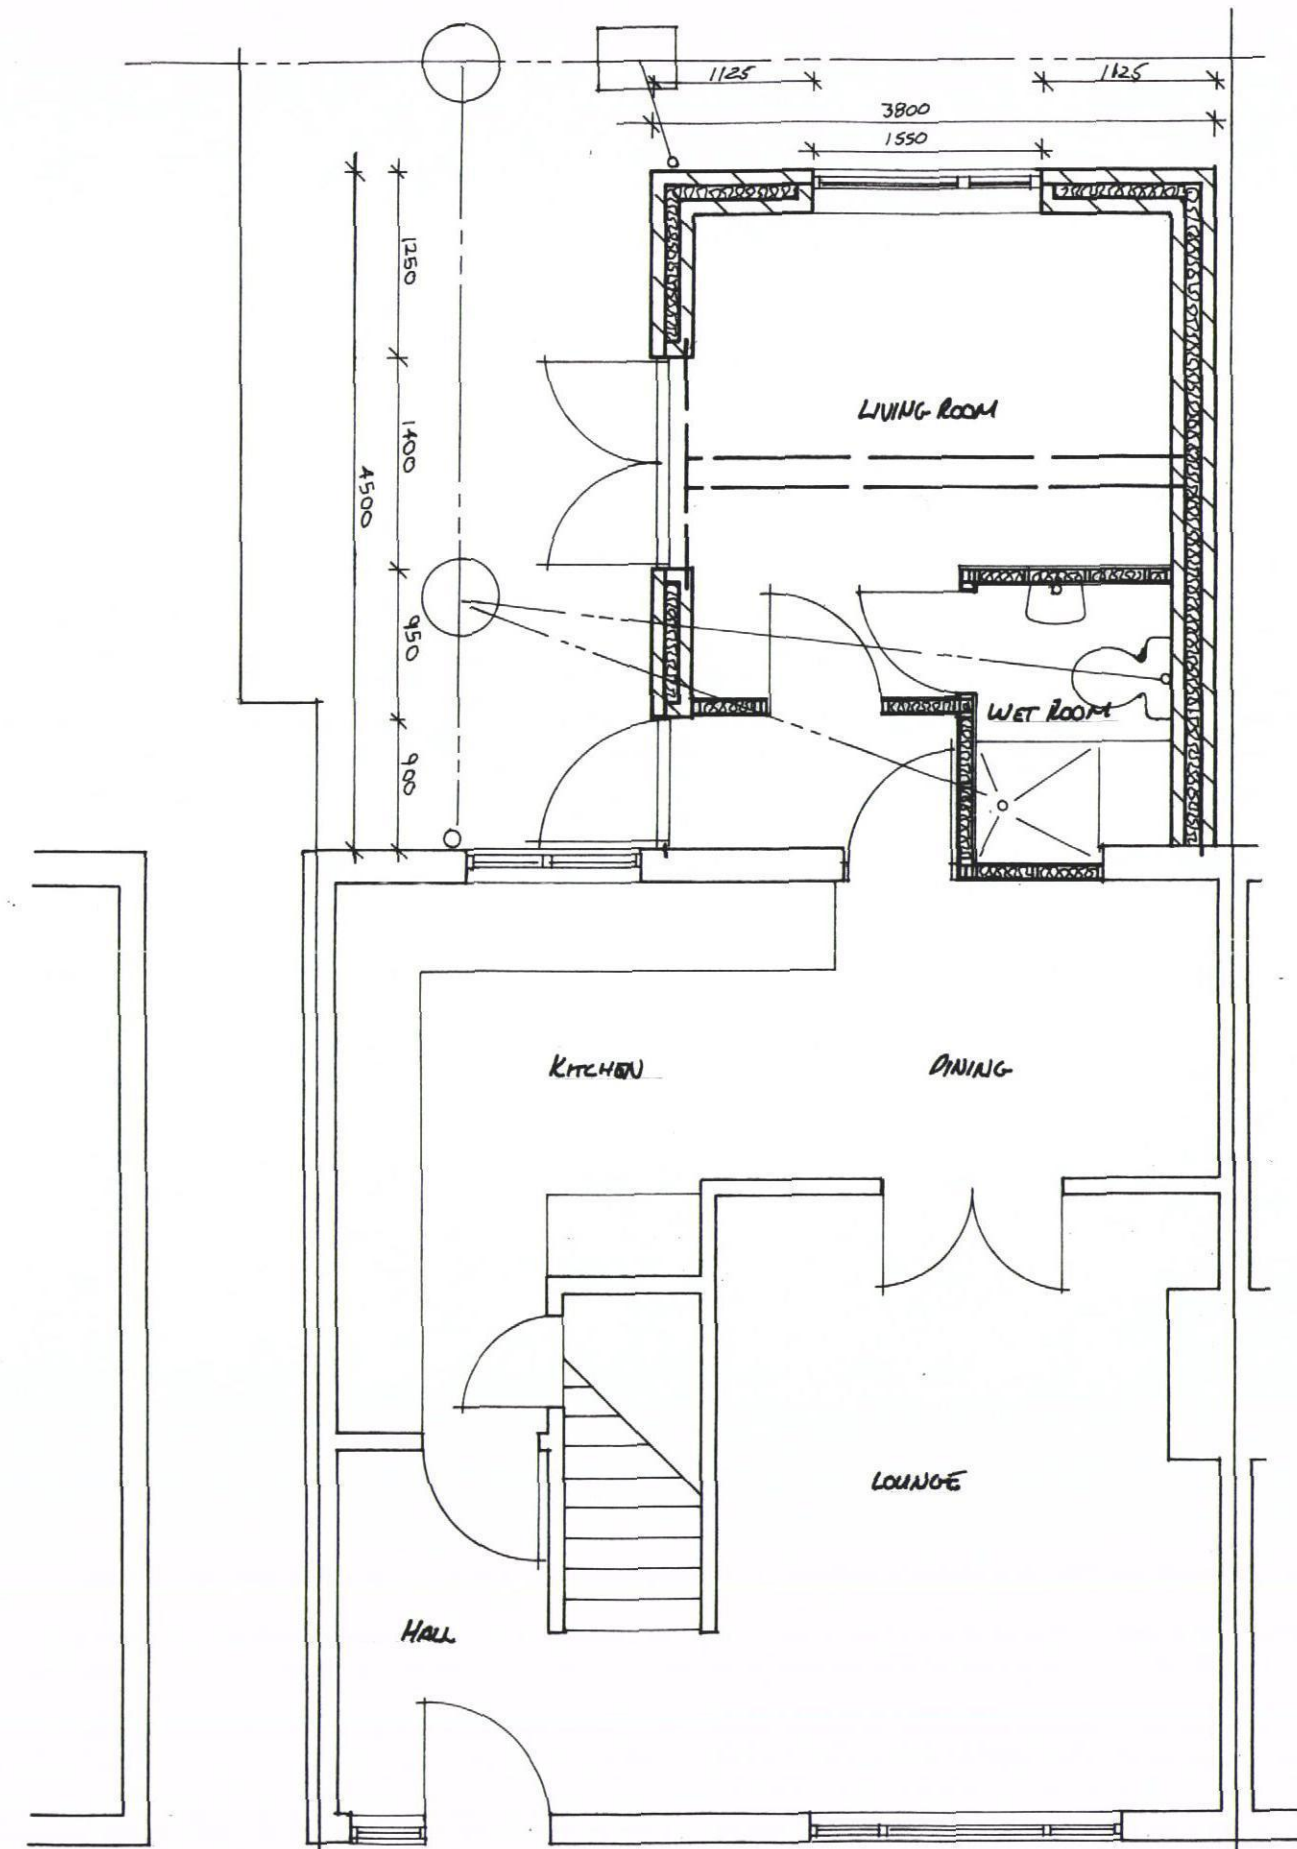

PROPOSED GROUND FLOOR PLAN

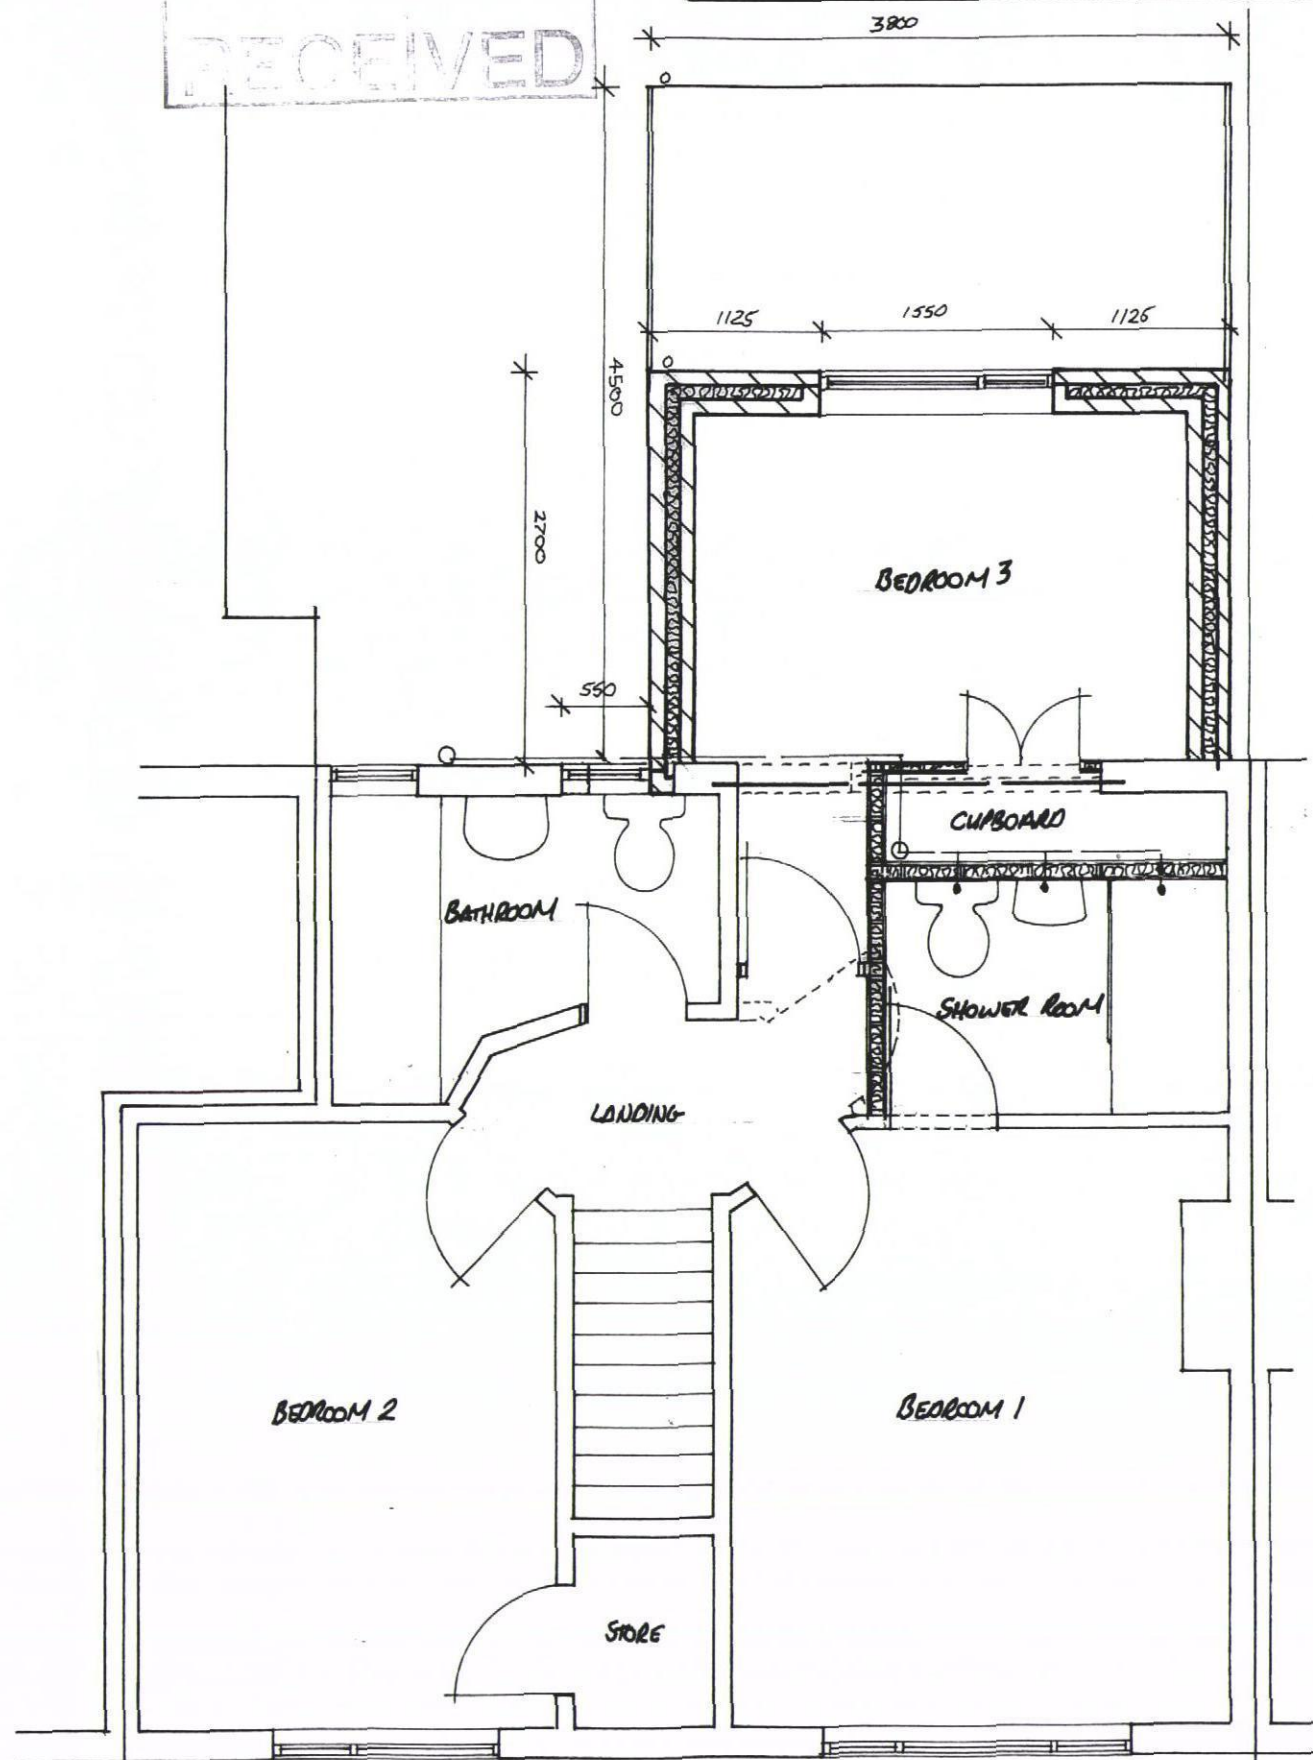

PROPOSED FIRST FLOOR PLAN