
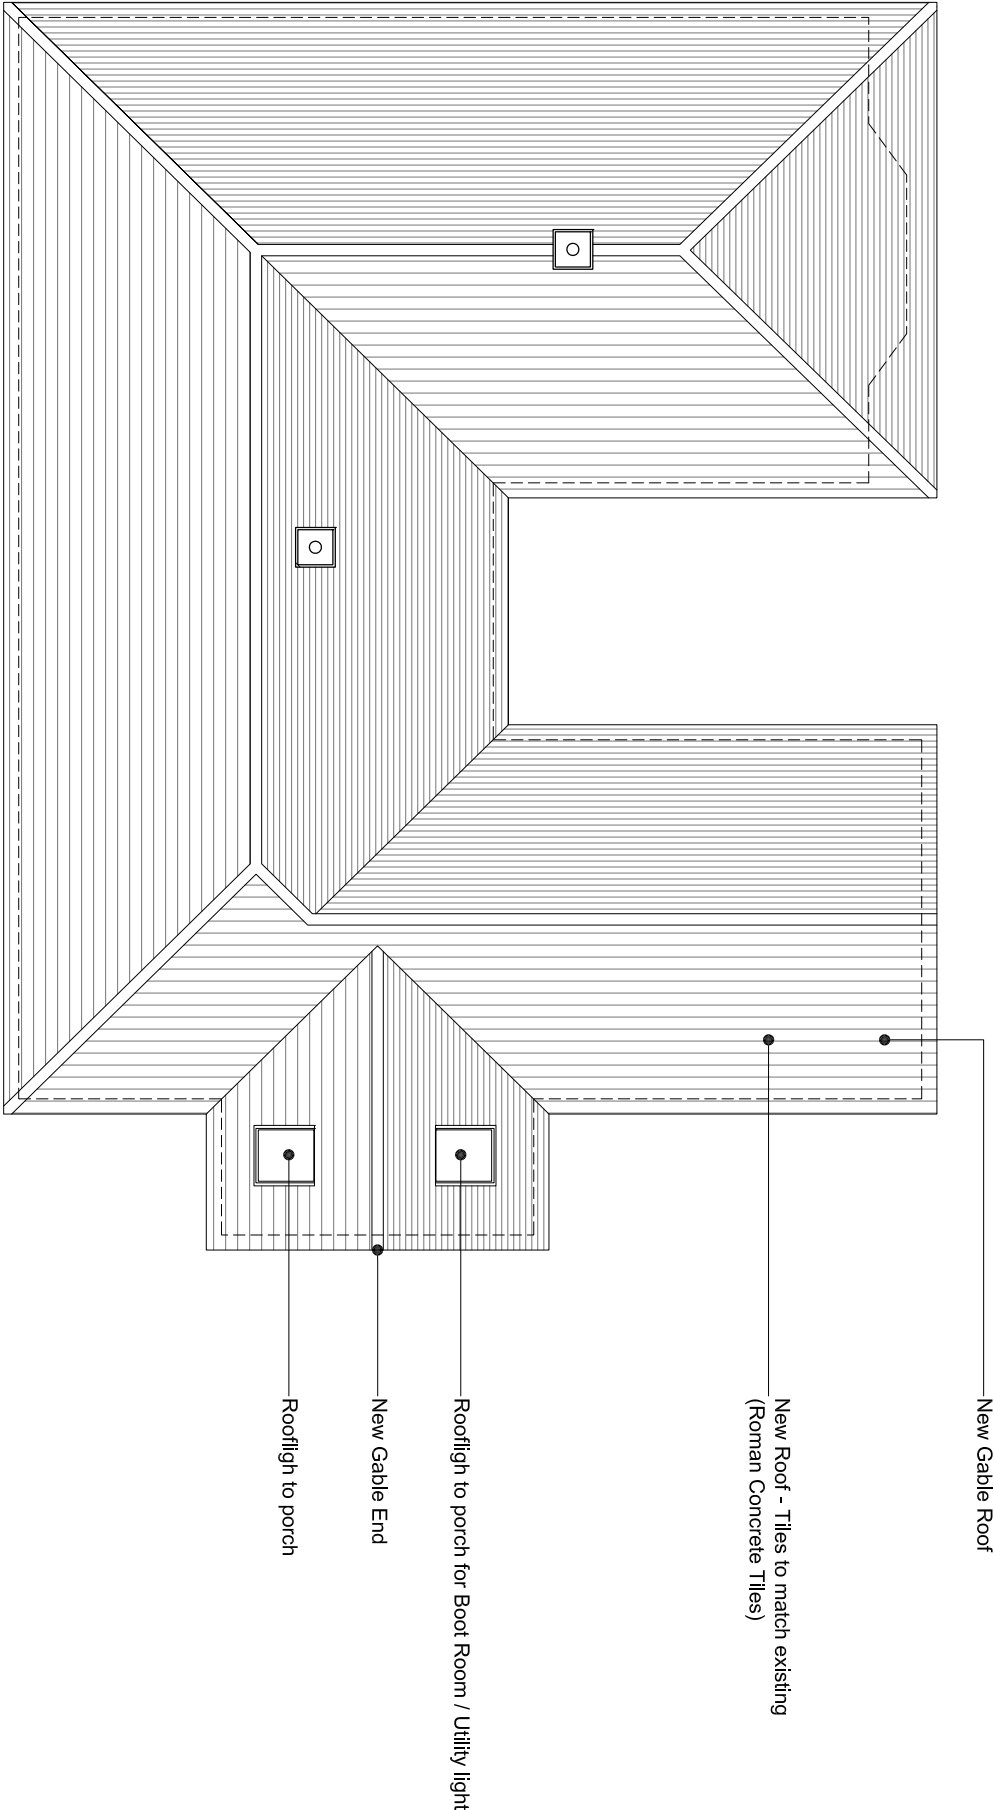


 

Proposed Roof Plan
Scale 1 : 100

Rev	Date	Description	By	PAI
A	16.02.15	First Issue	FB	MD

REVISIONS

0

1

1.5

2

3

4

5m

Design Team Studios LLP

Copyright Reserved

Check Drawings on Site

© Crown copyright and database rights (2015)
Ordnance Survey 0100031673
© Local Government Information House Limited copyright and database rights (2015) 0100031673

DRAWING STATUS:
Planning

REVISION:
A

PROJECT
Alterations and extension to
32 South Road, Hayling Island
CLIENT
Mr & Mrs Friend

DRAWING TITLE
Proposed Roof Plan

City Office (Design Drawn)
The Clock Tower, Great Southsea Street at Castle Road
Southsea, Portsmouth, Hants, PO5 3BY
Tel: 02392 837149
South Downs Office (Drawn)
51 Caterington Lane, Horndean, Hants, PO8 9HT.
Tel: 02392 346330

Design Team Studios
E: info@designteamstudios.com
W: www.designteamstudios.com