


NOTES:


This drawing is to be read in conjunction with the clients standard specification, Structural Engineers and Mechanical & Electrical engineers design and details. Do not scale off this drawing. Use figured dimensions only. All dimensions discrepancies to be brought to the immediate attention of Design Team.

External Materials


- 1 Through coloured render by Weber or similar- Yellow.
- 2 Clay tiles to match existing- Red
- 3 Double glazed UPVC windows and doors - White frame.
- 4 UPVC fascia, soffit and bargeboards to match existing- White.
- 5 UPVC rainwater downpipes and gutter to match existing- Black.
- 6 Juliet balcony m/s painted - Black
- 7 Existing garage door painted - Black
- 8 Wall hung tiles to match adjacent
- 9 Timber decking

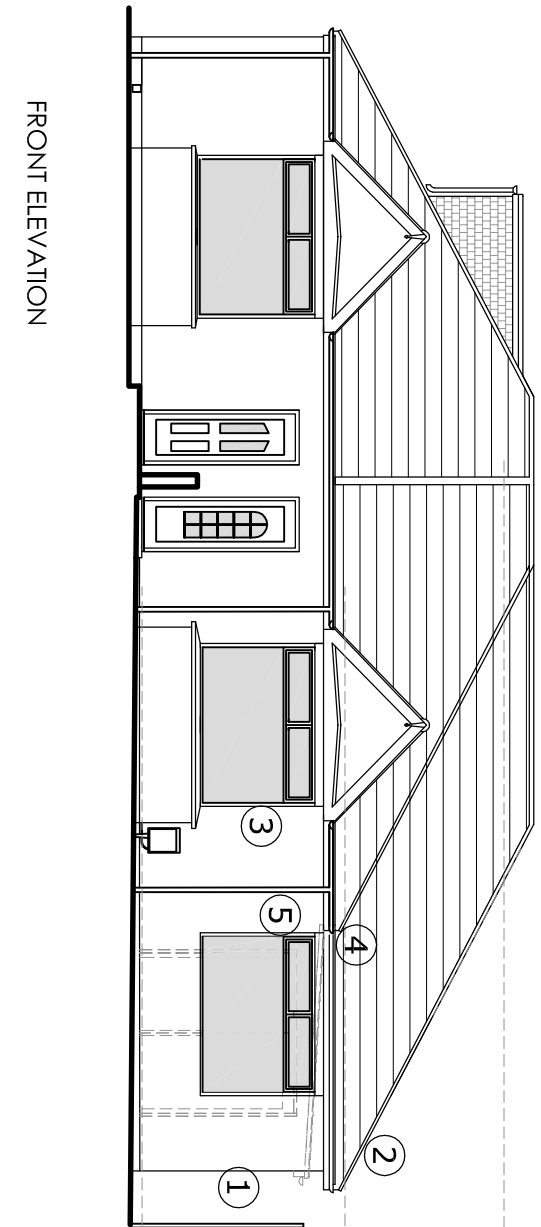


FRONT ELEVATION

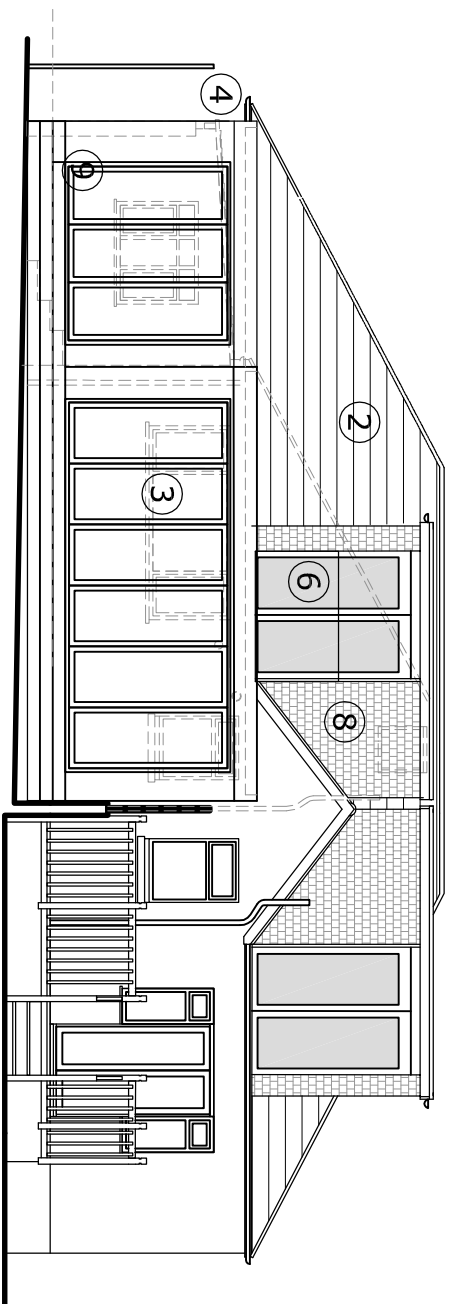

REAR ELEVATION

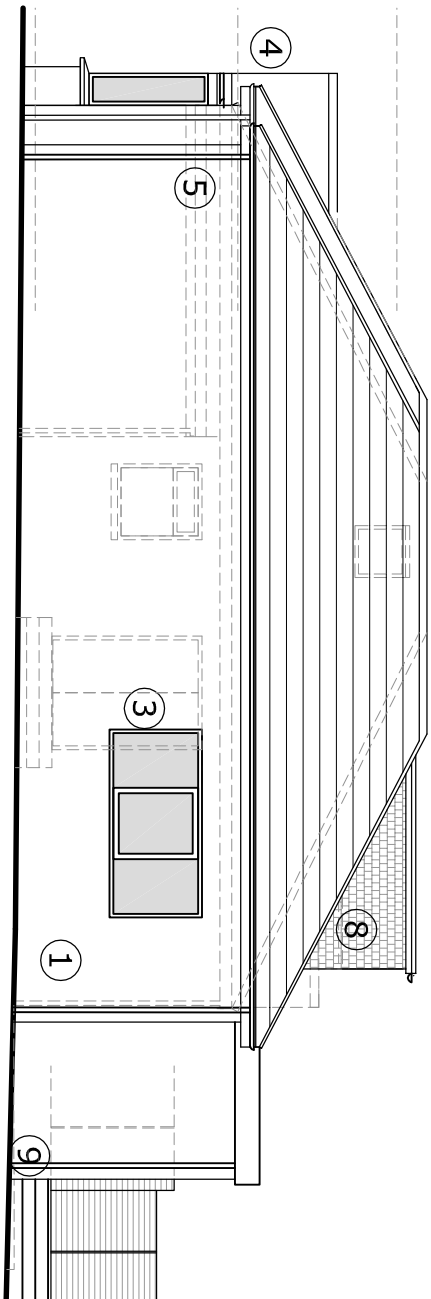


SIDE ELEVATION

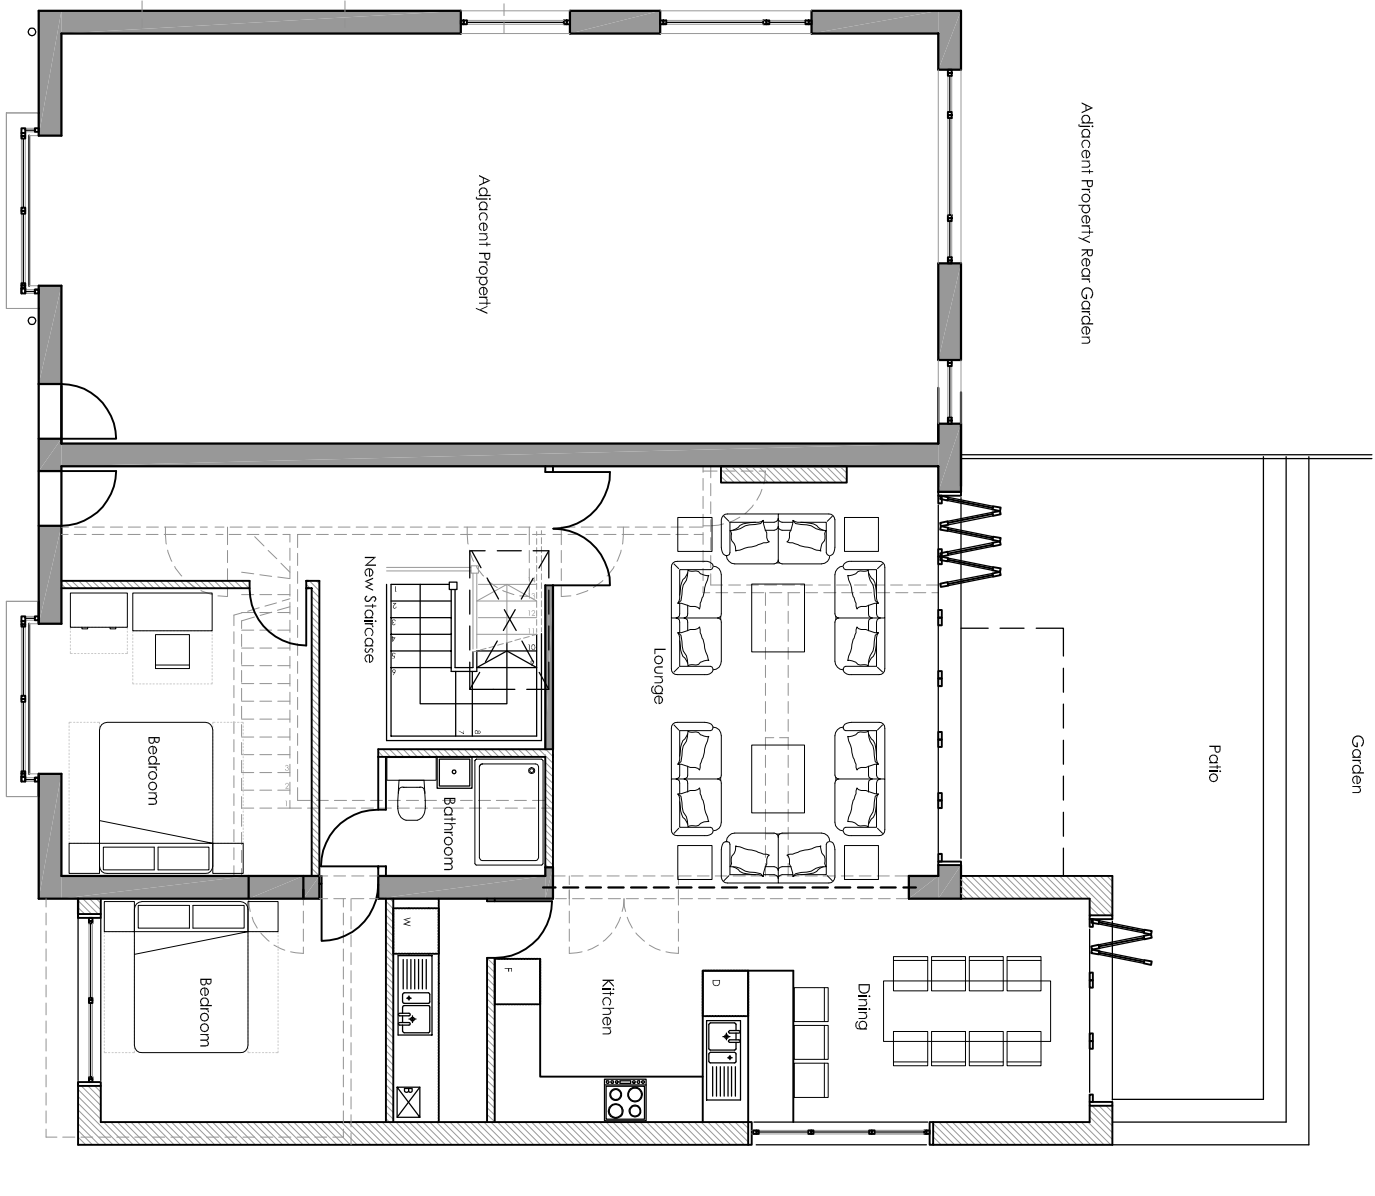

Adjacent Property Front Garden


GROUND FLOOR PLAN
(SCALE 1:100 @ A2)

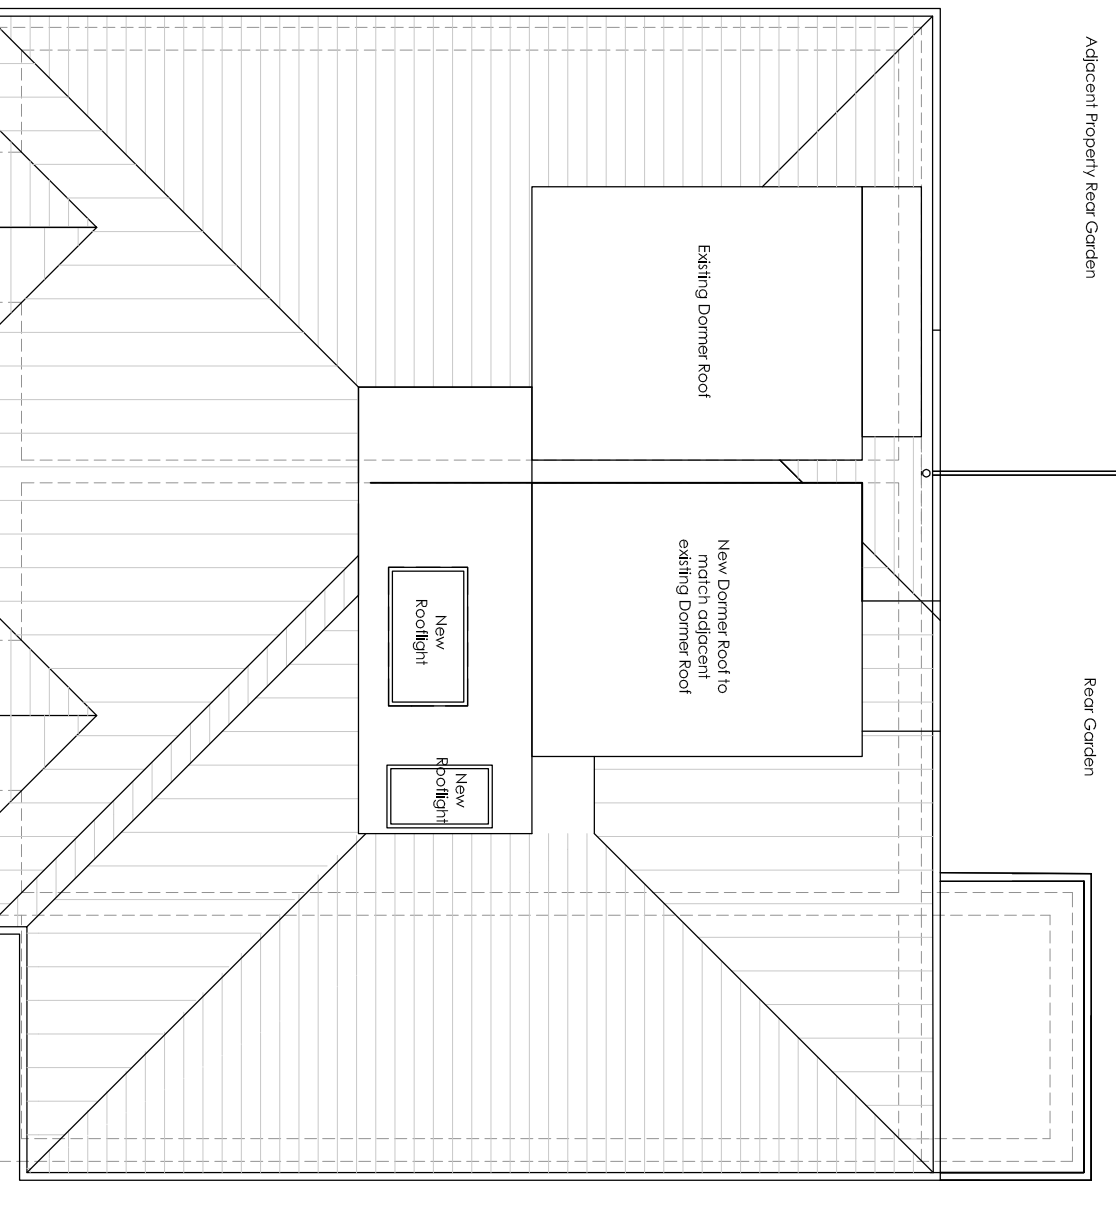

Adjacent Property Rear Garden

Rear Garden

ROOF PLAN
(SCALE 1:100 @ A2)

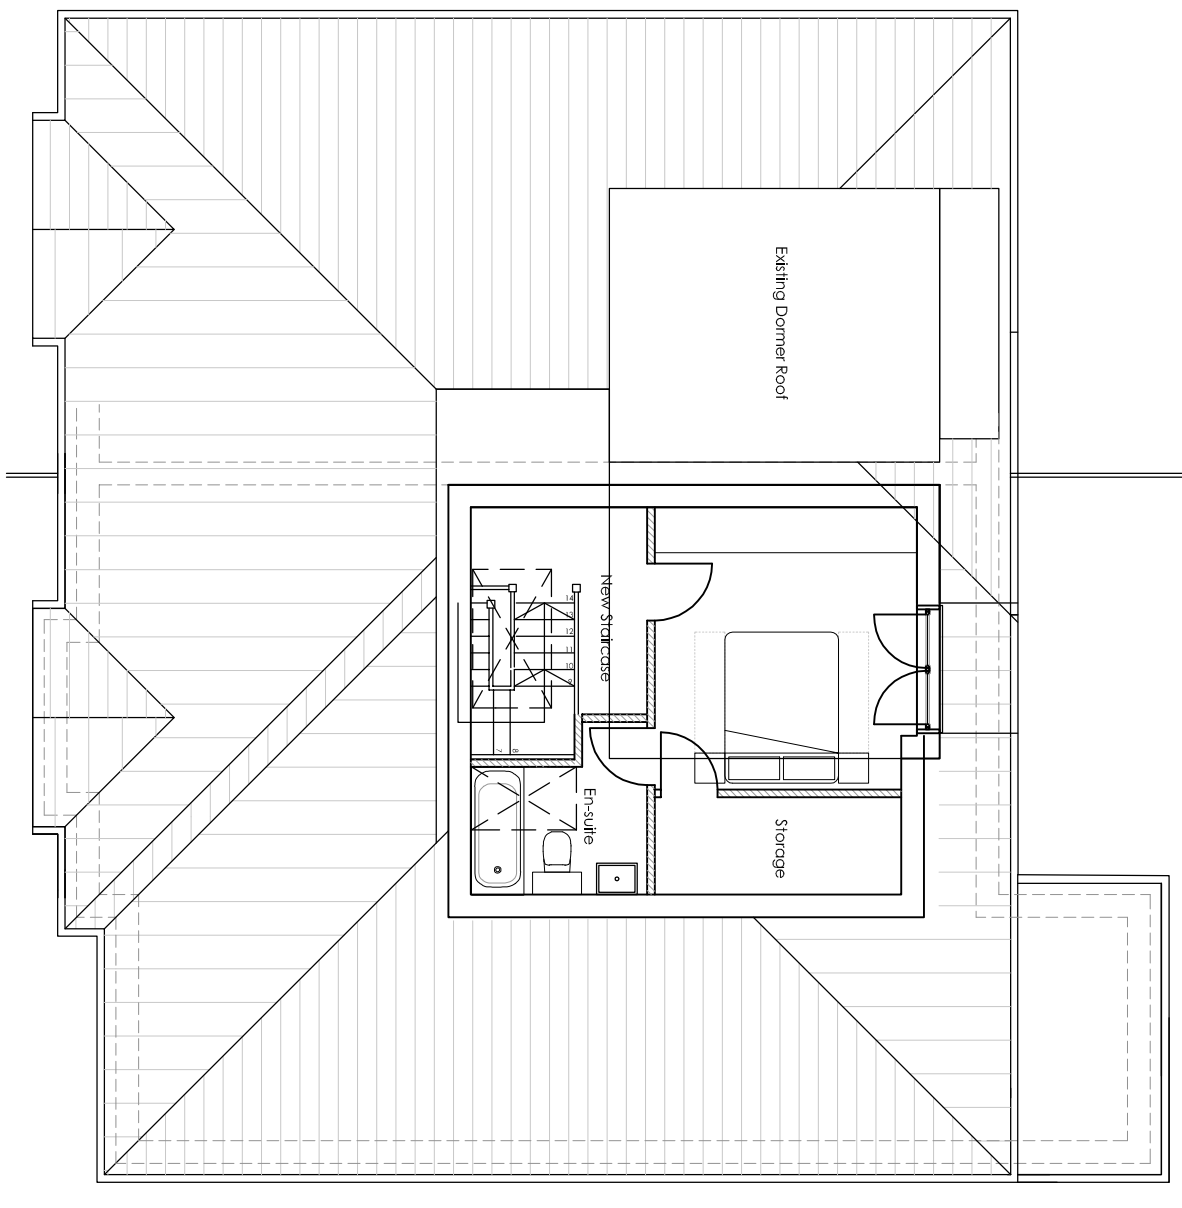

UPPER FLOOR PLAN
(SCALE 1:100 @ A2)

PLANNING APPLICATION

F	Drawing amended to have tiled roof over the garage and a new dormer only as per Officer's comments.	12Feb15
E	Drawing submitted as notification to use permitted development rights.	12Feb15
D	Drawing amended to show permitted development rights.	13Nov14
C	Drawing amended to remove the front dormer and reduce the side dormer. Juliet gallery added.	27Oct14
B	Drawing amended to reduce the front dormer and balcony.	26Sep14
A	Drawing amended to identify and clarify the site elevation.	23Jul14

REVISION:	DESCRIPTION:	DATE:
-----------	--------------	-------

PROJECT:	HOUSE EXTENSION FOR MR ALI OZDEMIR 85 GEOFFREY AVENUE, WATERLOOVILLE, PO7 5BH.
----------	---

DRAWING TITLE:	PROPOSED GROUND, UPPER AND ROOF PLANS AND ELEVATIONS
----------------	---

DRAWING NO:	DATE:
14.GA.P102	July'14

APPROVAL	INFORMATION	TENDER	CONSTRUCTION
/			