



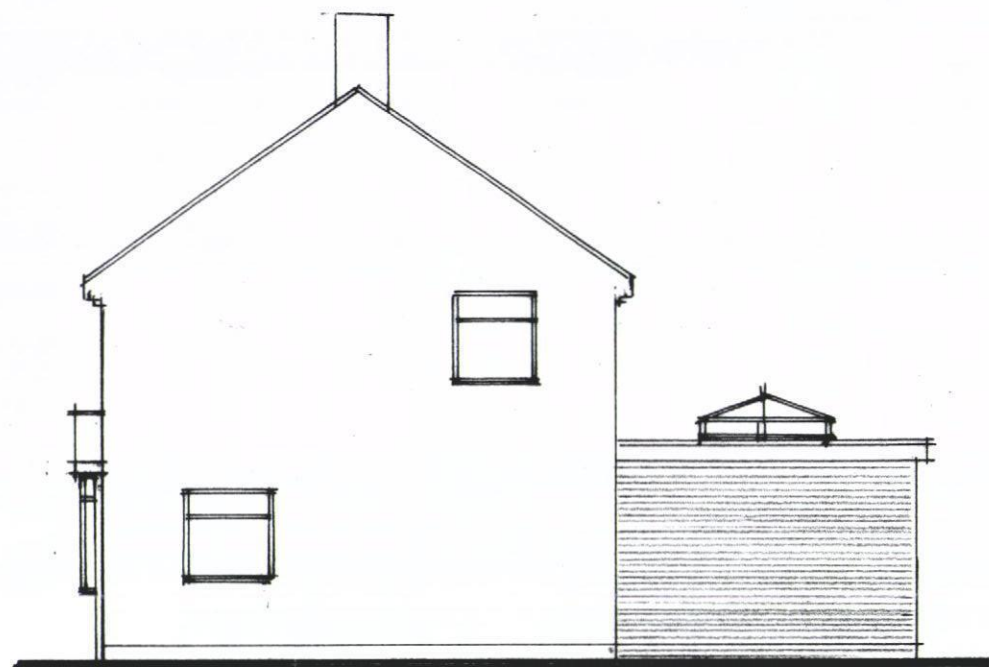


Proposed North East Elevation.

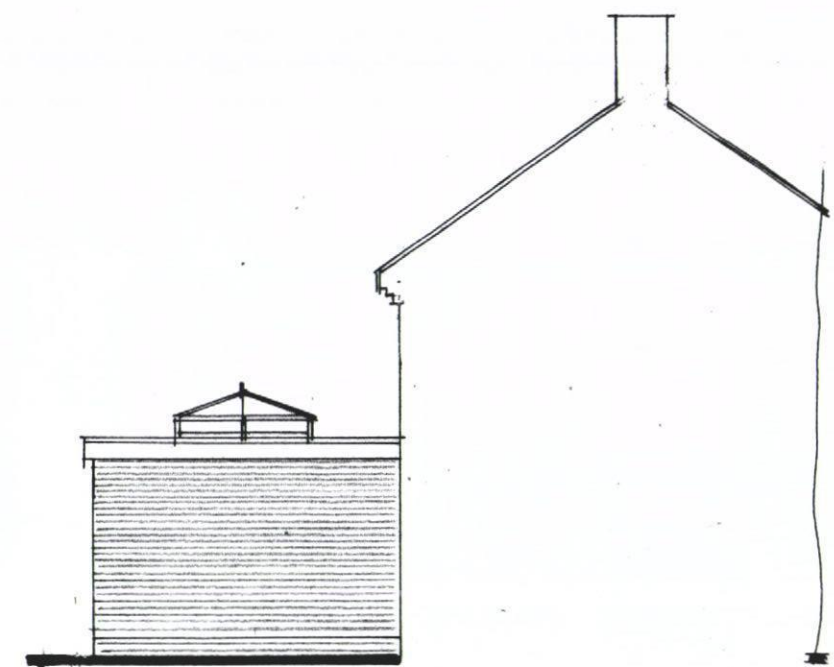


Prop. North West Elev.



Prop. South West Elev.

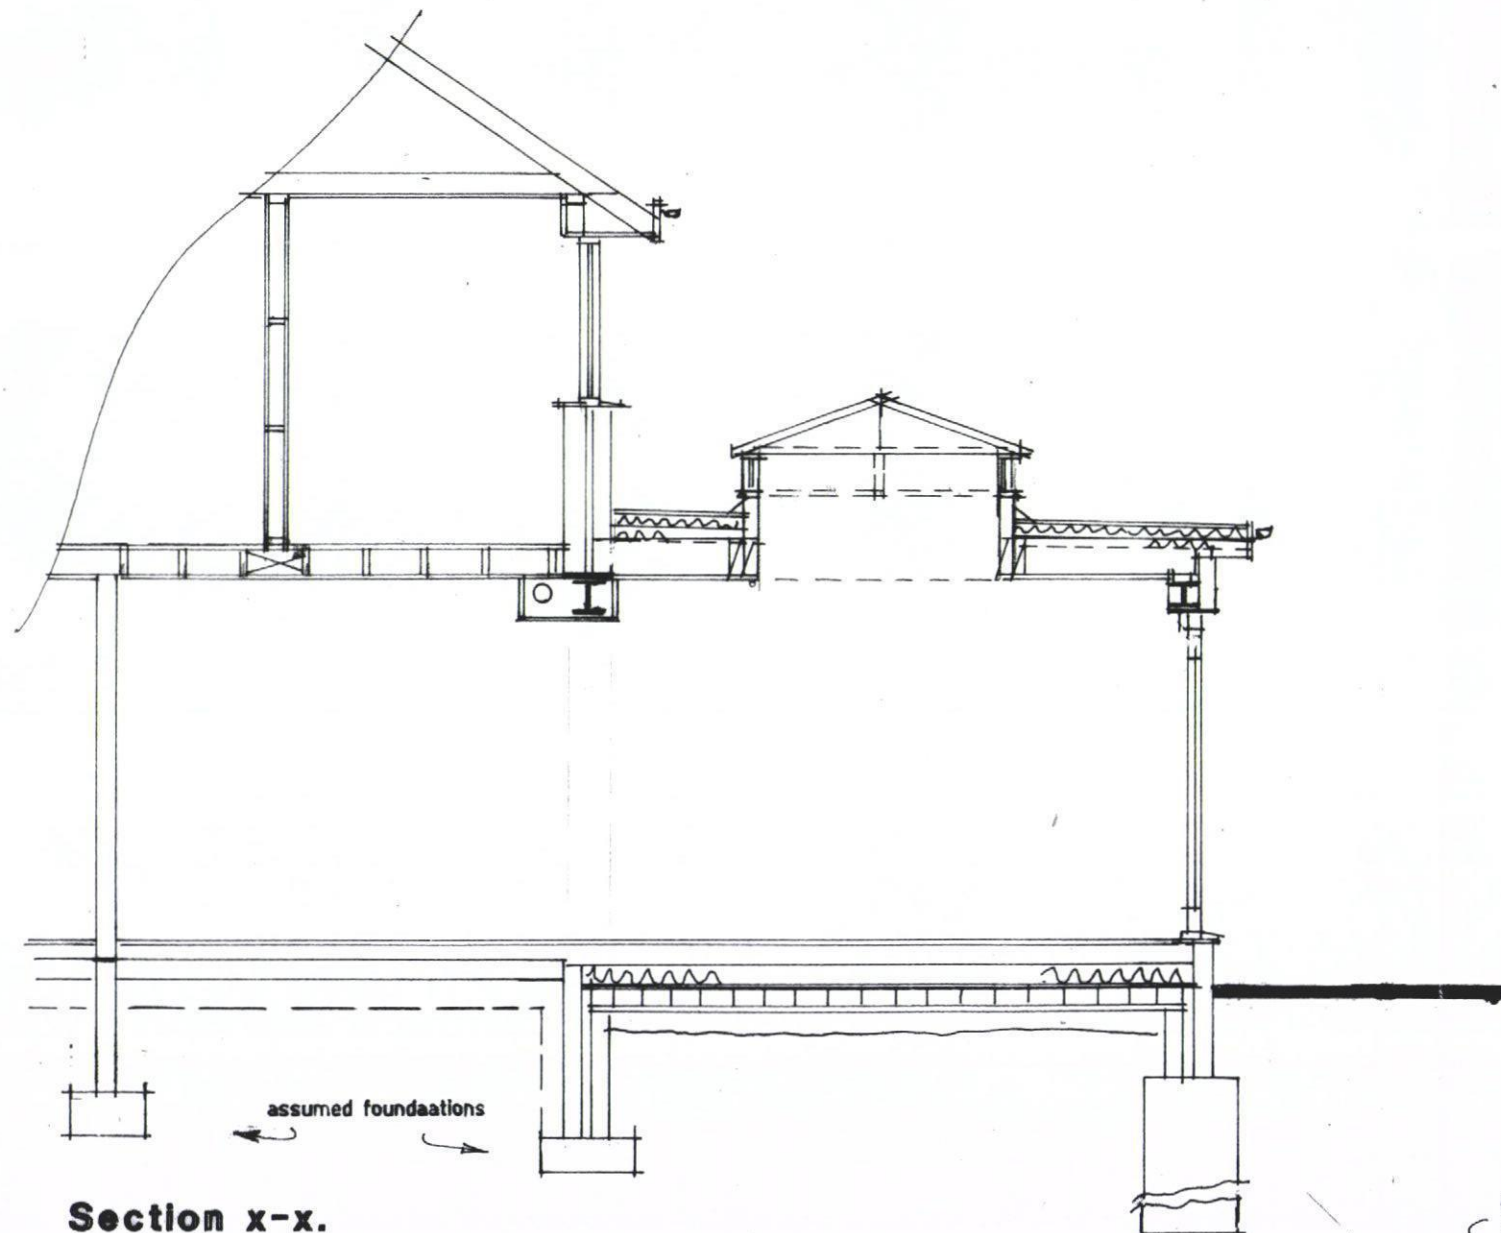

Section x-x.

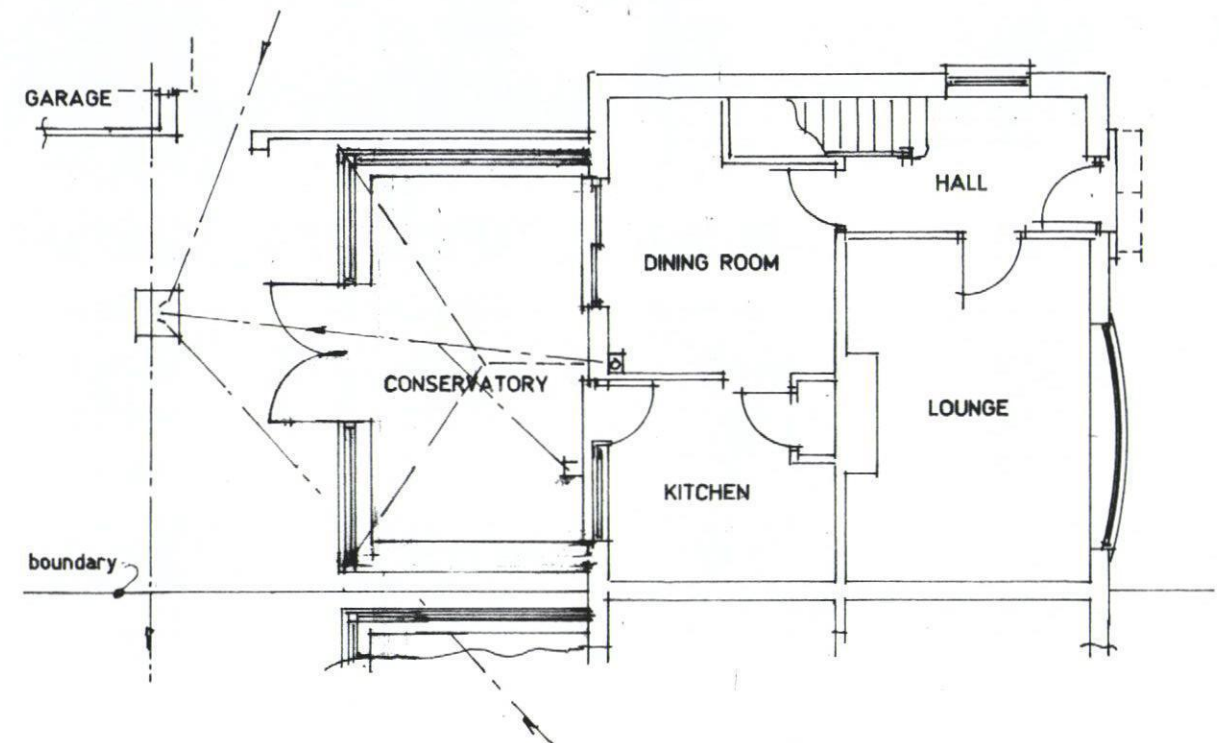

Existing Ground Floor Layout.



Proposed single storey rear extension at 50 Roundway, Waterlooville, Hants. P07 7QD

M. Hooper Esq..

Scale	Date September 2014
A3 Drawing Number	2
Revision	

Existing sewer approx 2100 to invert