

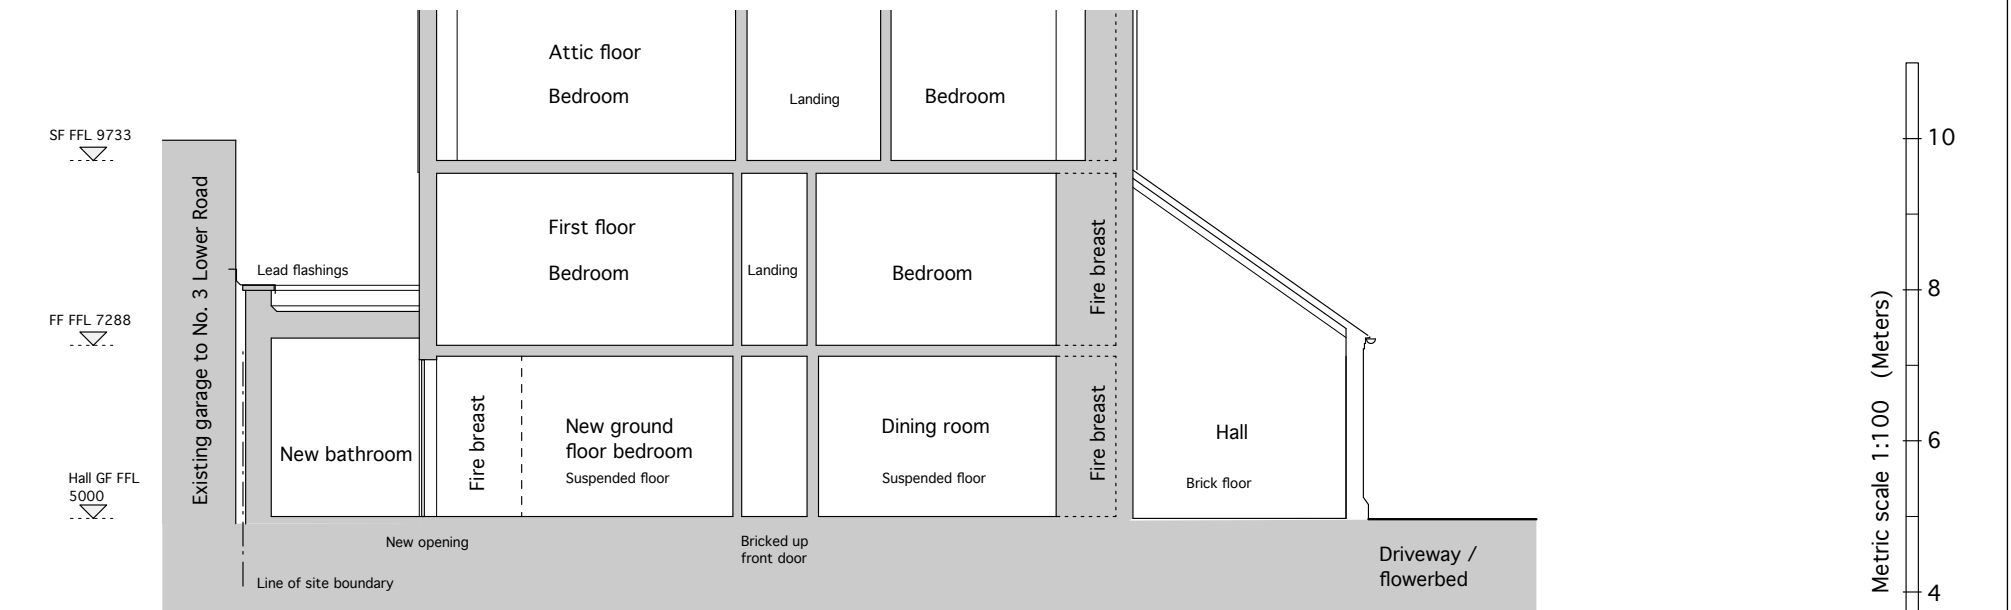


Proposals to show new single storey side extension containing a ground floor bathroom and a study/play area to the living room

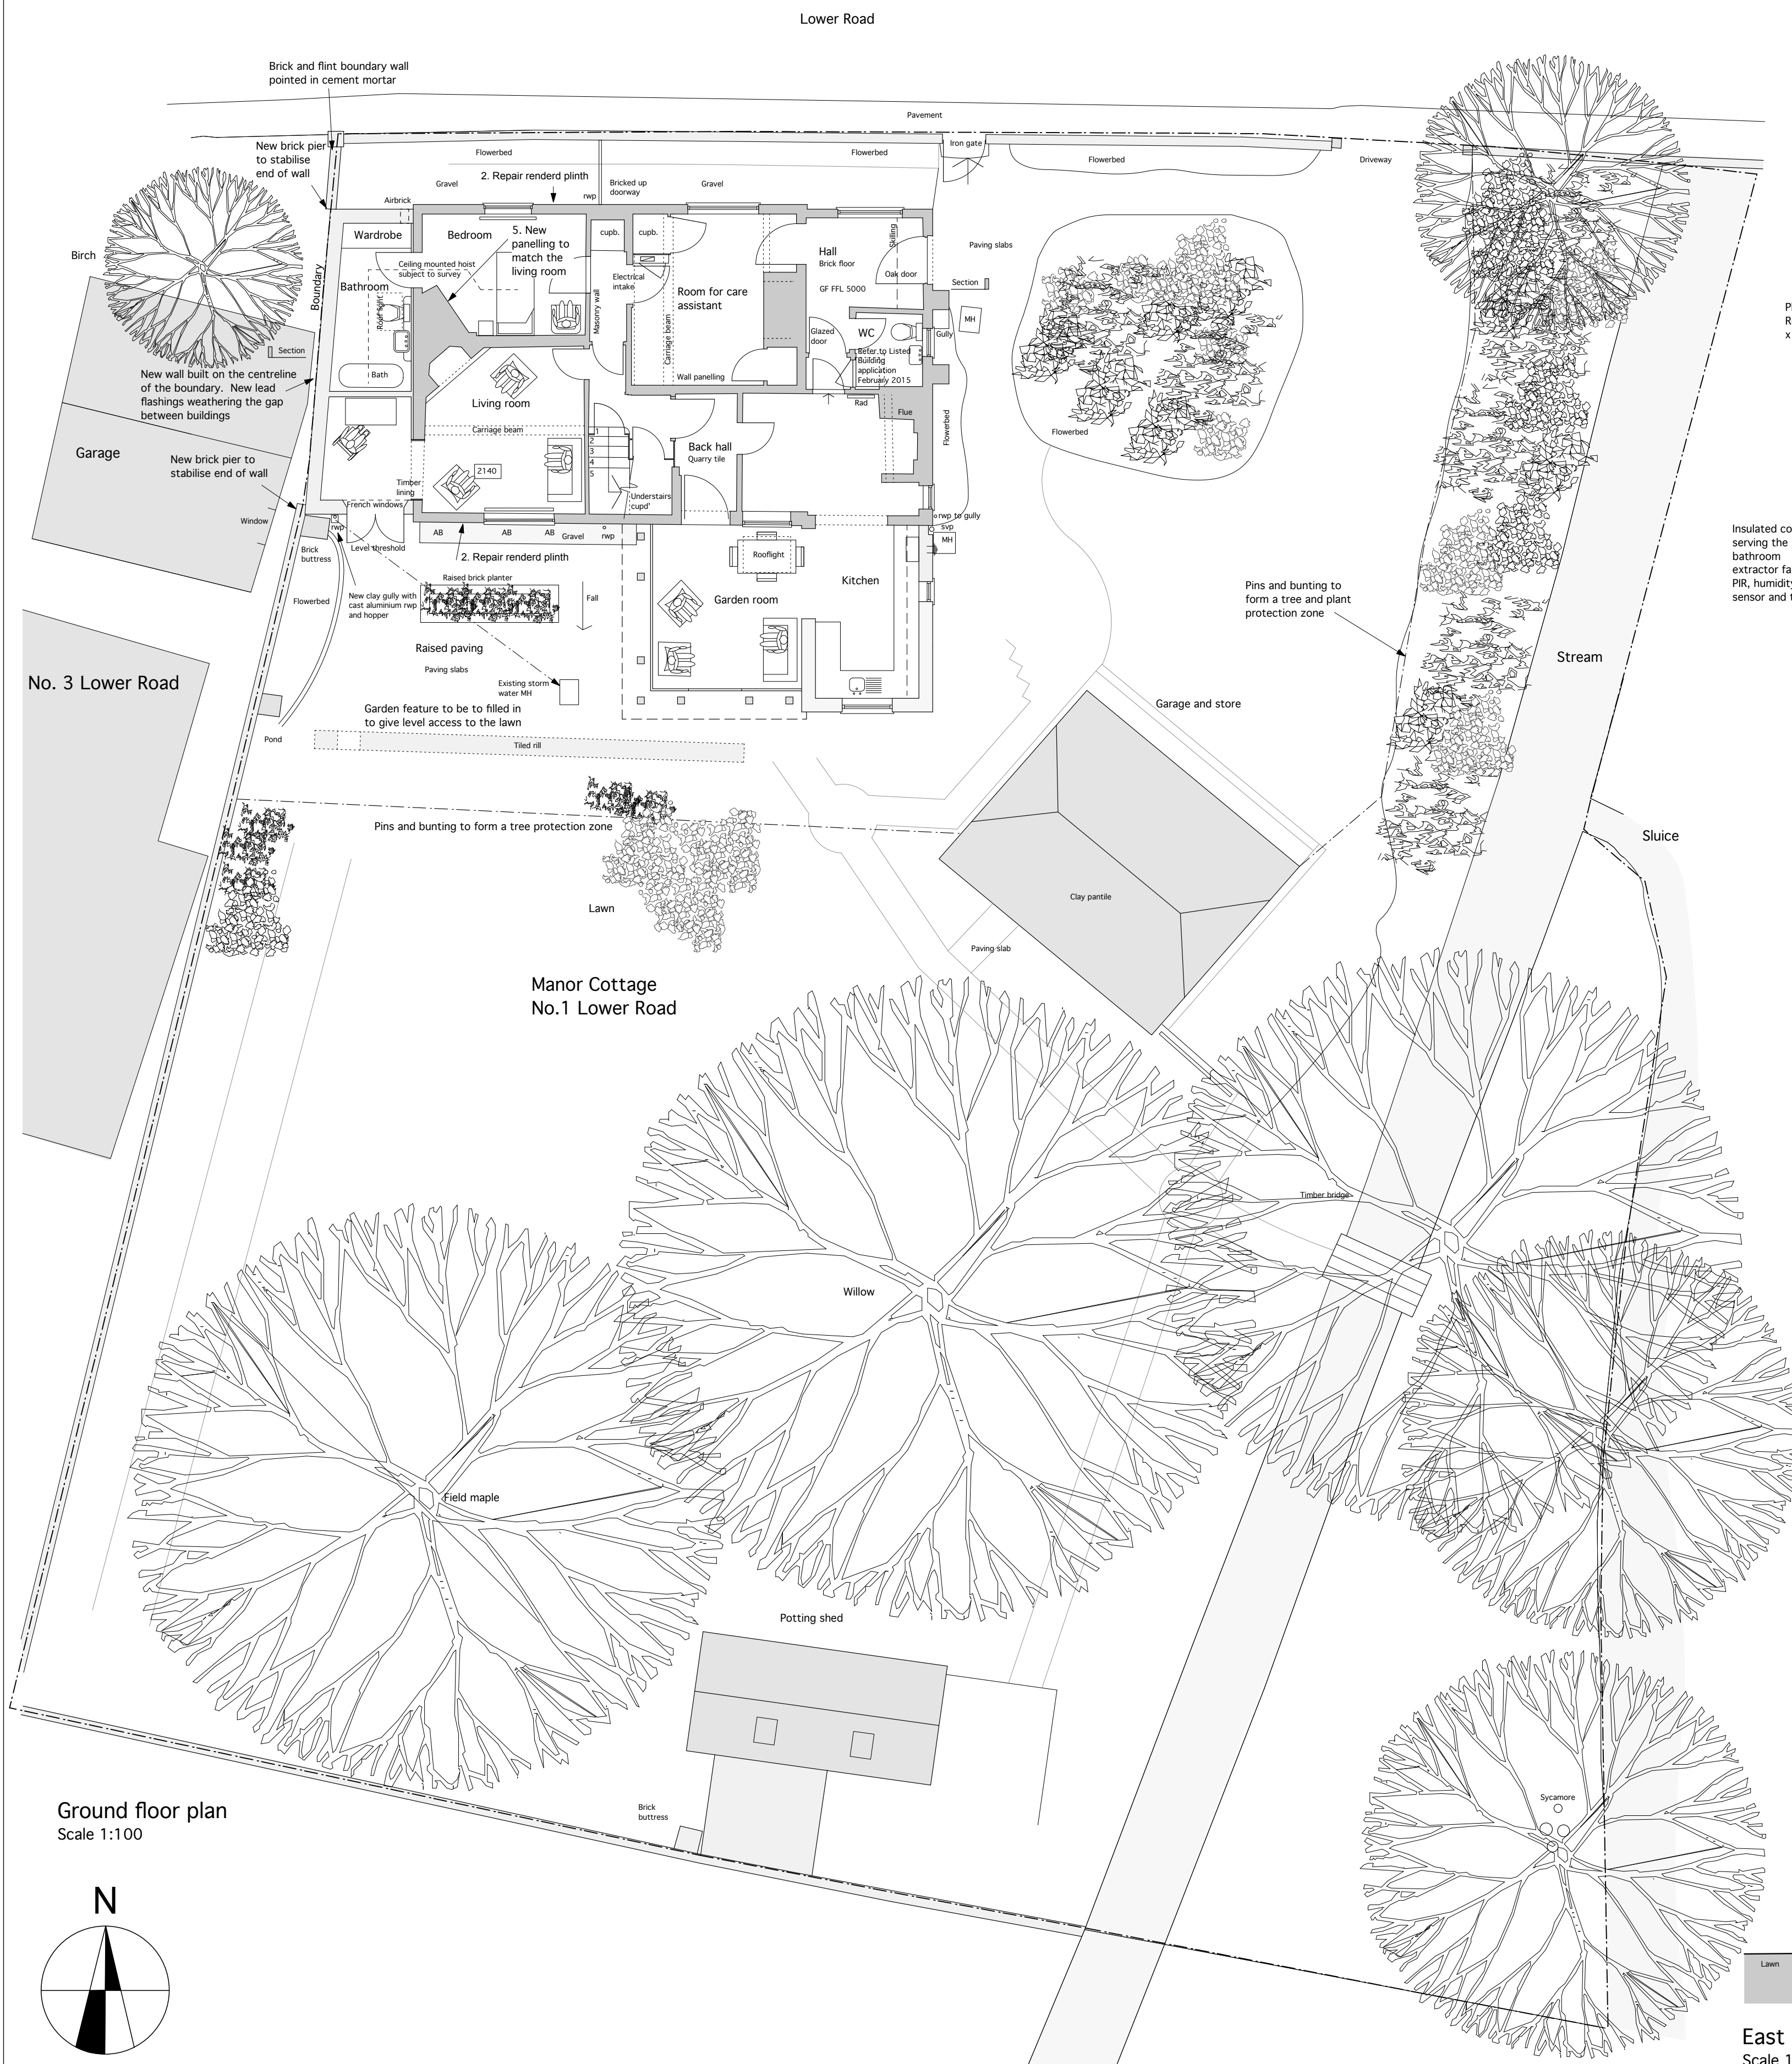


Section through the side extension
Scale 1:100

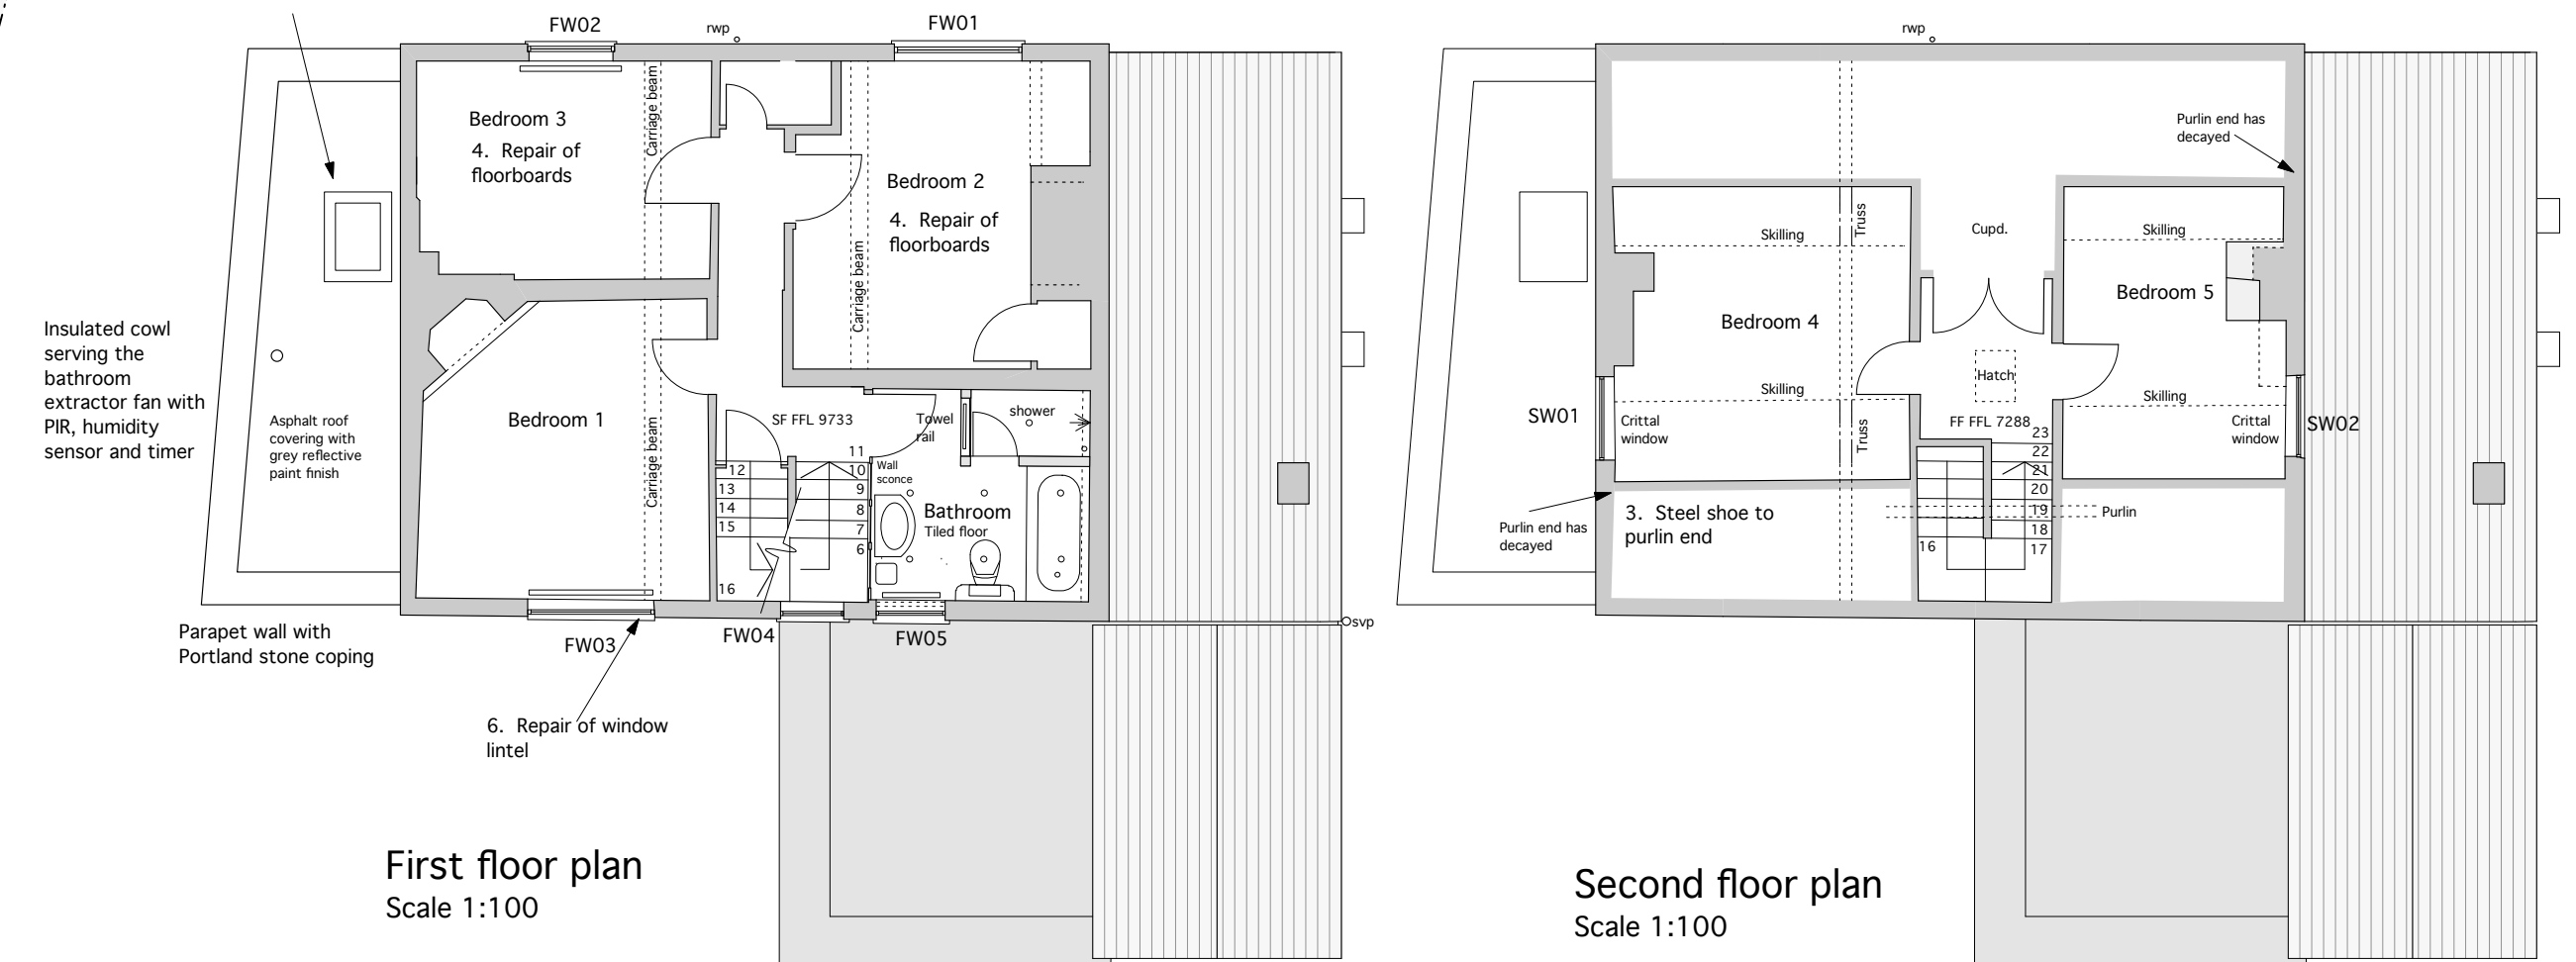


First floor plan
Scale 1:100

Second floor plan
Scale 1:100

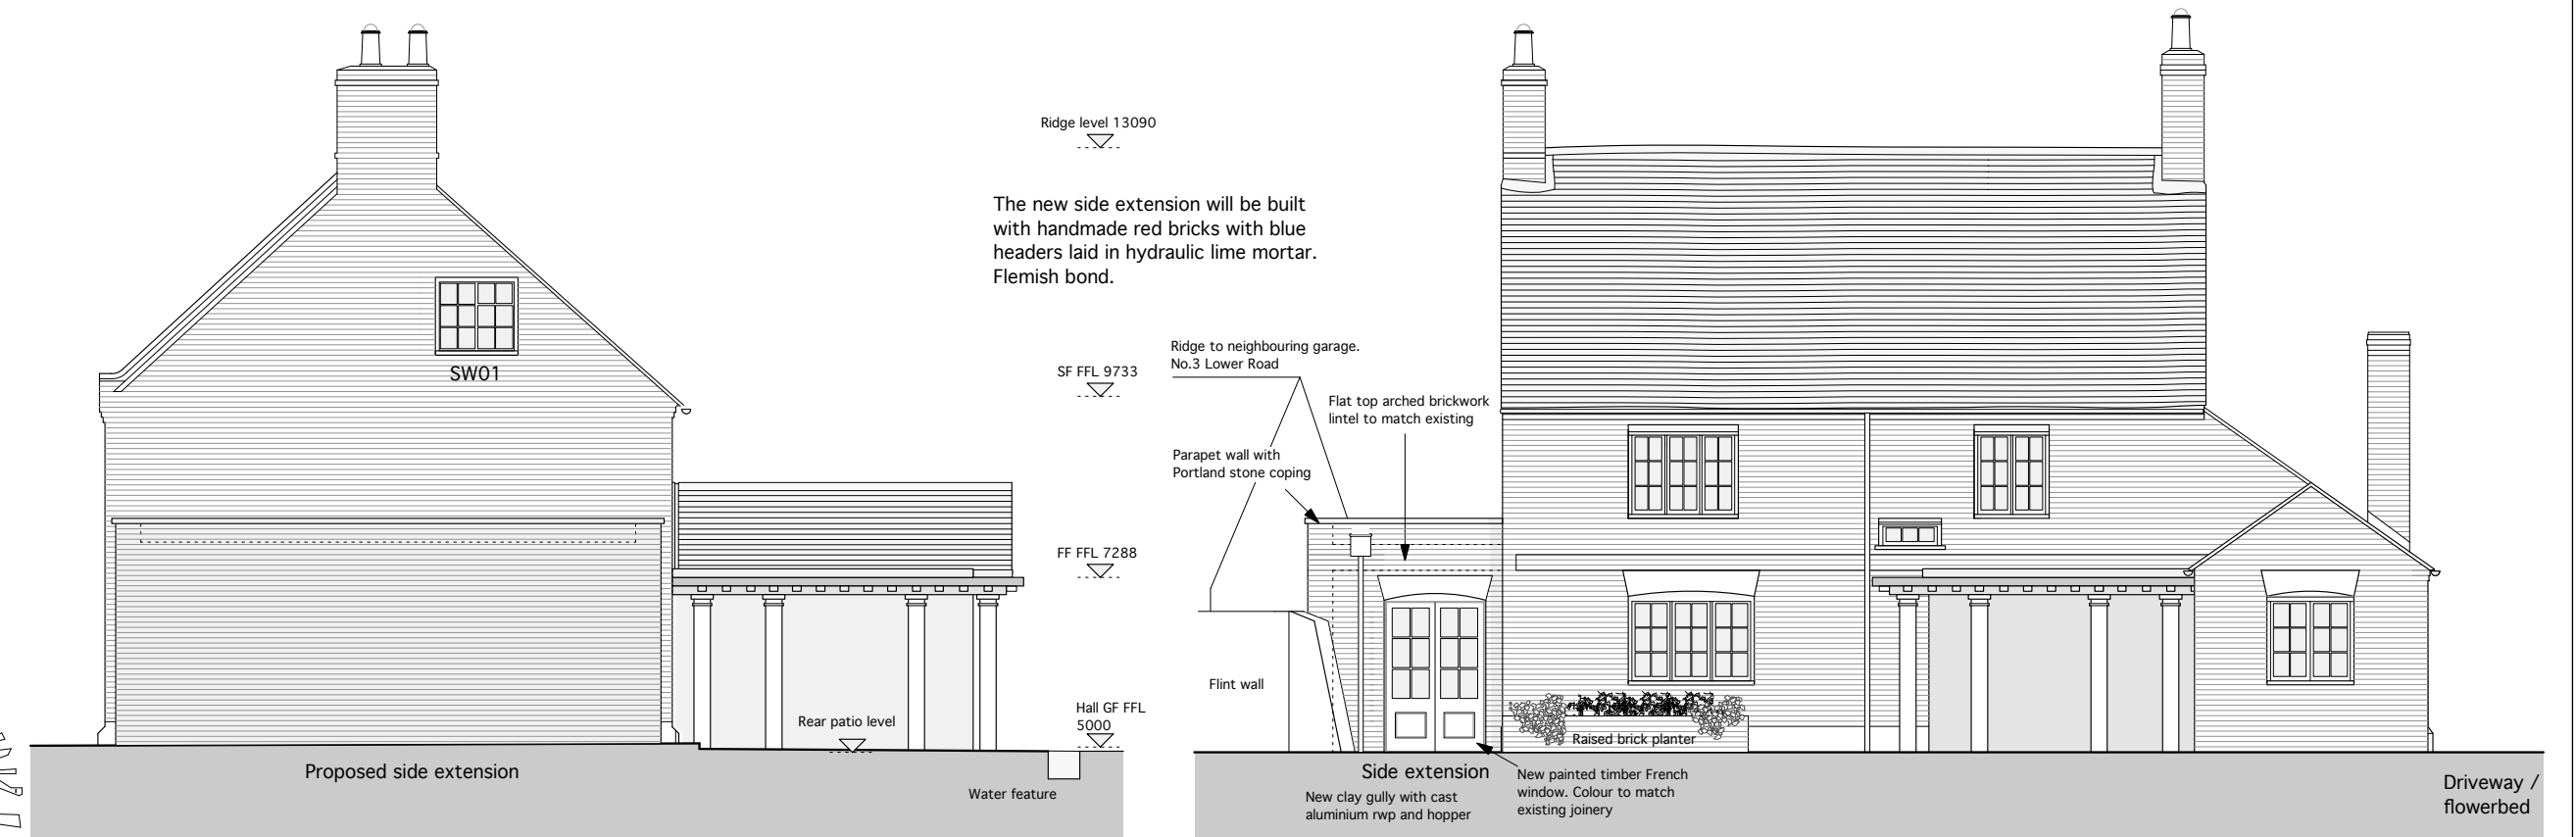

West elevation
Scale 1:100

South elevation
Scale 1:100

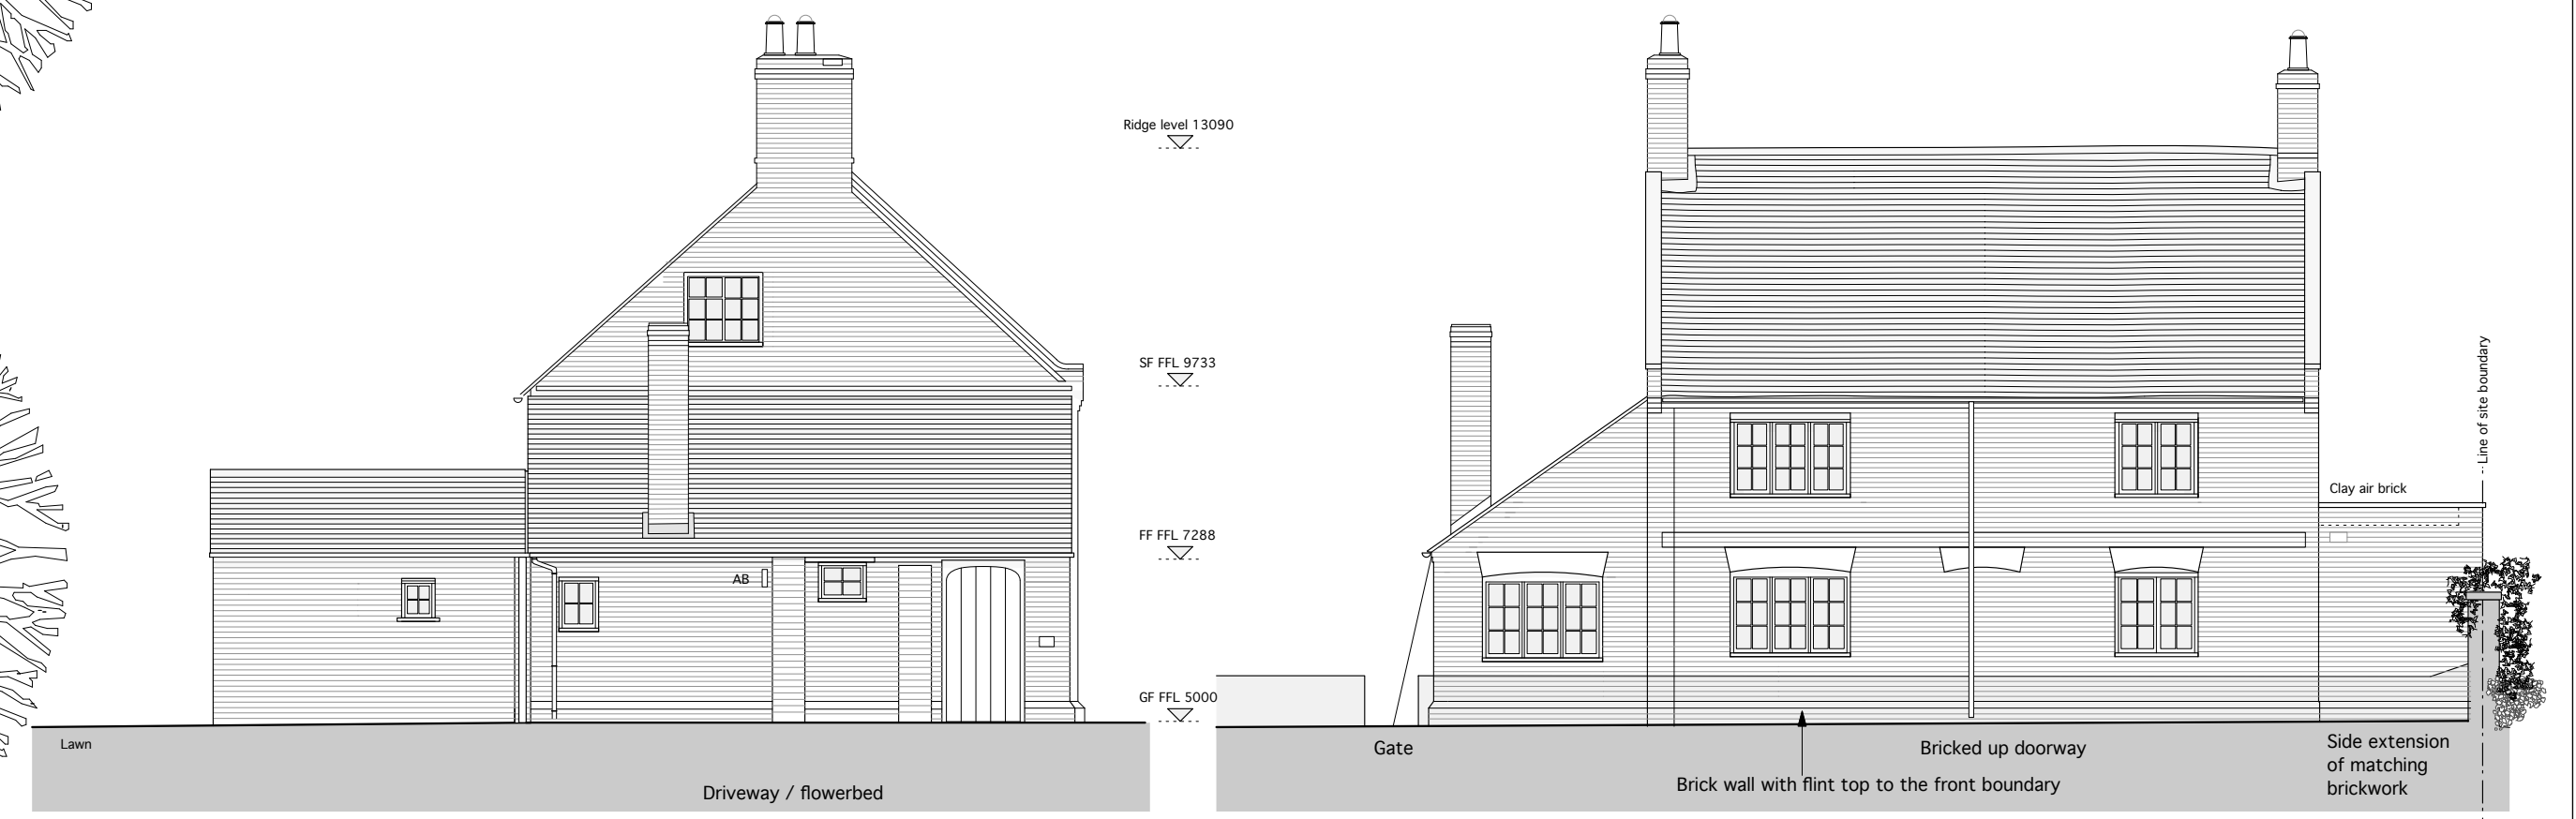

East elevation
Scale 1:100

North elevation
Scale 1:100