




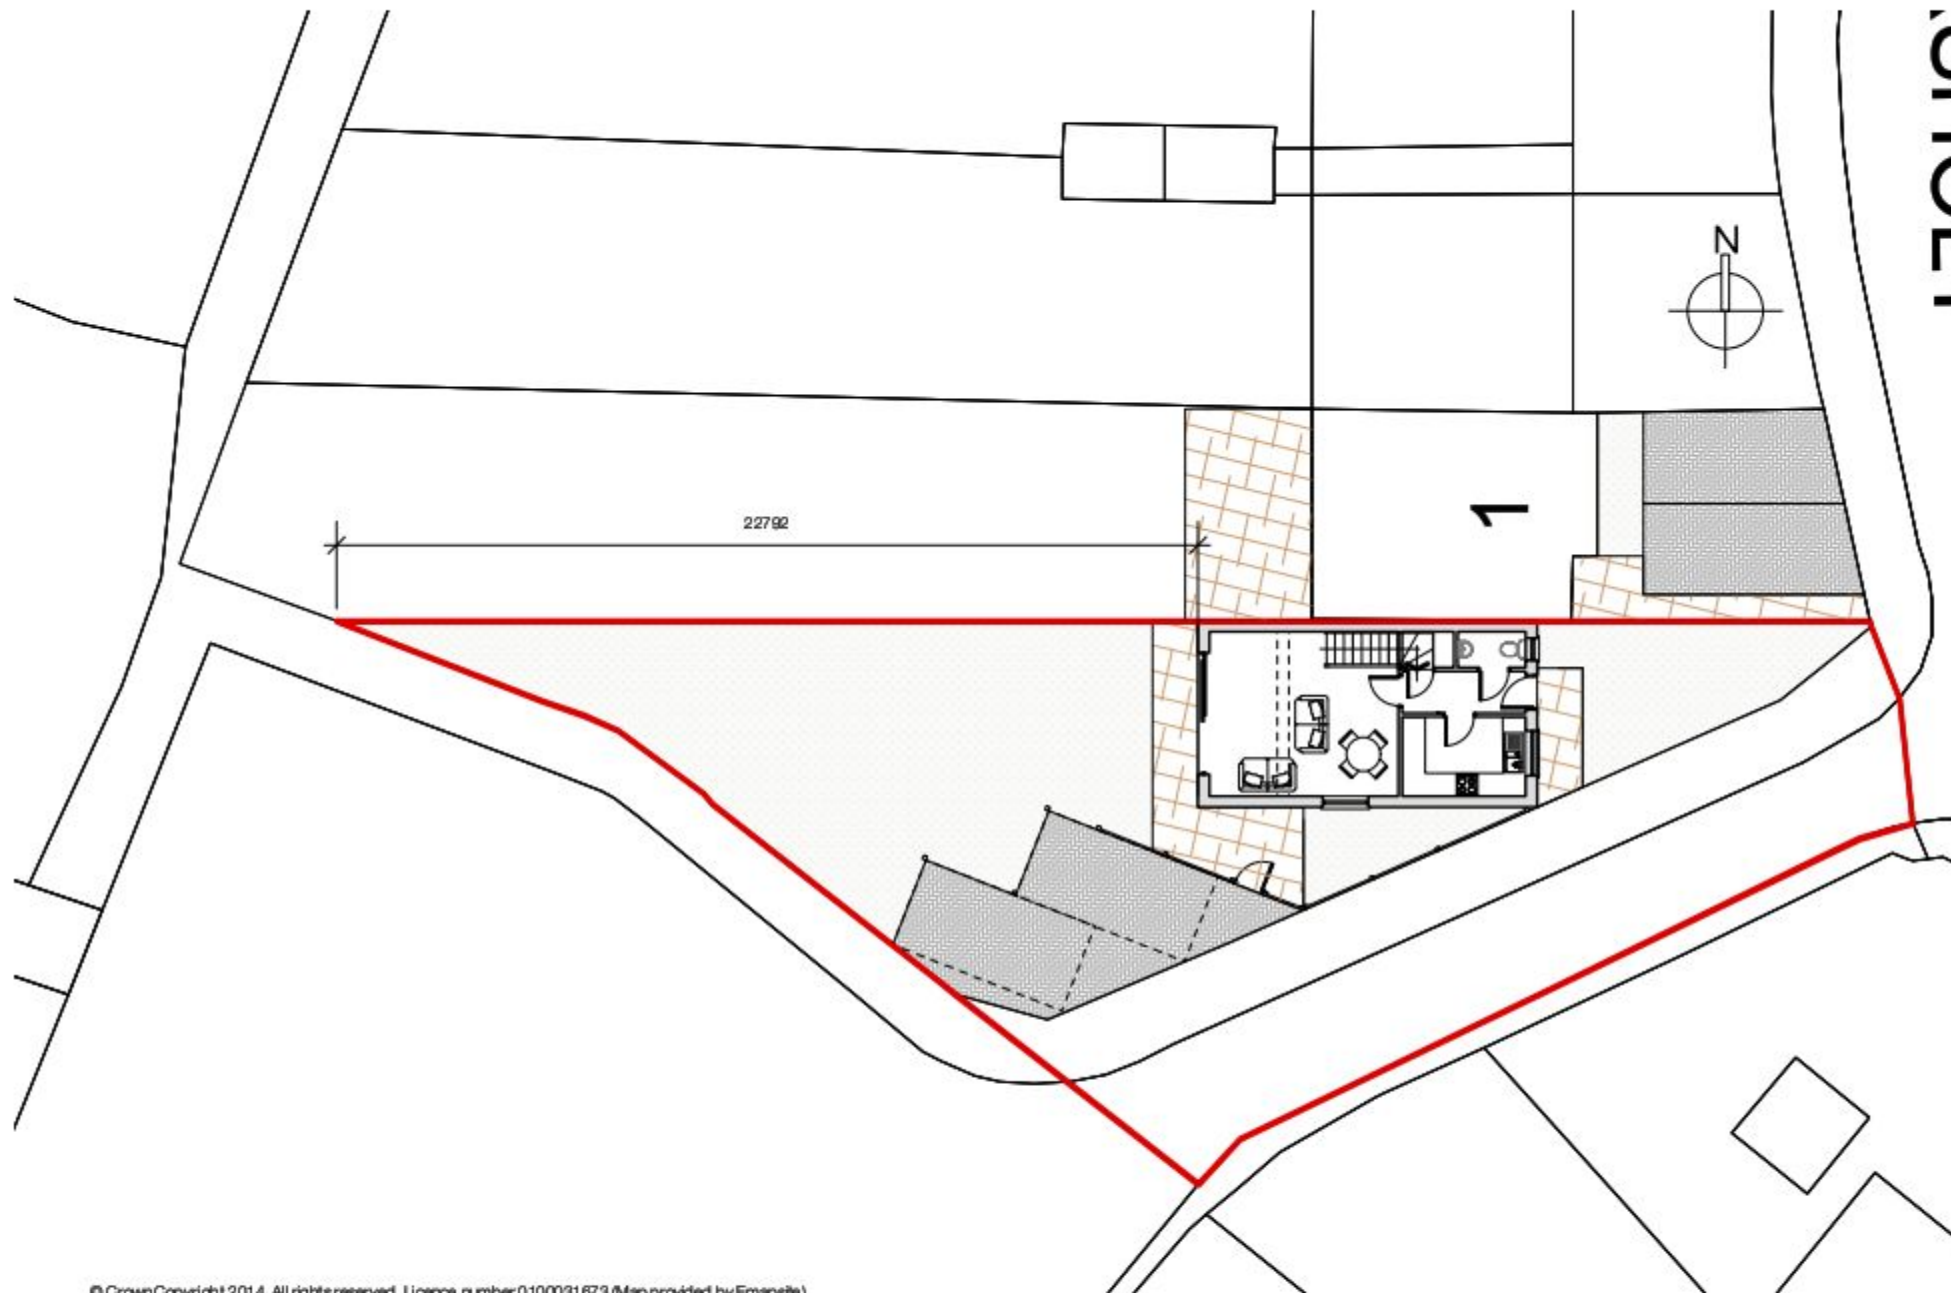

PROPOSED SITE PLAN 1:200

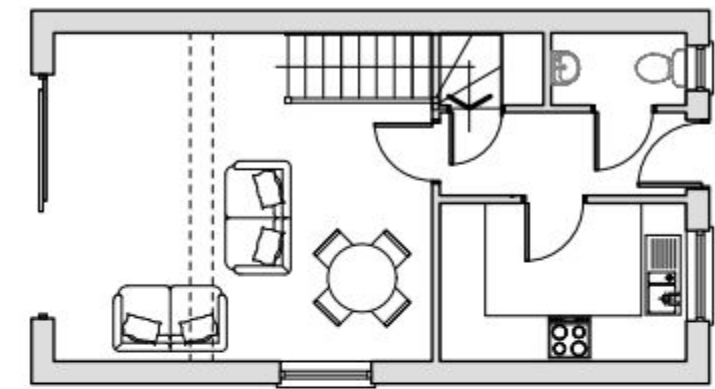

PROPOSED GROUND FLOOR 1:100

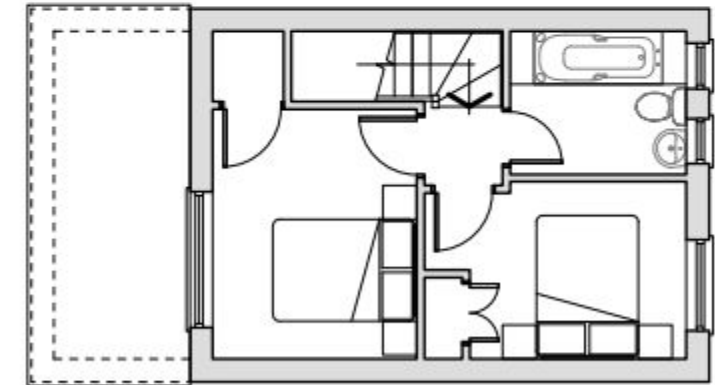

PROPOSED FIRST FLOOR 1:100



PROPOSED LOCATION PLAN 1:1250

DO NOT SCALE FROM THIS DRAWING.
Scaling only for Local Authority purposes.
Dimensions to be checked on site.
All dimensions are in millimetres unless stated.

revisions
P1:28/04/14: Minor Amendments
P2:11/07/14: Minor Amendments
P3:05/08/14: Minor Amendments

client
Mr K. Halliwell
25 London Road
Widley
Hampshire
project
Land to side of 18 Spanish Close
Havant
Hampshire

drawing title
PLANNING DRAWING
Proposed Site Plan
1 No. Plot Option

scale 0A2 1:200	date APRIL 2014	drawing no. 800/101	drawn by PS
--------------------	--------------------	------------------------	----------------