




front elevation

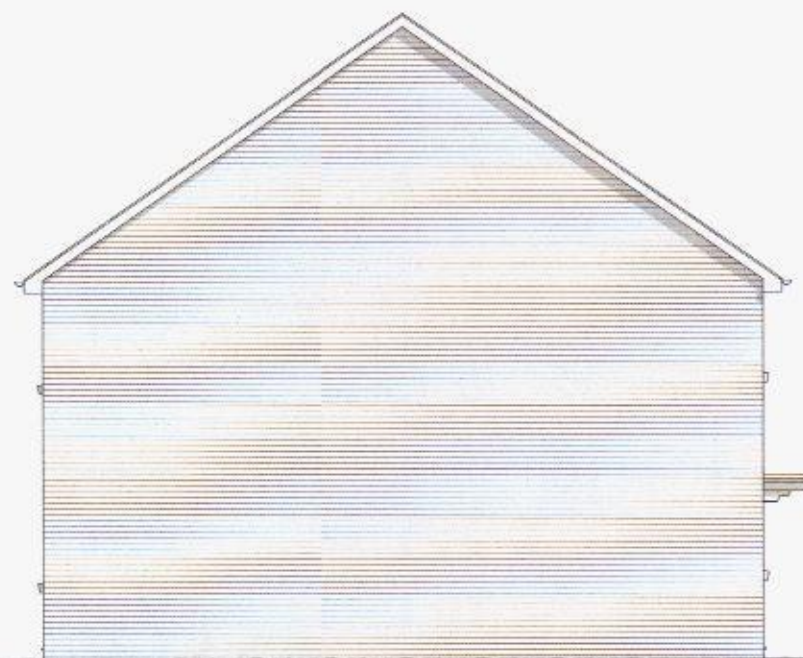


side elevation



side elevation




rear elevation

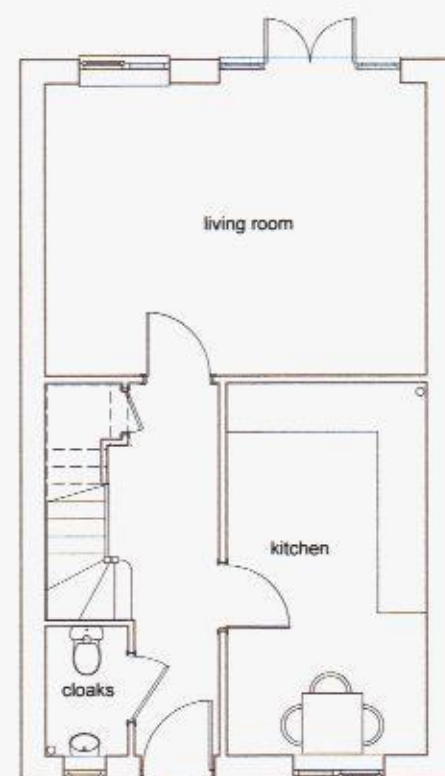

plot 17
3b house 967 ft²

ground floor

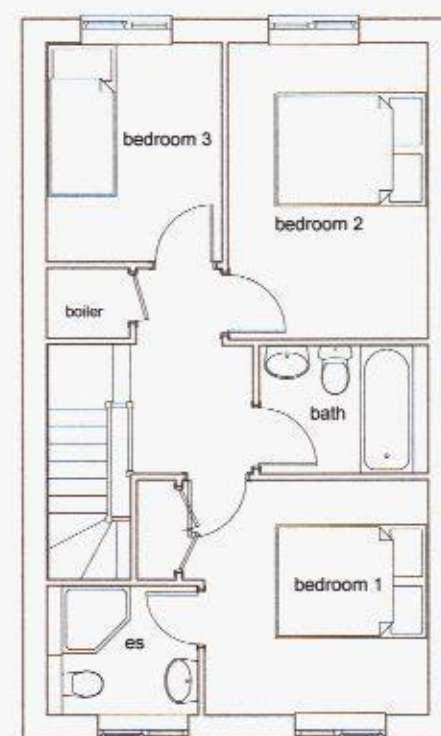

first floor

Materials Schedule


Roof	- terracotta concrete interlocking tiles matching half round ridge and hip tiles
Walls	- orange/red facing bricks generally red features
Fascia	- white Upvc
Gutters	- black Upvc
Windows	- white Upvc
Front Door	- hardwood

HAVANT BOROUGH
COUNCIL

15 AUG 2013

RECEIVED

rev b 12.08.13 bricks changed to orange/red
rev a 09.05.13 material schedule added

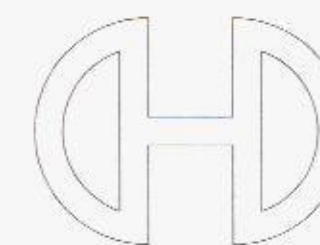

Victoria House 14 St Johns Road Hedge End Southampton Hampshire SO30 4AB
Tel: 01488 773577 * Fax: 01488 767111 * E-mail: sales@crayfernhomes.co.uk

All dimensions are to be checked onsite prior to commencement of work.
This drawing is the copyright of Crayfern Homes Limited
and may not be copied, altered or reproduced in any way without their written authority.

PLOT 17

DEVELOPMENT AT
SCRATCHFACE LANE
BEDHAMPTON
HAMPSHIRE

FOR
CRAYFERN HOMES LIMITED

0 1 2 3 4 5
scale bar 1:100 @ A2

SCALE: 1:100 @ A2 DATE: OCT 2012 DRAWING NO: 02.12_208b