




Section 3-3 - A3(M) West



Site section elevation 4-4, North

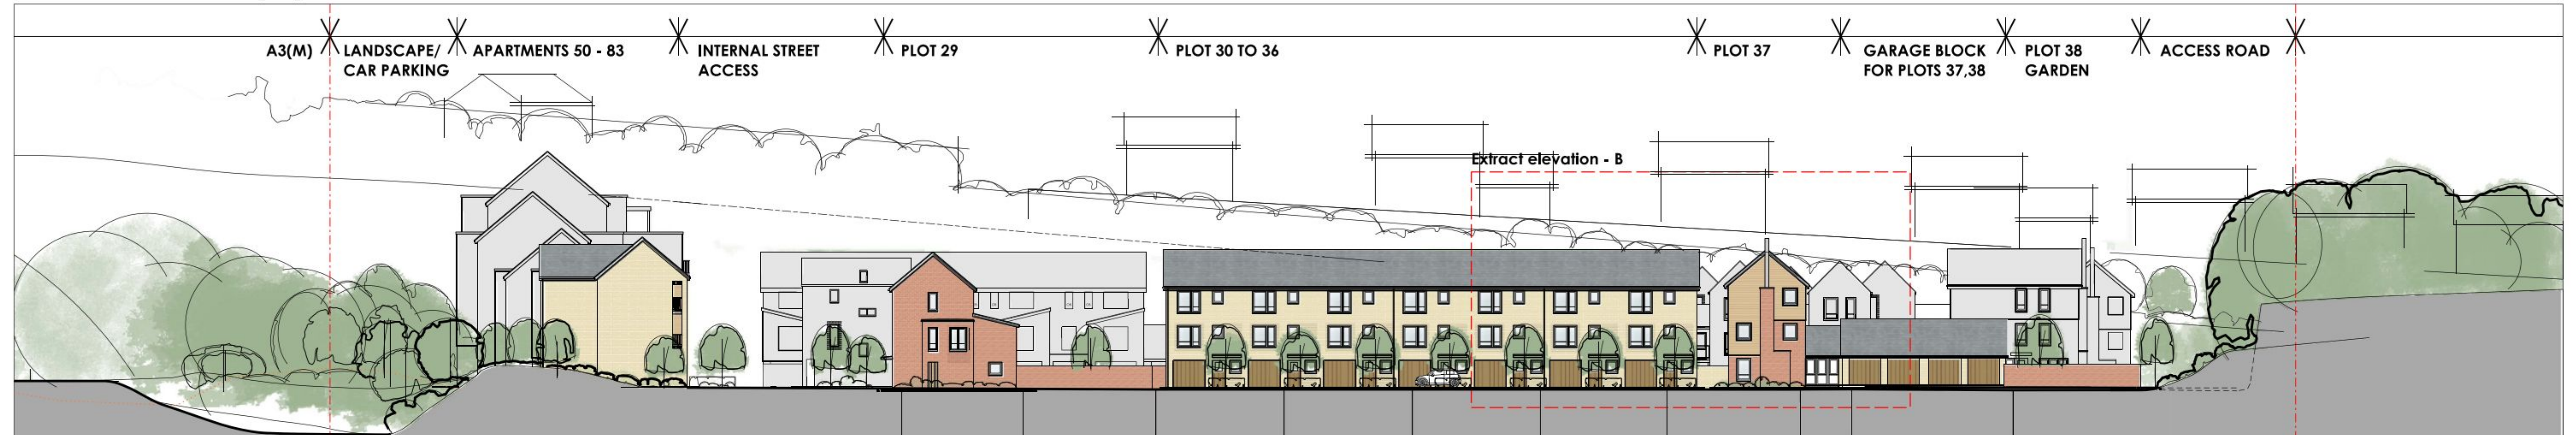


Indicative sketch perspective - View B



Extract elevation - B



Site Plan - Key

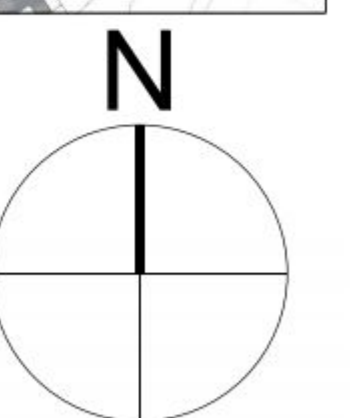

ORANGE/BROWN PLAIN CLAY TILES  
TIMBER TYPE CLADDING BOARD  
WHITE UPVC WINDOWS  
RED MULTI FACEBRICK  
DARK RED MULTI FACEBRICK DETAIL

YELLOW BUFF FACEBRICK  
DARK YELLOW BUFF FACEBRICK DETAIL  
TIMBER TYPE GARAGE AND FRONT DOORS

BLACK FACIA, BARGEBOARDS, GUTTERS AND DOWNPIPES  
GREY GRP FLAT CANOPIES  
SLATE

IMPORTANT NOTE FOR USE OF THIS DRAWING: THIS DRAWING HAS BEEN PRODUCED SPECIFICALLY FOR USE ON THIS PROJECT. POPE PRIESTLEY ARCHITECTS CANNOT BE HELD RESPONSIBLE FOR REUSE OF THIS INFORMATION BY OTHERS FOR ANY PURPOSE OTHER THAN FOR WHICH IT IS SPECIFICALLY INTENDED. THIS DRAWING REFLECTS STANDARDS AGREED FOR THIS PROJECT AND CURRENT AT THE TIME OF PRODUCTION AND WILL NOT BE UPDATED IN ACCORDANCE WITH CHANGING LEGISLATION AND/OR OTHER REQUIREMENTS.

SCALE BAR = 10mm REPRESENTS 1m TRUE SCALE

| POPE PRIESTLEY ARCHITECTS   |             |               |           |                    |                          |
|---|-------------|---------------|-----------|--------------------|--------------------------|
| ARCHITECTURE   TOWN PLANNING   URBAN DESIGN                                                                                         |             |               |           |                    |                          |
| FERRY HOUSE, CANUTE ROAD, SOUTHAMPTON, HAMPSHIRE, SO14 3FJ. T: +44 (0)23 80332288 F: +44 (0)23 80632886 E: info@popepriestley.co.uk |             |               |           |                    |                          |
| RESIDENTIAL DEVELOPMENT<br>PORTSMOUTH HILL ROAD<br>HAVANT<br>PO9 3NA                                                                |             |               |           | STREET ELEVATION 2 |                          |
| PLANNING ISSUE   | SCALE 1:250 | DATE 25/01/13 | AUTHOR MH | CHECK              | DRAWING NO PP1169 150-01 |
|   |             |               |           |                    | REVISION P1              |