


NOTES:
Dimensions to be checked on site before commencing work. Any discrepancies shall be reported to the architect immediately.
Do not scale from these drawings except for plotting purposes.
Use figured dimensions only.
Where applicable this drawing is to be read in conjunction with other consultants' drawings.
All drawings to be read in conjunction with specification and all other drawings including structural engineer and mechanical and electrical drawings / specification

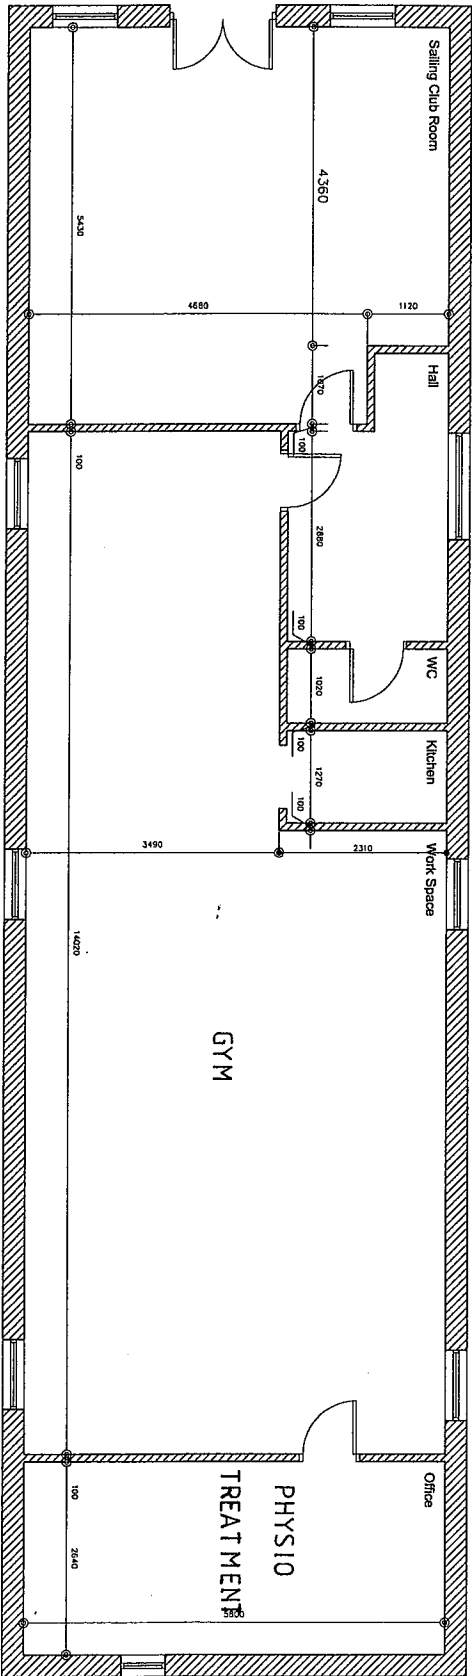

Proposed Floor Plan @ 1:50

REV	DATE	AMENDMENT	DRAWN



Helier Davies Architects Ltd
The Old Mill, Emswold, Wiltshire, Wiltshire, Wiltshire, Wiltshire
01243 370 715
www.hdaarchitects.co.uk mail@hdaarchitects.co.uk

CLIENT
Boland & Boland

PROJECT
Mall House
Slipper Road
Emswold

DRAWING
As per existing

SCALE
1:50 @ A2

DATE 26.06.2013 DRAWN SR
DRAWING NUMBER 13095/01 REVISION