



WATERLOOVILLE

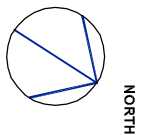

PLANNING

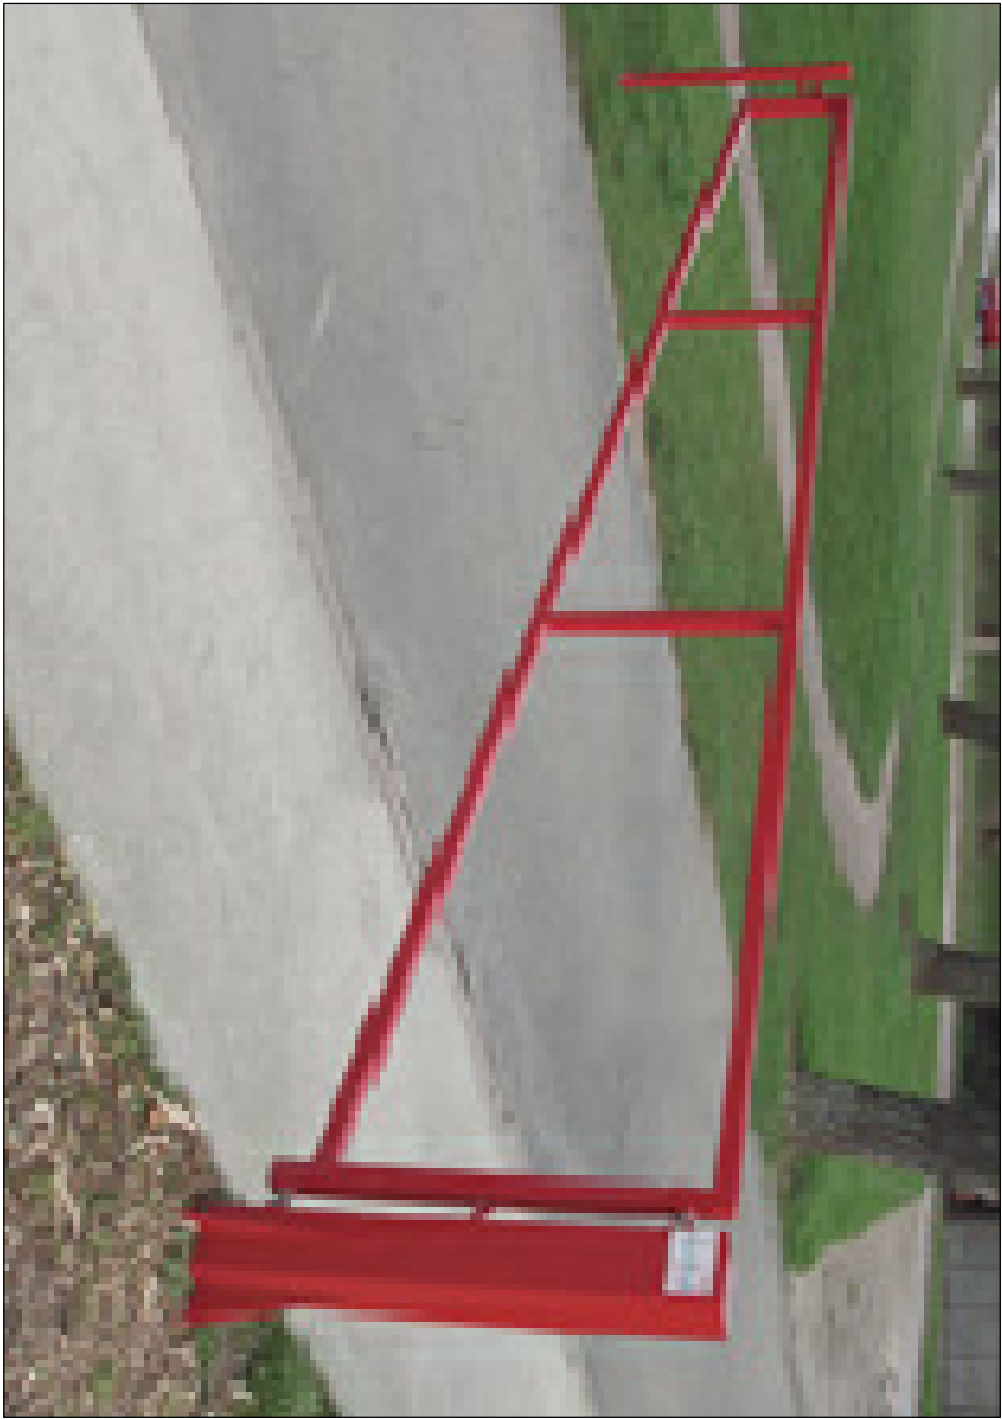

Typical Image of Barrier

Manual Swing Arm Barrier by Newgate Ltd or OEA

NOTE A

Concrete to be cast a minimum of 7 days before installation of equipment (Grade C32-40 - 20 Gravel)

550 x 550 x 500 deep for spans up to 6500 mm


750 x 750 x 600 deep for spans between 6500 & 8000 mm

NOTE B



For spans up to 6500 mm y = 150 mm

For spans between 6500 & 9000 mm y = 170 mm

Locking Post Plan

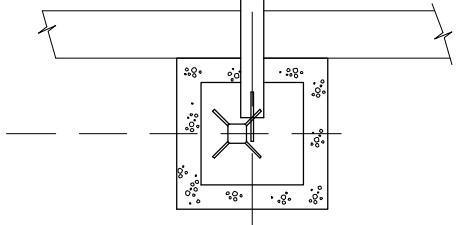


Locking Post Plan

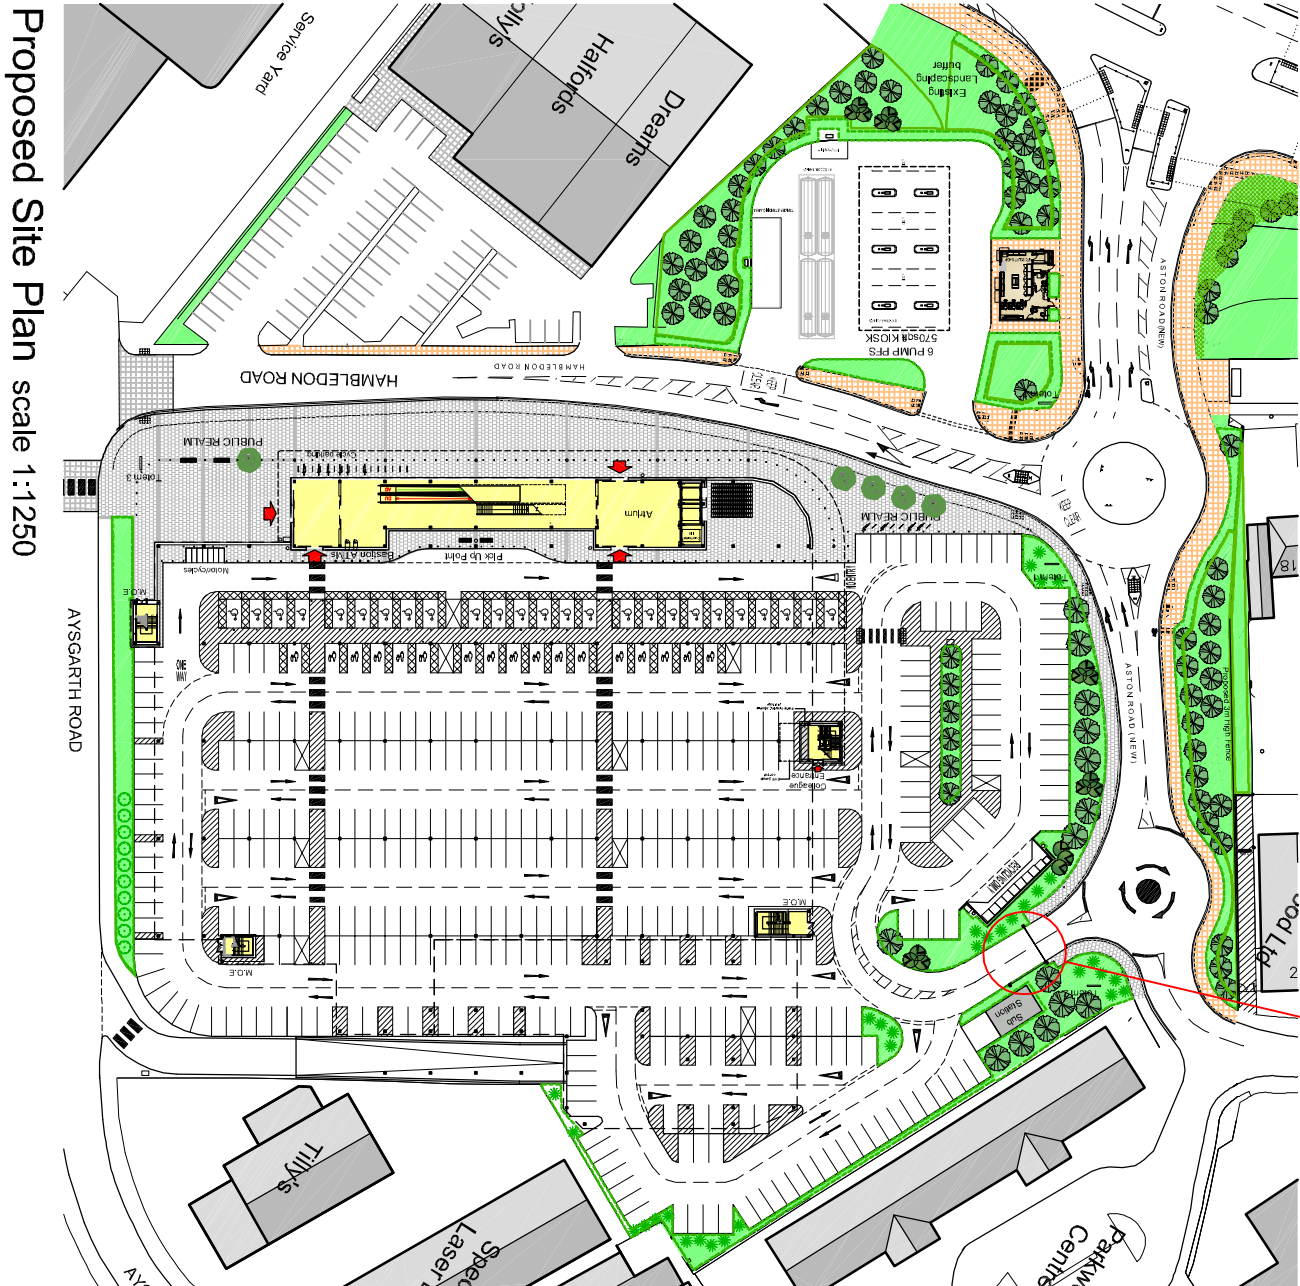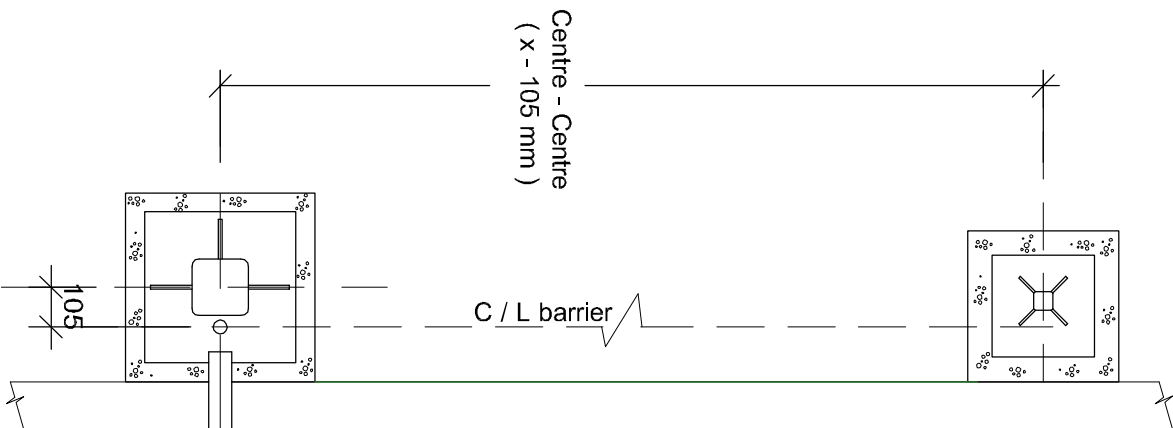

Proposed Site Plan scale 1:1250

Car Park Vehicle Barrier Plan
Scale 1 : 20

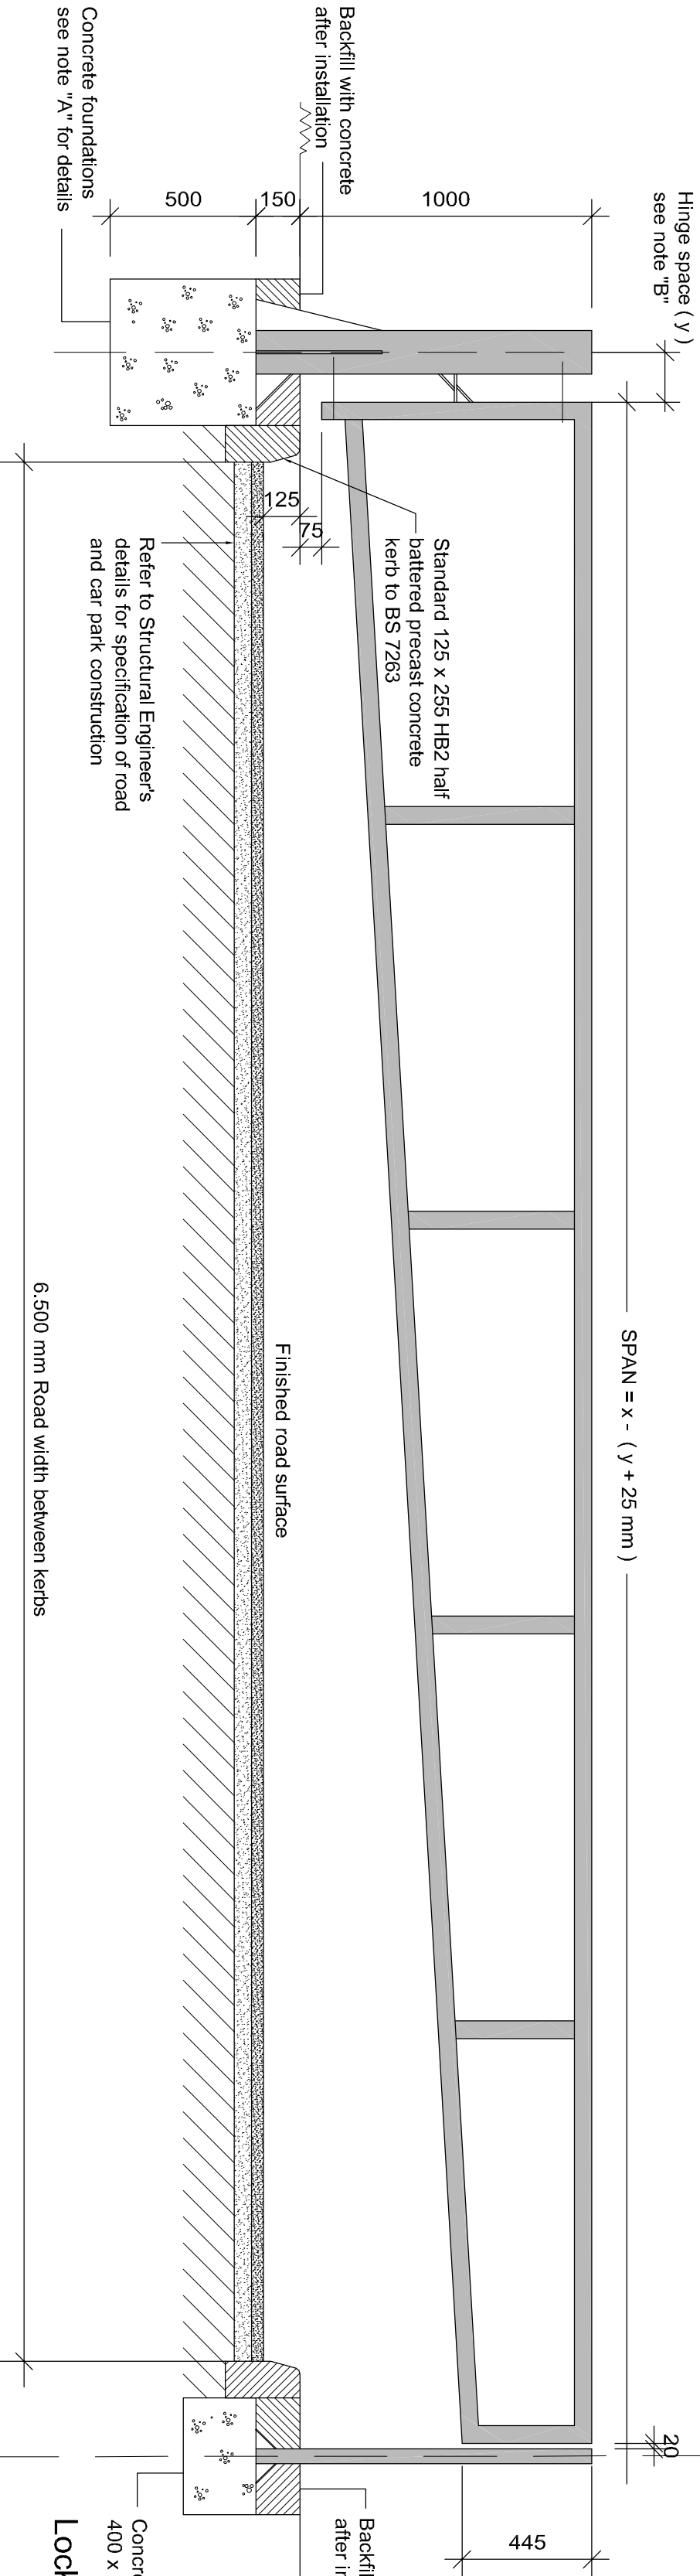

Locking Post Elevation
Concrete foundations 2 no 400 x 400 x 250 mm deep

DRAWING
Car Park Barrier
Details

PROJECT
Hambleton Road
Waterlooville
Hampshire, PO7 7UA

Sainsbury's

REV	DATE	BY
CLIENT		

CHQ Partnerships Ltd.
Tannery House, 23 High Street
Blandford, Dorsetshire, DT11 6BE
Tel: 01258 344444
Fax: 01258 344444
Email: info@chq-partnerships.co.uk
www.chq-partnerships.co.uk

DATE	DRAWN	CHECKED
JUNE 2013	JW	
SCALE 1 : 20 @ A2		

CHQ.08.8455 - PL131