




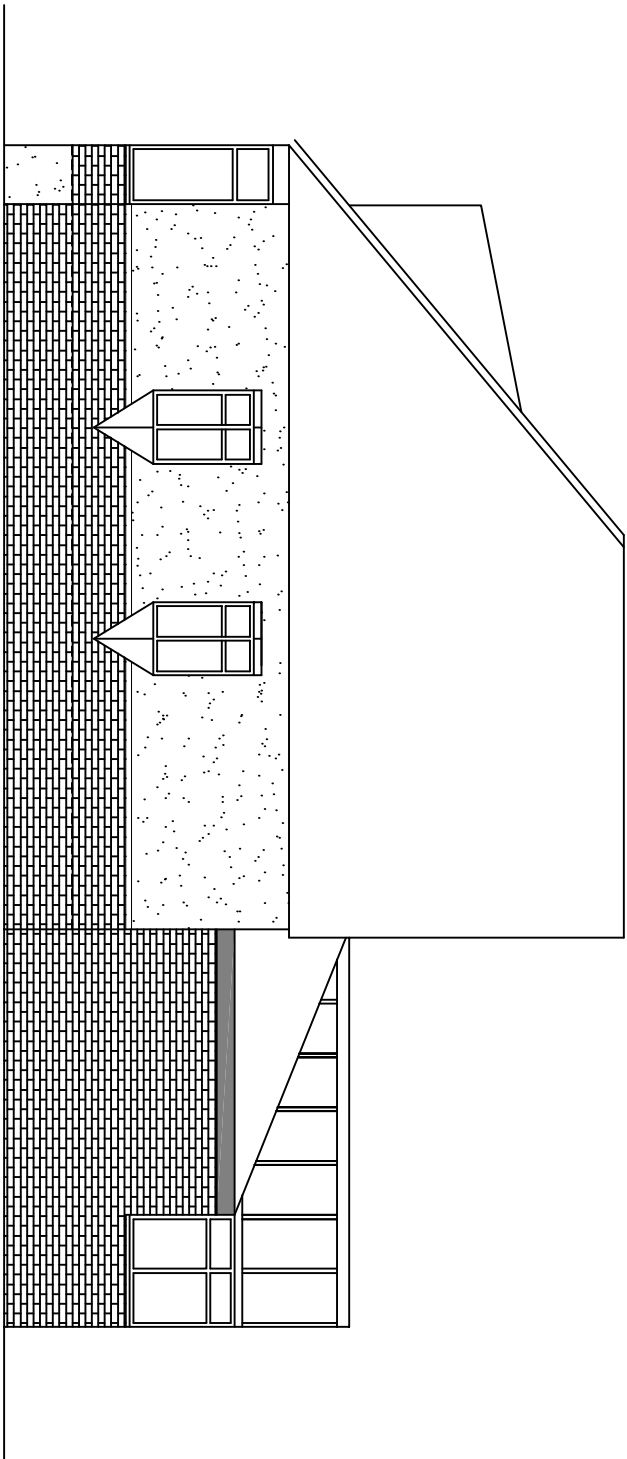


SIDE ELEVATION

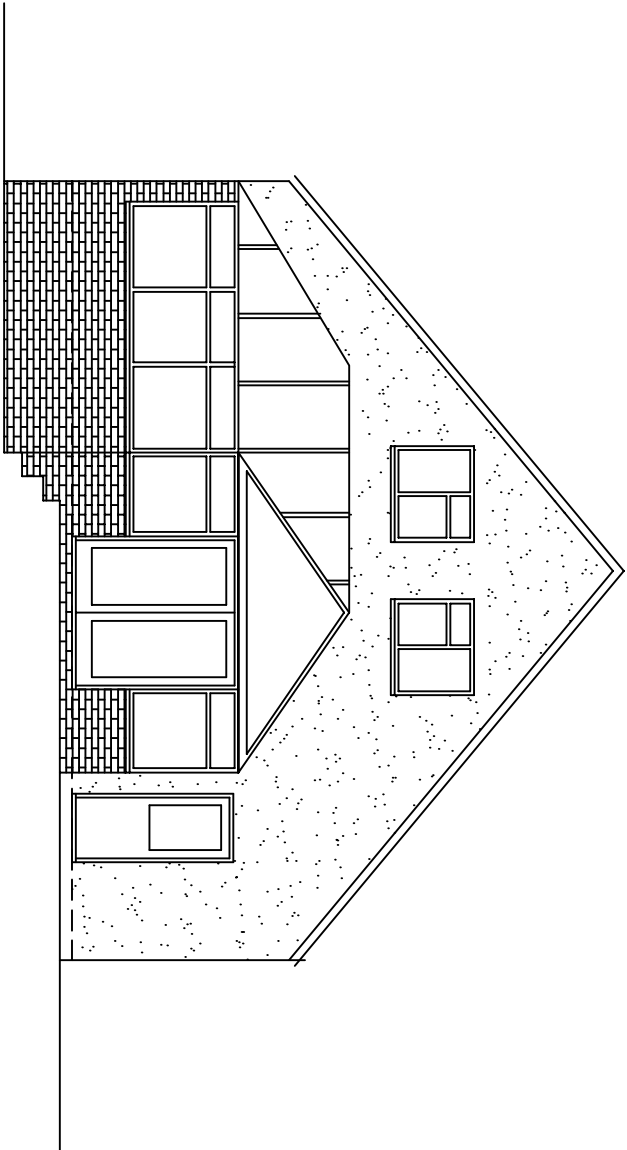


REAR ELEVATION

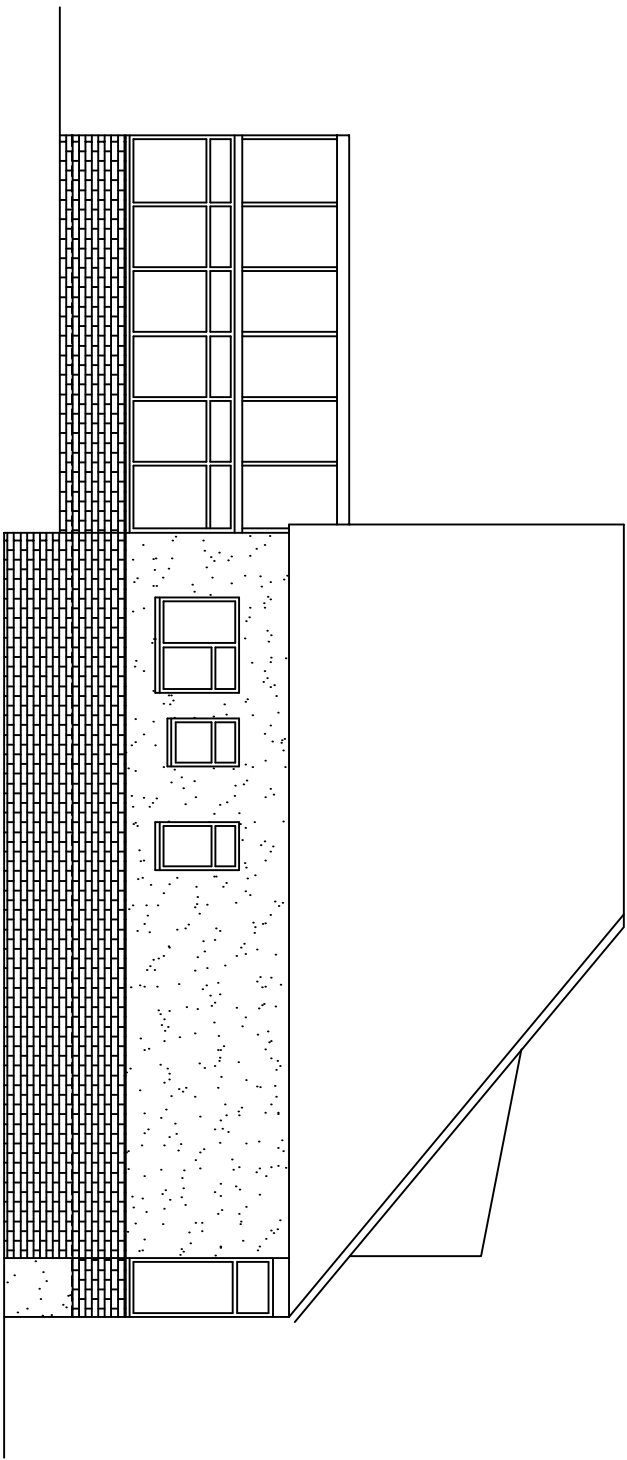

SIDE ELEVATION

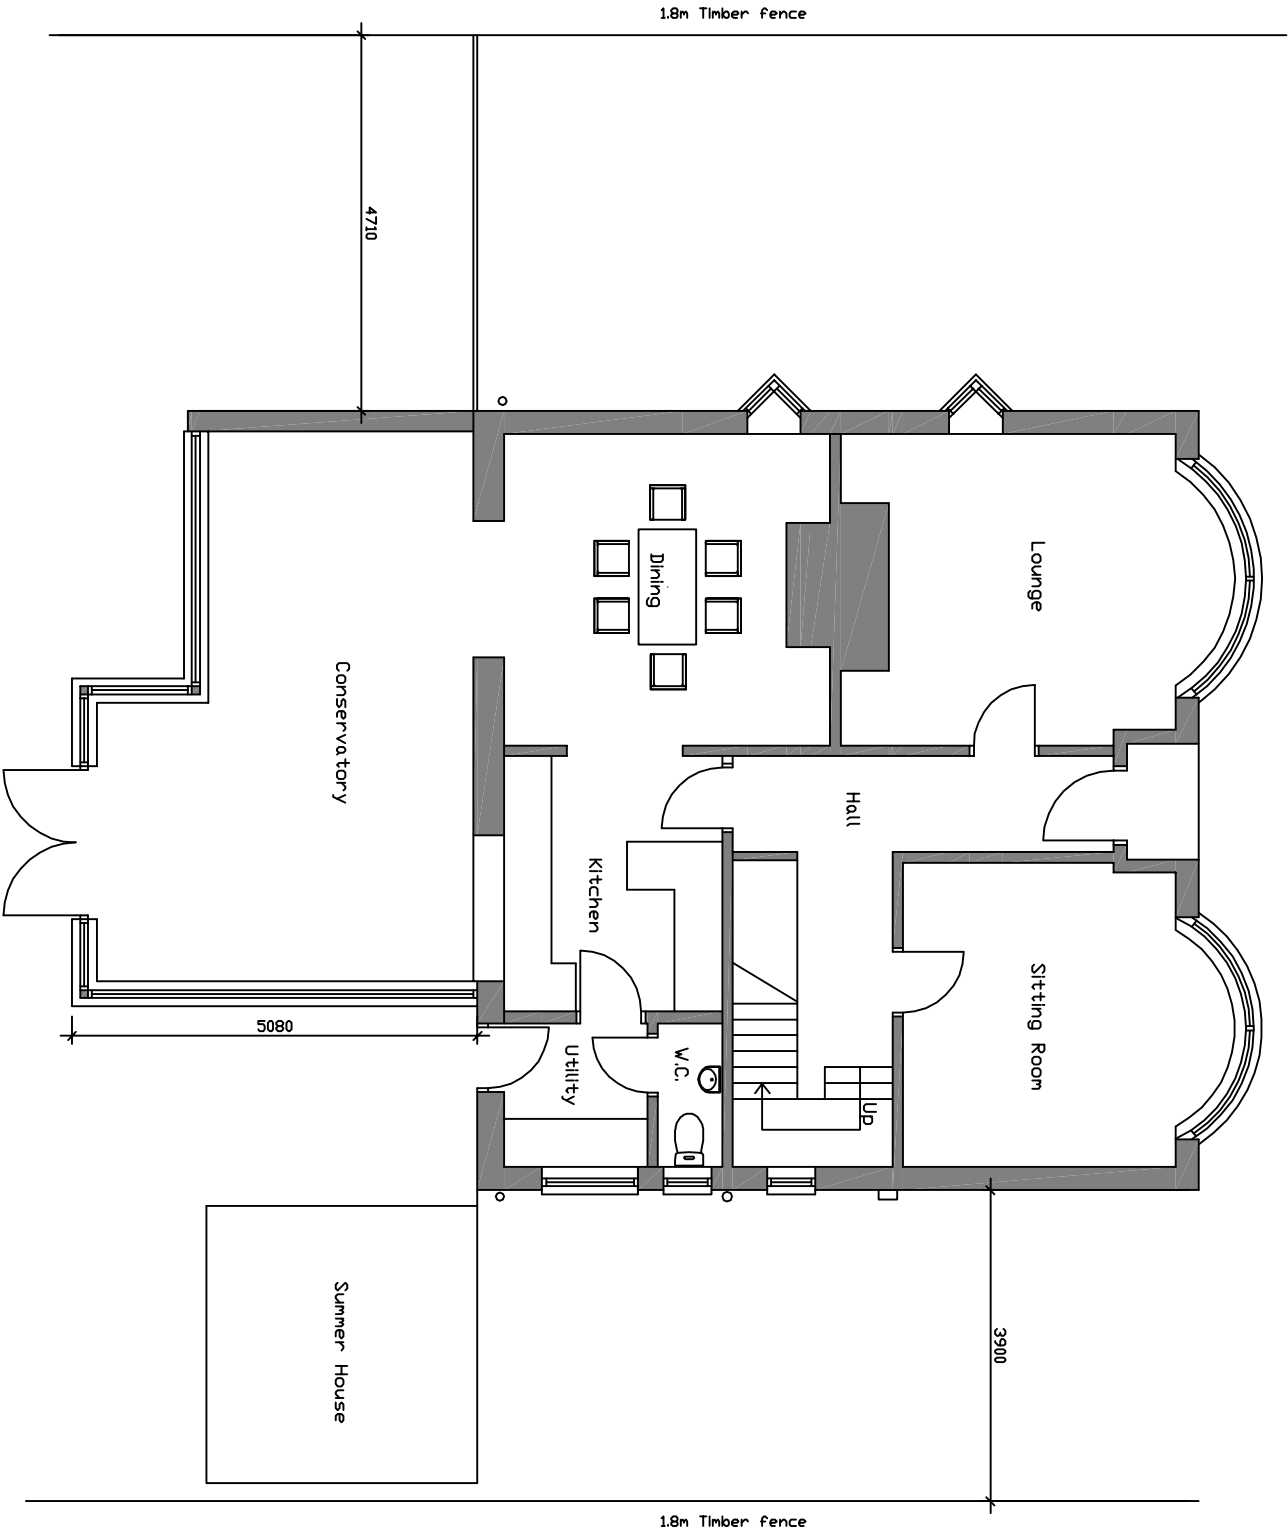

GROUND FLOOR PLAN

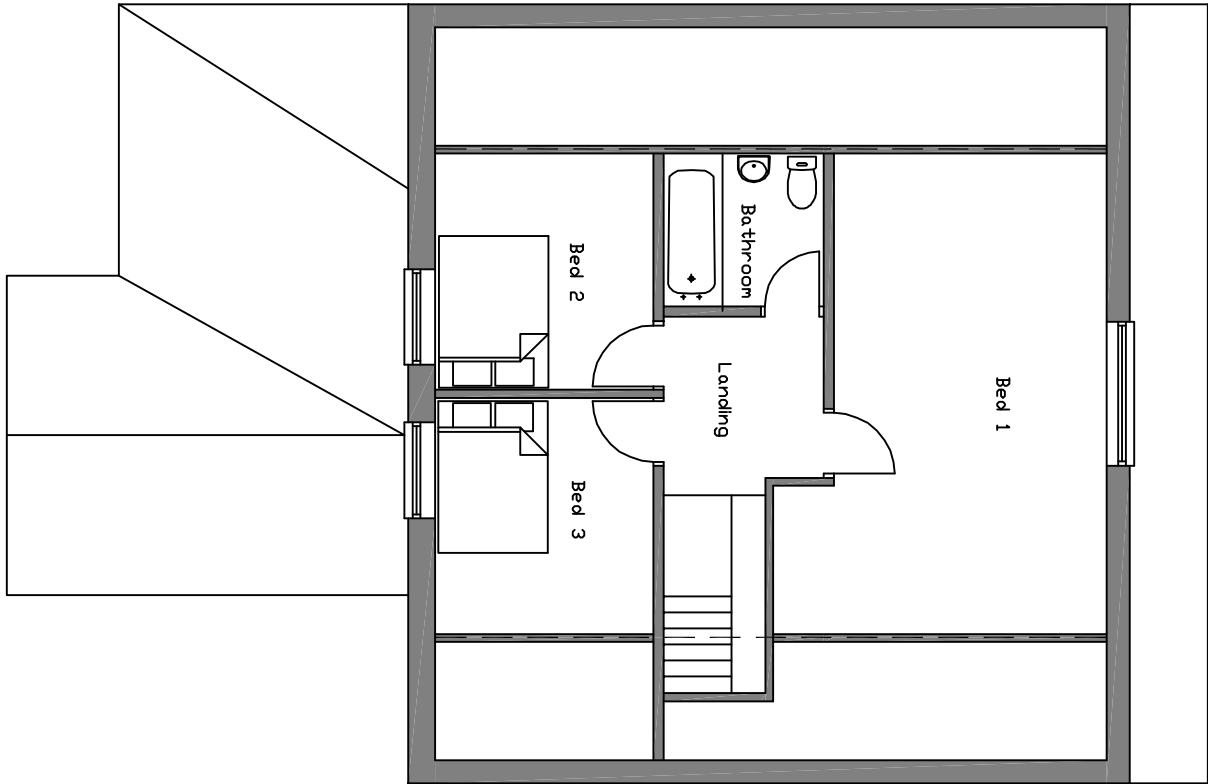

PROPOSED FIRST FLOOR / ROOF PLAN



REAR ELEVATION PHOTO

Address:
Proposed alterations
114 London Road
Horndean
PO8 8HB

Drawing Title:
Existing Plans & Elevations

Date:
Apr 2015

Scale:
1:100 @ A2

Rev: