




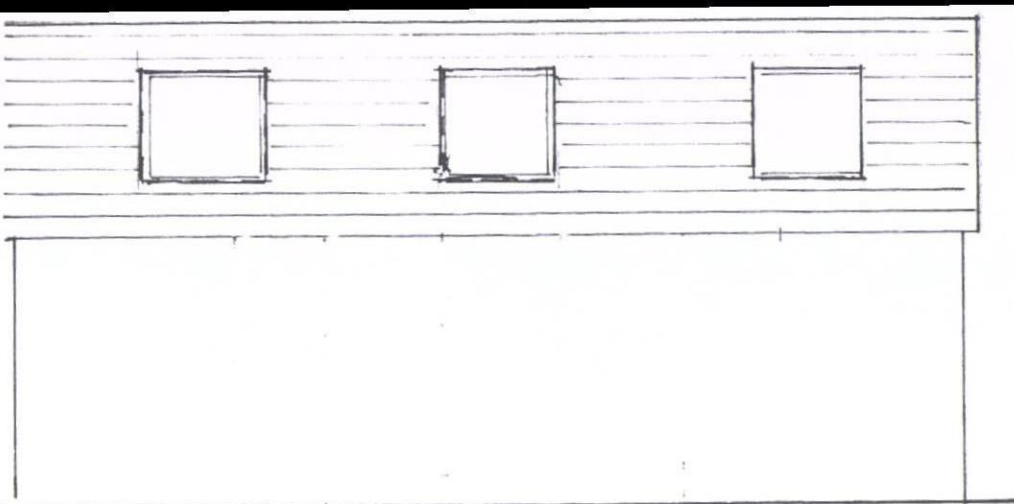


NORTH

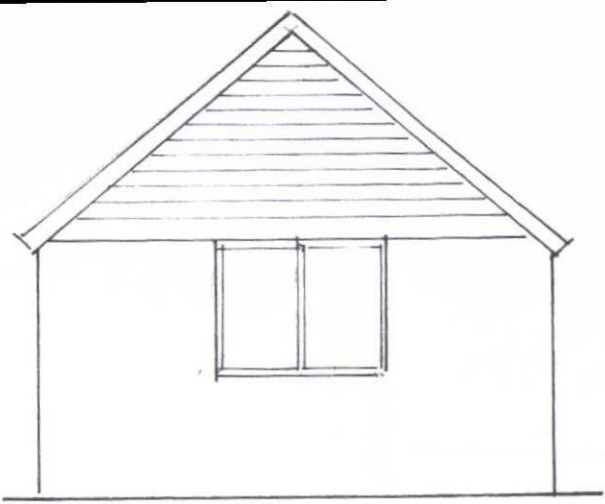


WEST

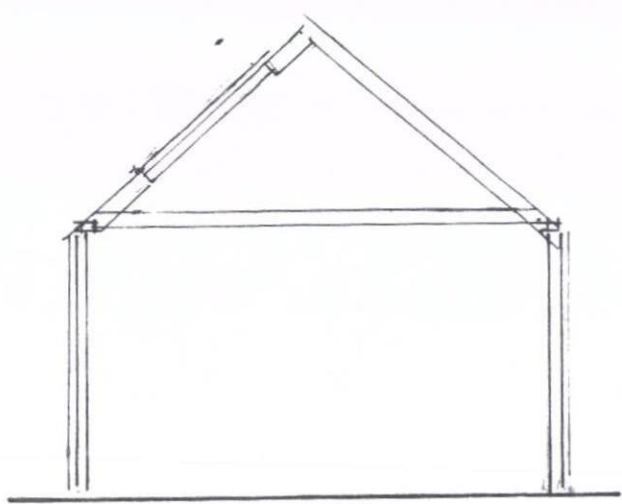


CROSS SECTION A A

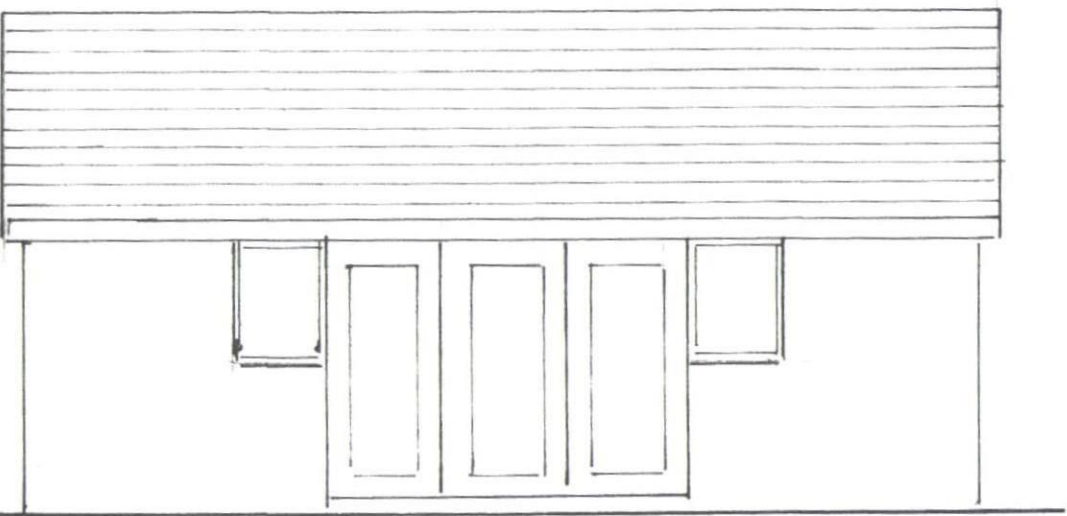

SOUTH

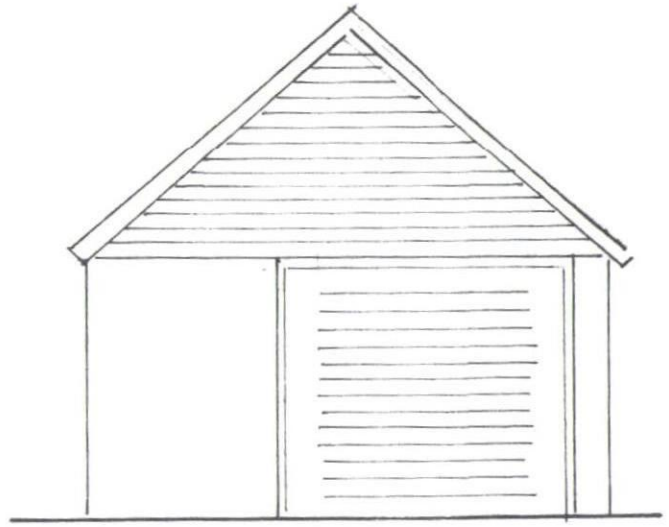

EAST

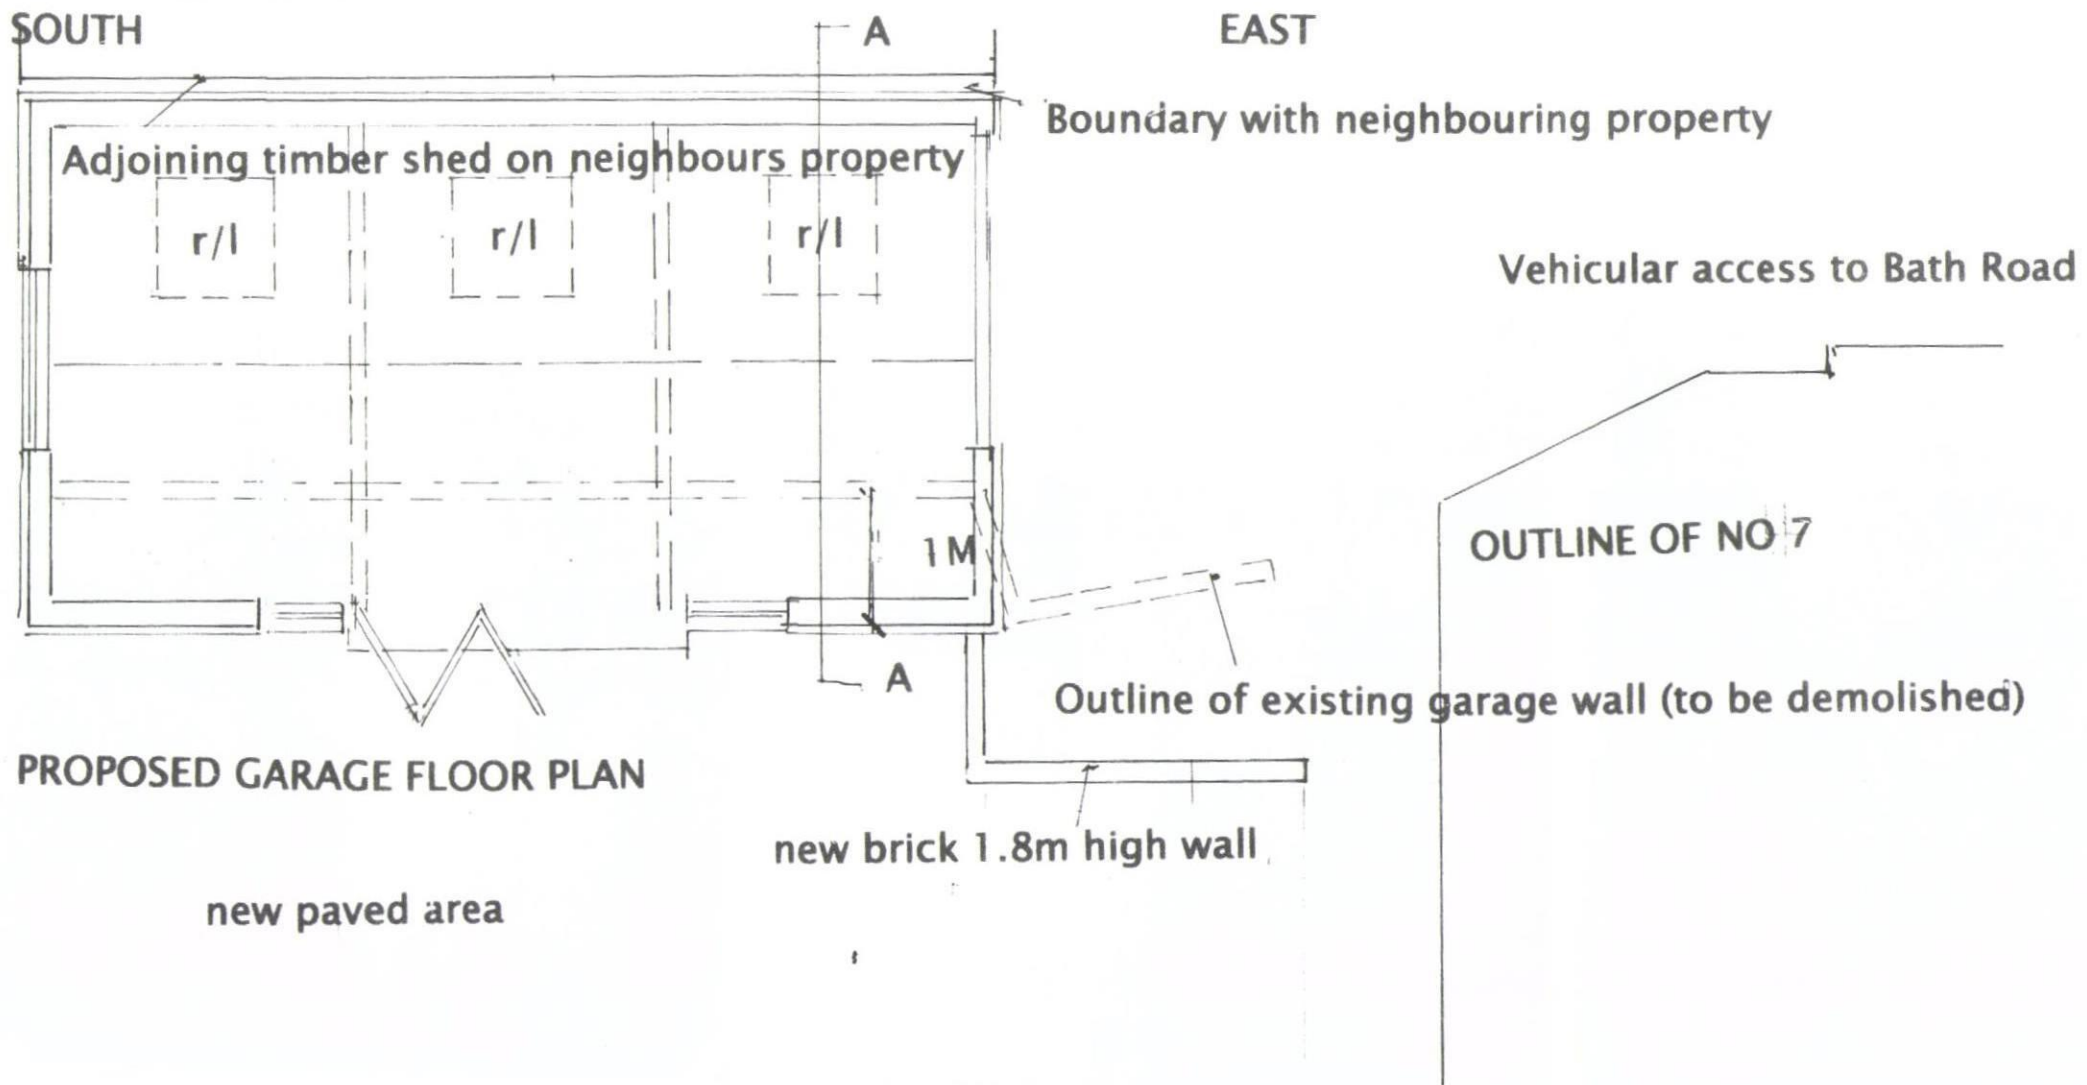

HAVANT BOROUGH  
COUNCIL  
- 4 SEP 2014  
**RECEIVED**

**RIBA**   
Chartered Practice

**John Groom Chartered Architect**  
32A High Street, Emsworth, Hampshire PO10 7AW  
T 01243 372560 M 07780 997563  
johngroom@freeuk.com  
www.johngroomarchitect.co.uk  
JOB: Erection of single storey garage  
LOCATION: 7 Bath Road, Emsworth, PO10 7EP  
DRG TITLE: Proposed floor plan, section & elevations  
SCALE: 1:50 DRAWN: JG  
DRG NO: 14/280/3 DATE: 31 August 2014