


North Elevation - Proposed @ 1:100 (A1)


East Elevation - Proposed @ 1:100 (A1)

South Elevation - Proposed @ 1:100 (A1)


West Elevation - Proposed @ 1:100 (A1)

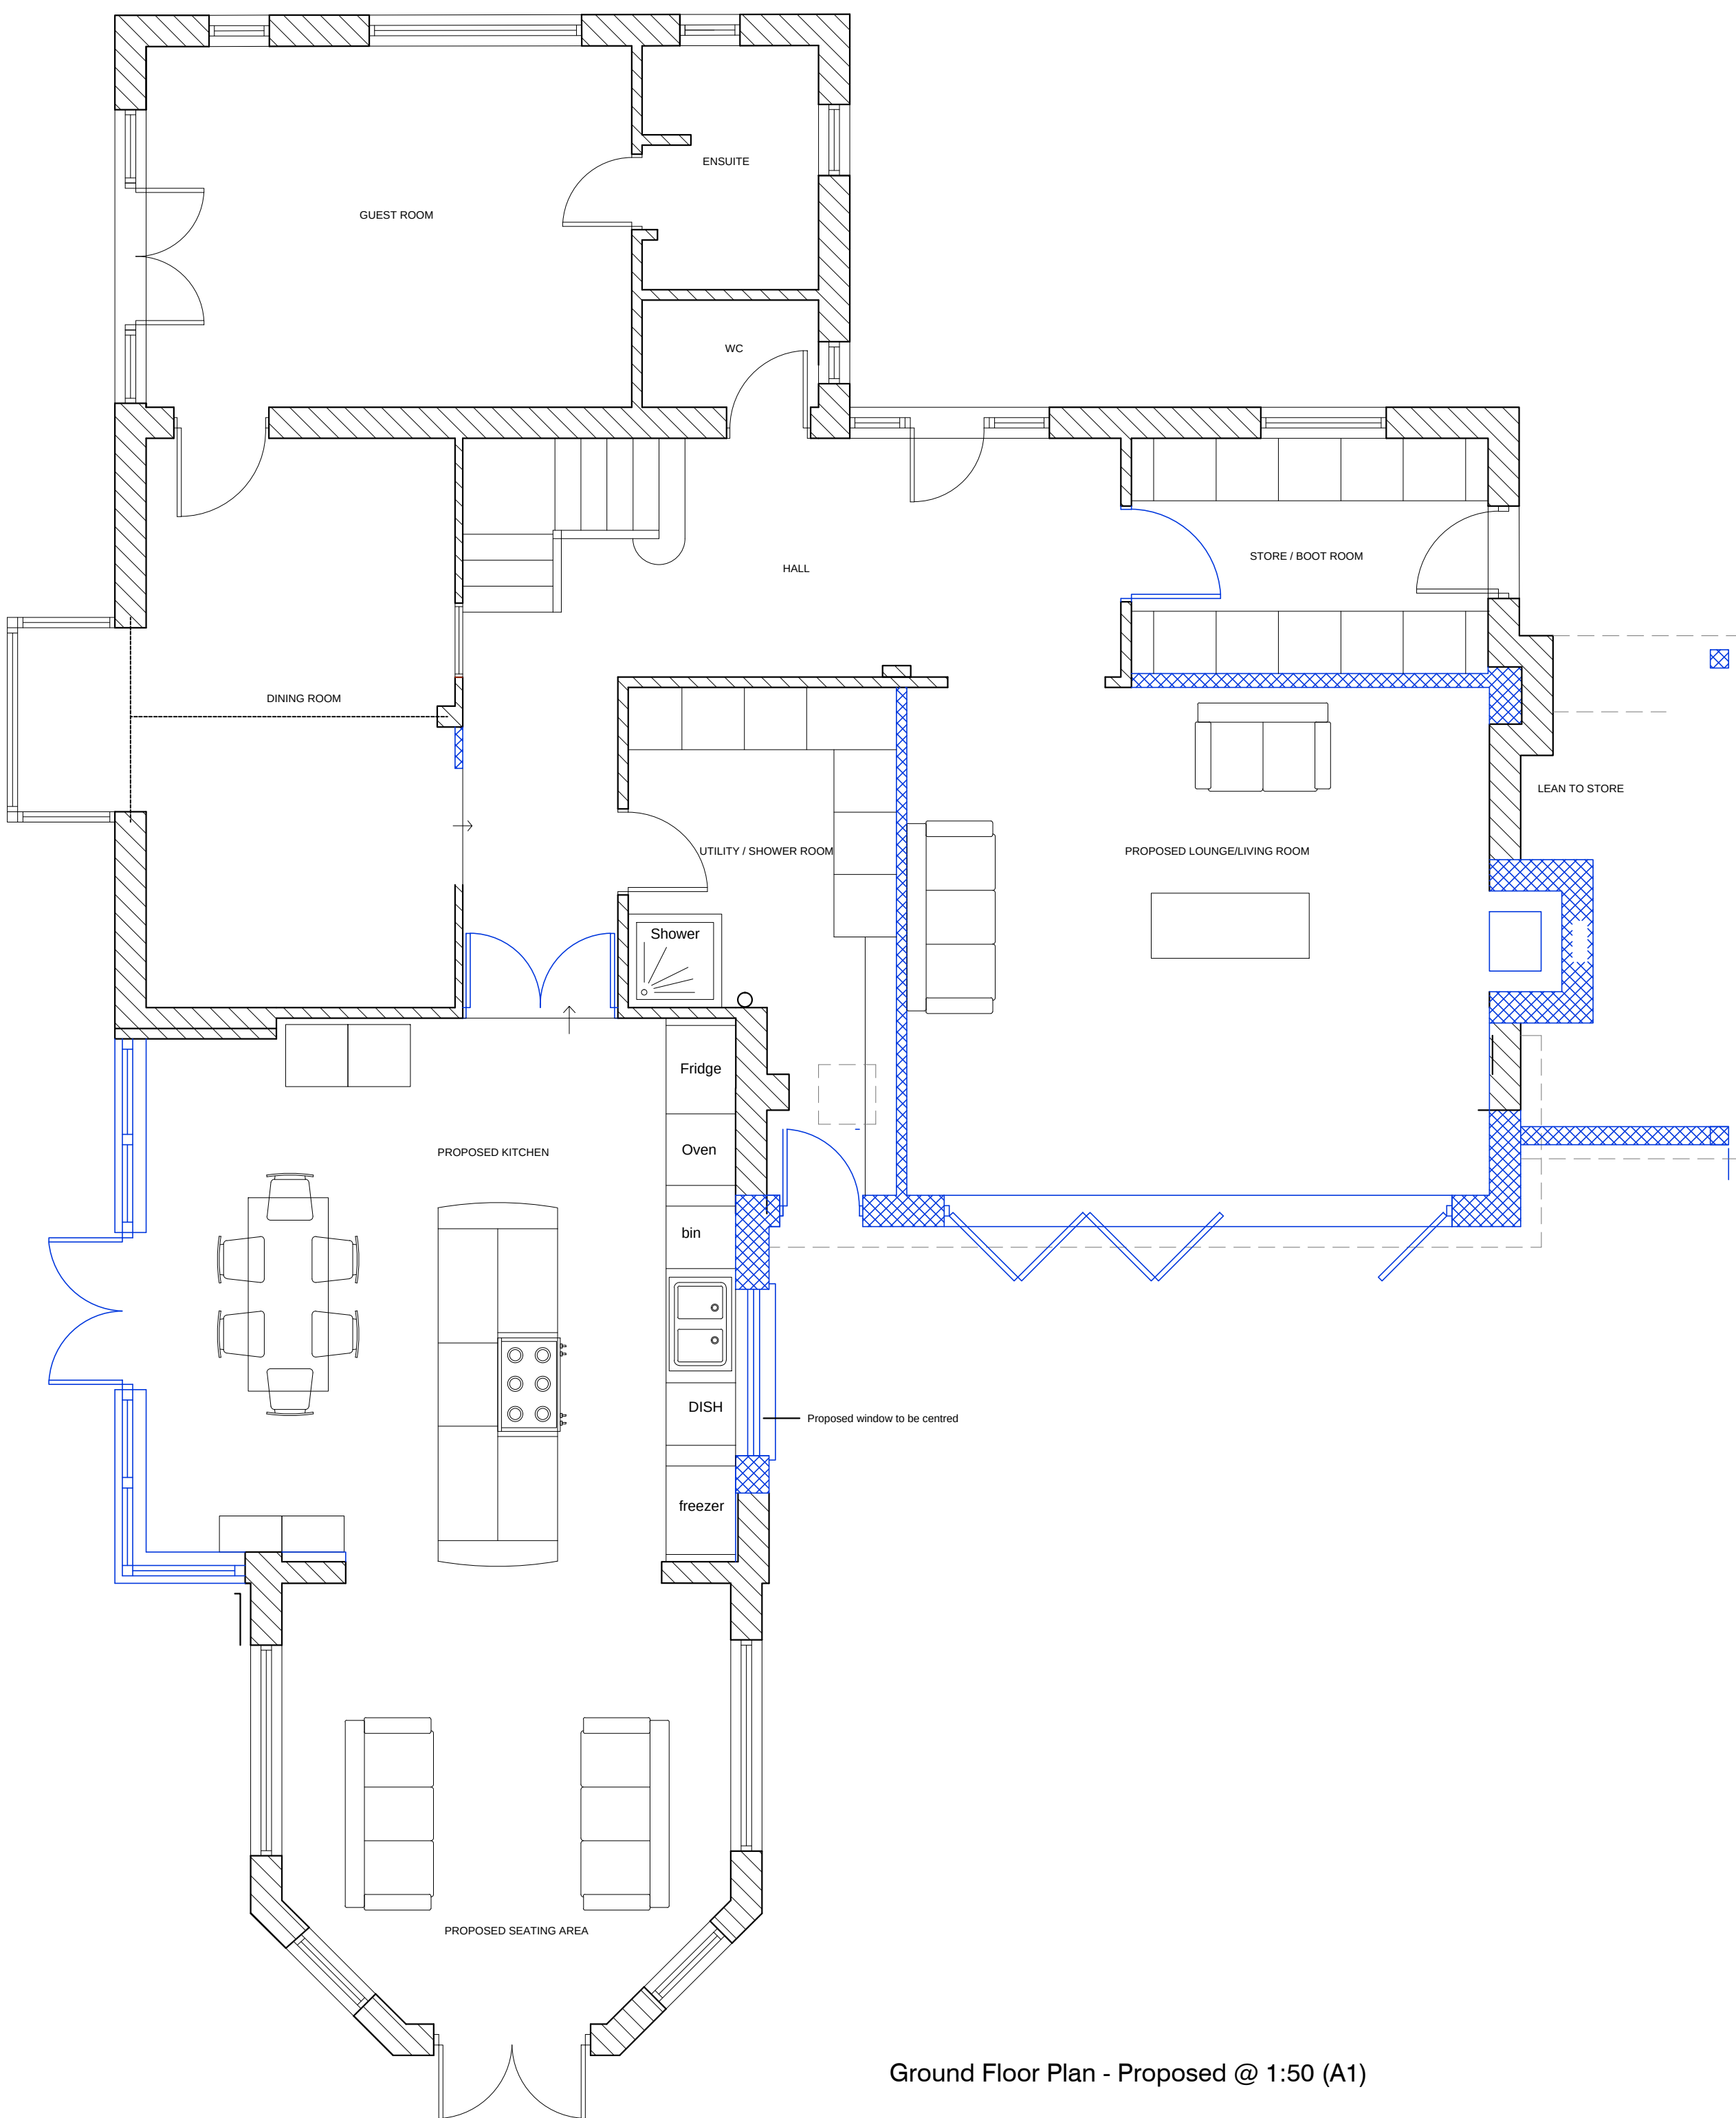

Ground Floor Plan - Proposed @ 1:50 (A1)

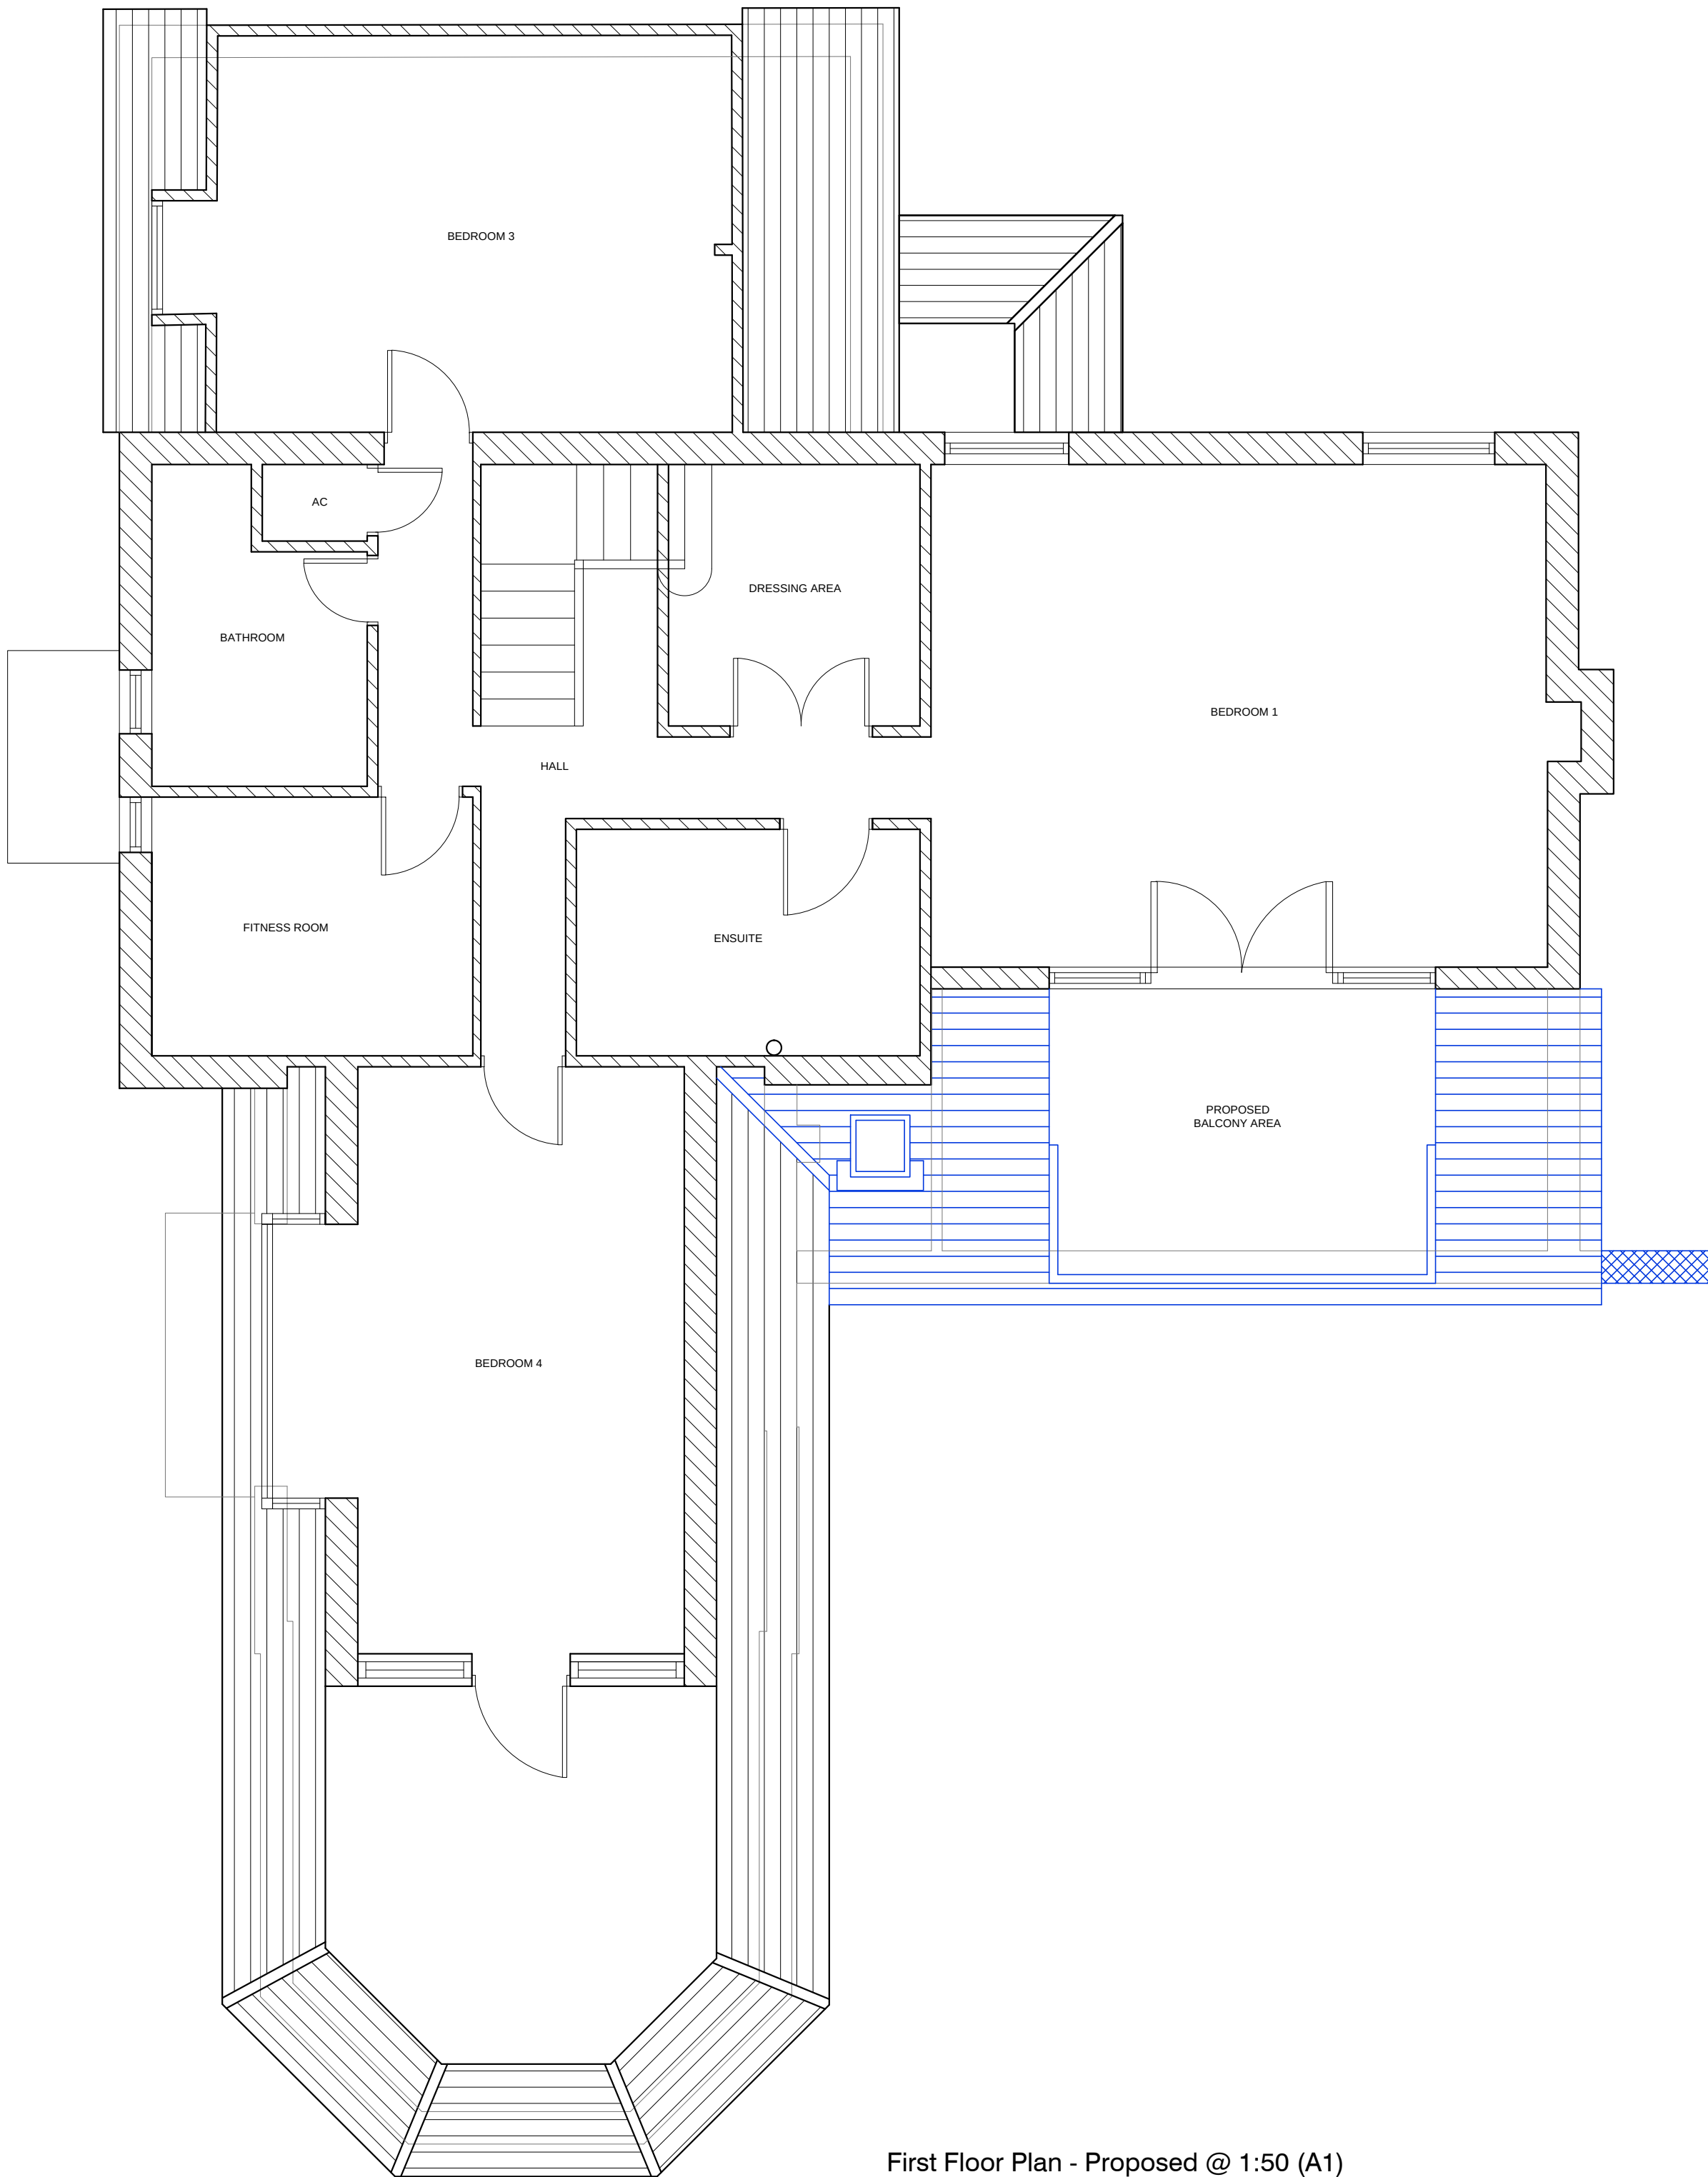

First Floor Plan - Proposed @ 1:50 (A1)

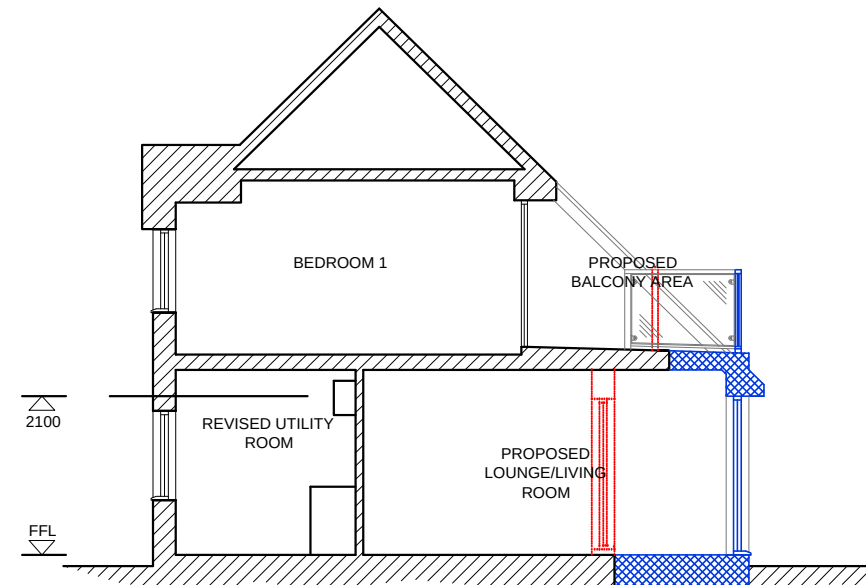

Section A-A - Proposed @ 1:100 (A1)

NOTES:

Dimensions to be checked on site before commencing work. Any discrepancies shall be reported to the architect immediately.

Do not scale from these drawings except for planning purposes.

Use figured dimensions only.

Where applicable this drawing is to be read in conjunction with other consultants' drawings.

All drawings to be read in conjunction with specification and all other drawings including structural engineer and mechanical and electrical drawings / specification

G	20.06.14	Client revision to kitchen bay	MH
F	20.06.14	Client revision to kitchen bay	MH
B	08.05.14	Kitchen window centred on plan & east elevation	KJL
A	11.04.14	South Elevation revised	SR
REV	DATE	AMENDMENT	DRAWN

hd
architects

Helyer Davies Architects Ltd
1 The Old Flour Mill,
Emsworth, PO10 7BT
01243 370 715

www.hdarchitects.co.uk mail@hdarchitects.co.uk

CLIENT
Mrs P Gratton

PROJECT
74 Warblington Road
Emsworth
Hampshire
PO10 7HH

DRAWING
Proposed Plans, Elevations &
Section A-A.

SCALE
as noted @ A1

DATE	February 2014	DRAWN	SR
DRAWING NUMBER	13194/02	REVISION	G