

NOTES

Permission is granted to scale from this drawing for the purpose of local Authority Planning Approval only. In all other circumstances DO NOT scale from this drawing. Please contact this office for any additional information required.

Contractors, Sub Contractors and Suppliers are to check all relevant dimensions and levels of the site and building before commencing any stop drawings or building work. Any discrepancies should be recorded to the Architect.

Where applicable the drawing is to be read in conjunction with the Consultants' drawings.

This drawing is the copyright of Telford King Ltd. All rights reserved.

Ordnance Survey Data © Crown Copyright. All rights reserved. Licence No. 100007356

REV	DESCRIPTION	DATE	AUTH	CHKD
-----	-------------	------	------	------

PLANNING

THROWING

ARCHITECTS URBAN DESIGNERS SUSTAINABILITY CONSULTANTS

Burding 300, The Grange Fenway Road, Ketchikan, Alaska, 99901, USA
Tel: 01753 877000 Fax: 01753 877001 Email: info@throwing.co.uk

PROJECT

Berewood, Phase 2

Waterlooville


For: Redrow Homes (Southern)

DRAWING


Plots 41-44, 190-193, 202-205

Floor Plans

SCALE	DATE	AUTHOR	CHKD
1:100 @ A3	Dec 2013	ND	
JOB NO.	DRAWING NO.	REV	
REDR130524	P41-44.p		

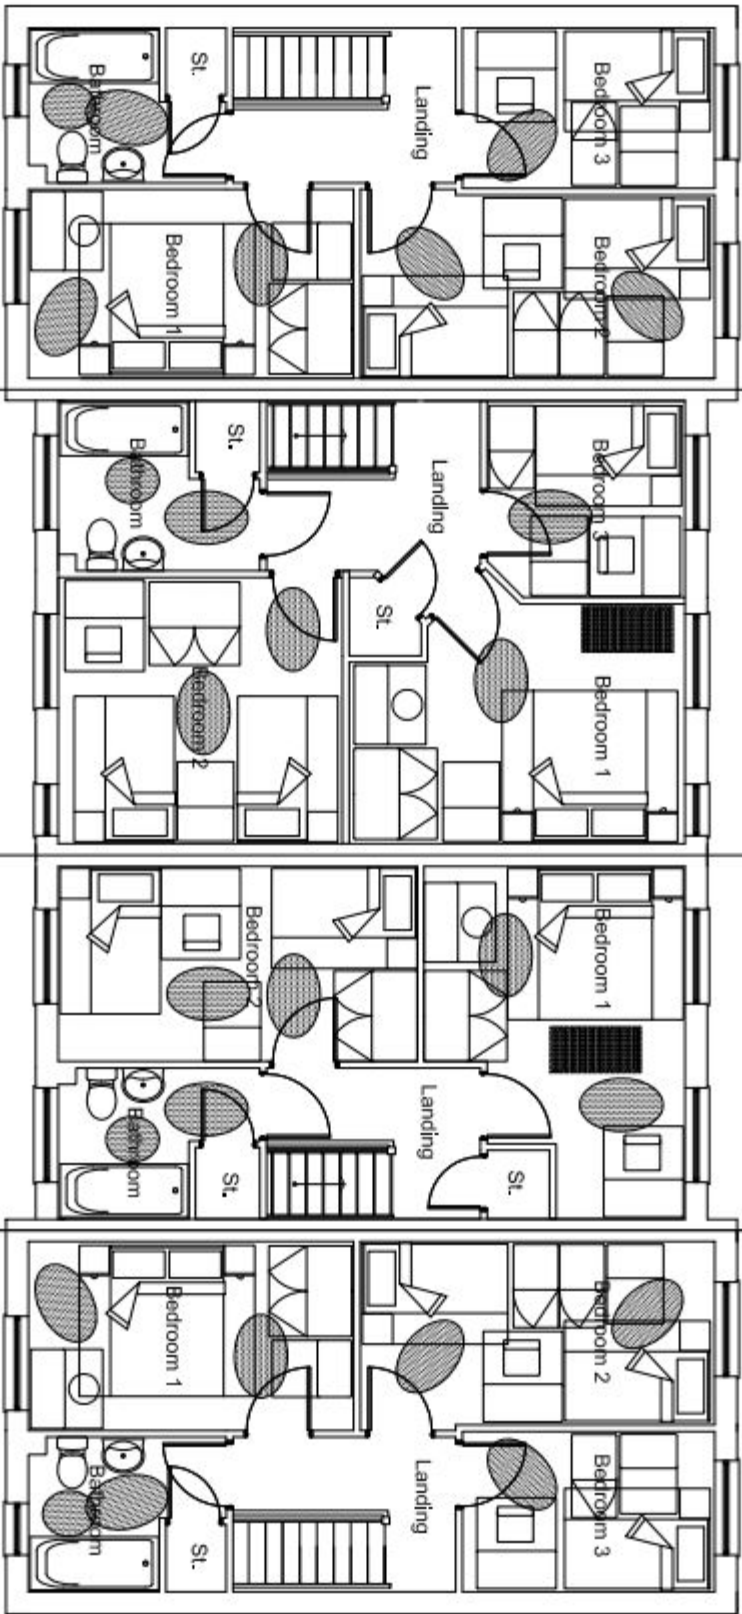

First Floor Plan

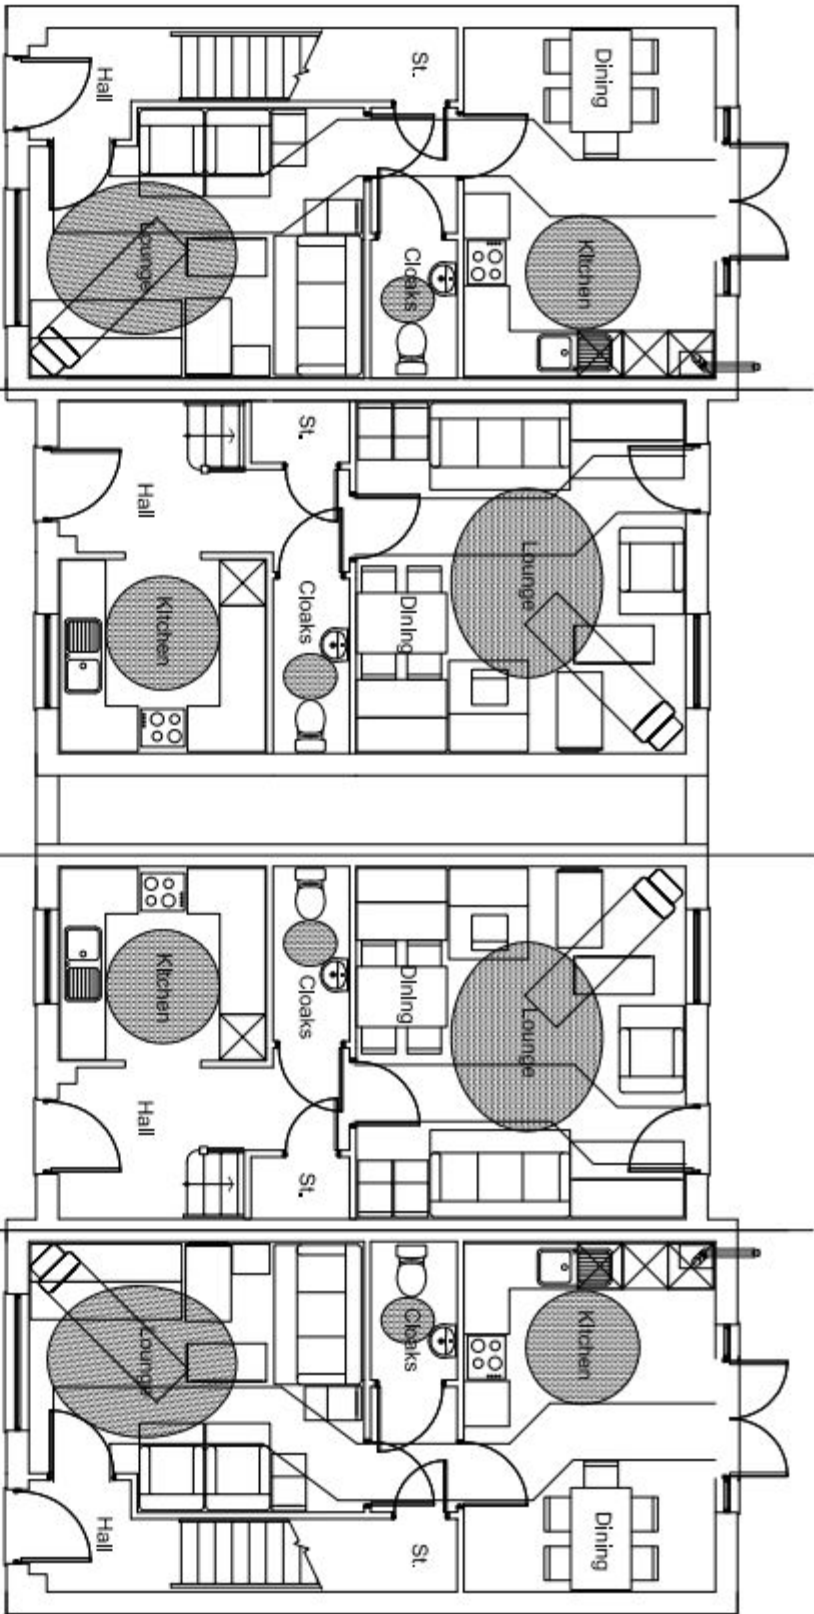

Ground Floor Plan

SUPERSEDED

HouseType	Variant	HouseType	Variant	HouseType	Variant	HouseType	Variant
DART		TAVY		TAVY 3			
Bedrooms	Persons	Bedrooms	Persons	Bedrooms	Persons	Bedrooms	Persons
3	5	2	4	2	4		
Sq. ft finish	Sq. m finish	Sq. ft finish	Sq. m finish	Sq. ft finish	Sq. m finish		
890	82.7	818	76.02	924	85.88		
Sq. ft structural	Sq. m structural	Sq. ft structural	Sq. m structural	Sq. ft structural	Sq. m structural		
905	84.1	832	77.31	939	87.23		

