




NOTE:
New windows to have obscured glazing with
top hung opening lights. Max. size to be
610 x 910mm, total area not to exceed 4%
of area of wall adjacent to relevant boundary.

North Elevation - existing
1 : 100

West Elevation - existing
1 : 100



West Elevation - proposed
1 : 100

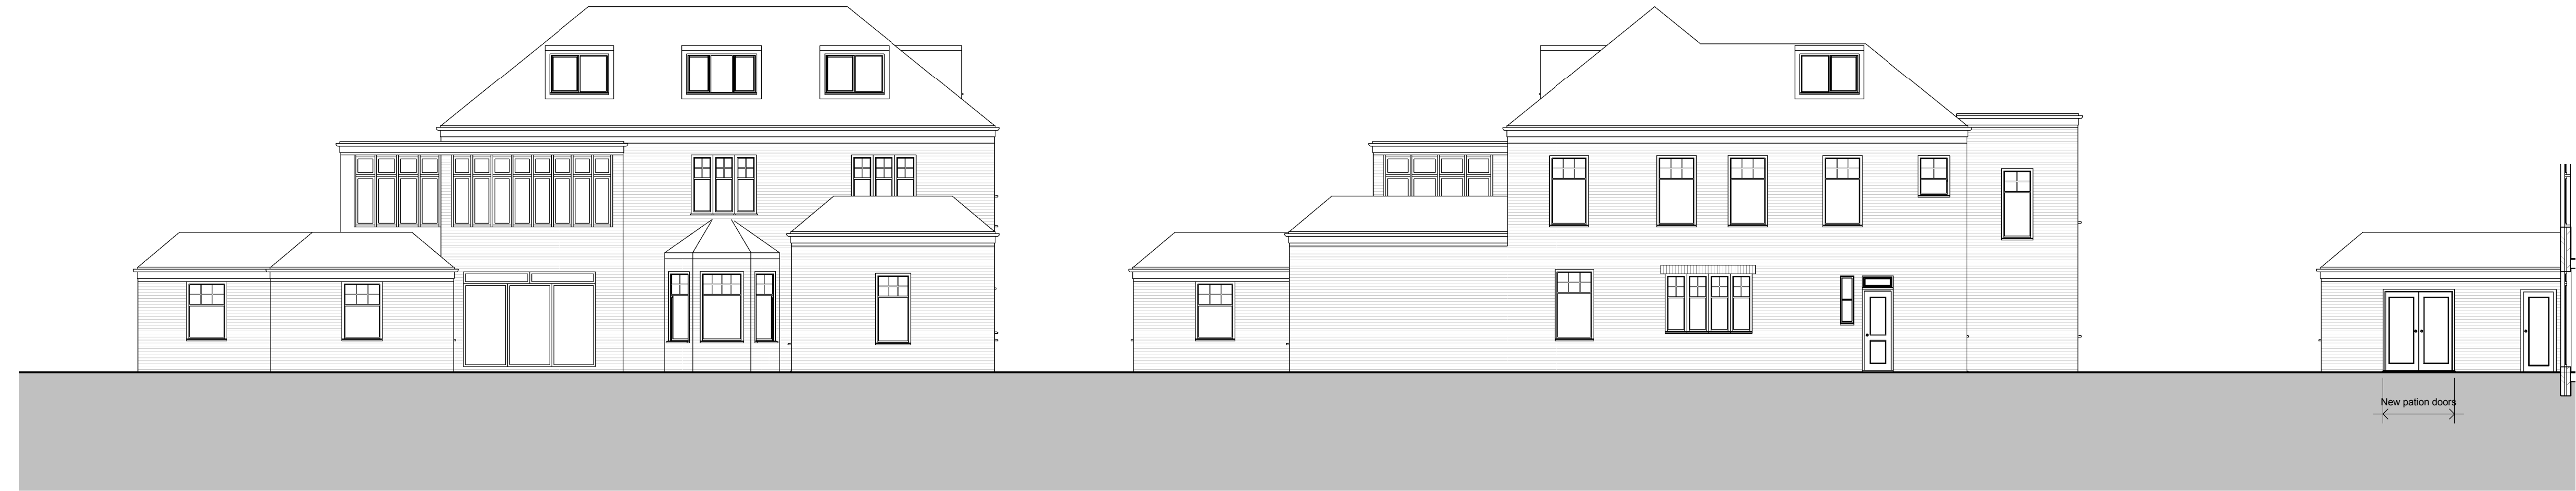

South Elevation - existing
1 : 100

East Elevation - existing
1 : 100

East Elevation - proposed
1 : 100

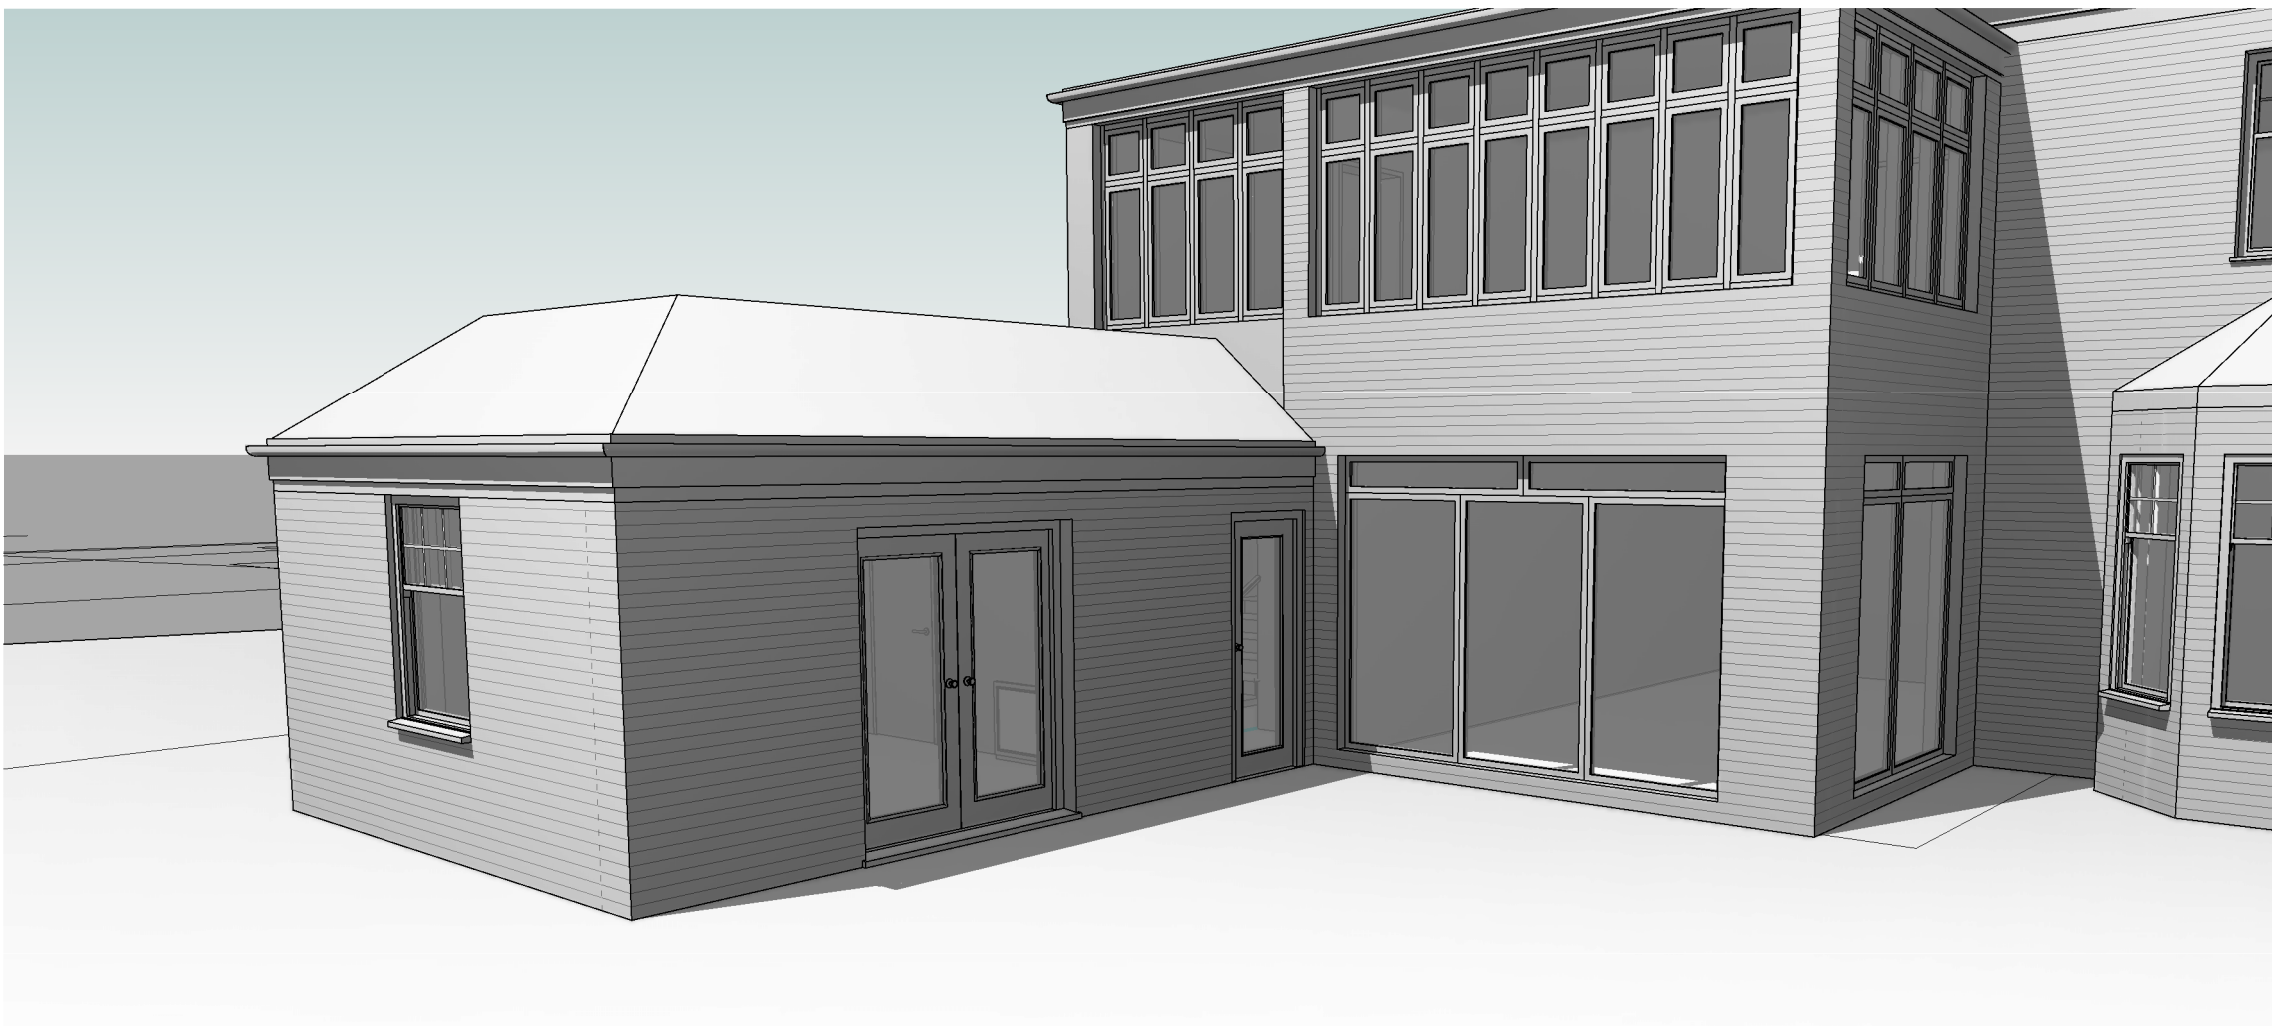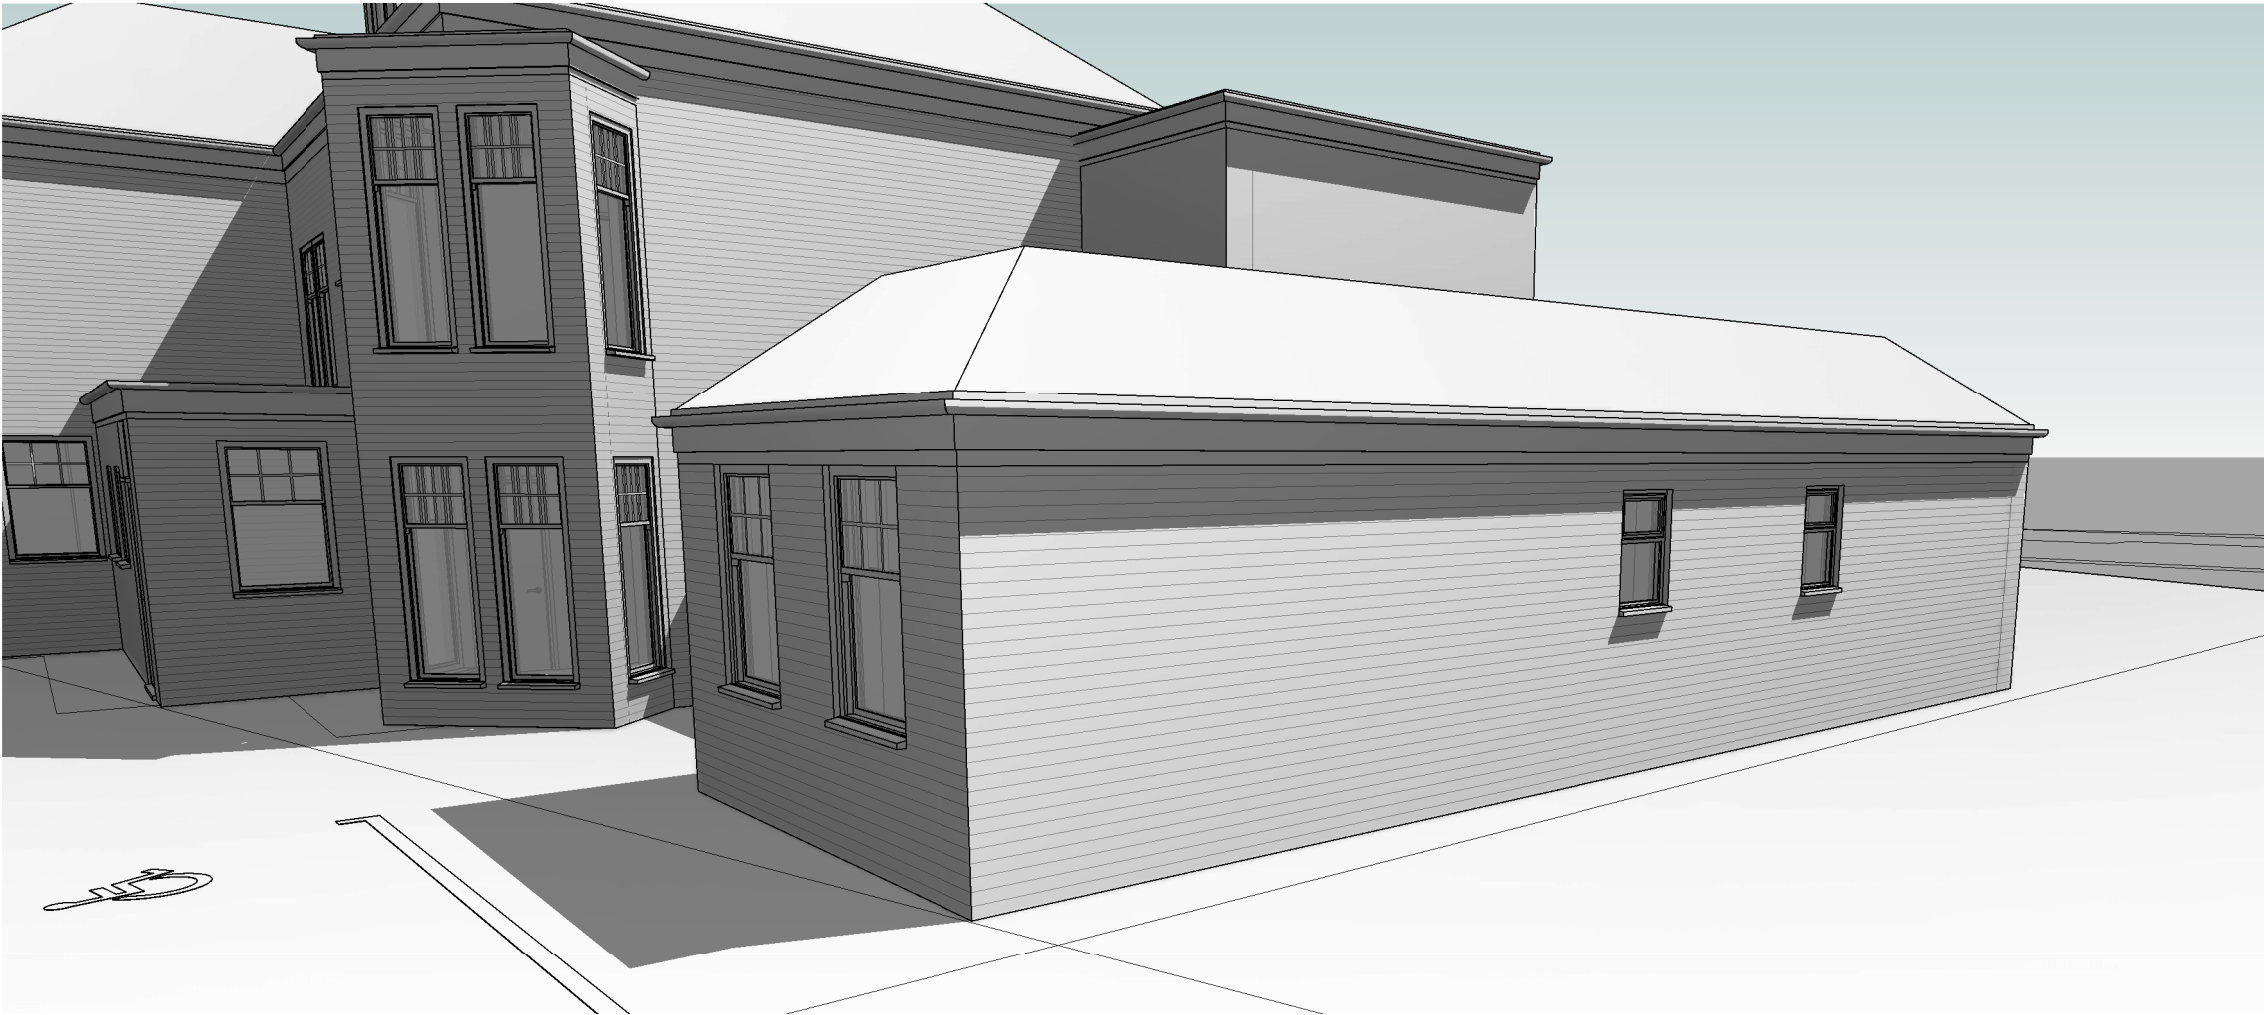

3D View 1 - proposed

3D View 2 - proposed

B Issued for Planning: 27-01-14 RW
A Windows added to west elevation: 16-01-14 RW

Revision	Date	Initial
----------	------	---------

Hillcrest Positive Actions
Positive Outcomes

The Old Post Office, Station Road
Wickham, PO17 5JA
T: 01329 632405
e: admin@axiarch.co.uk
w: www.axiarch.co.uk

Axis
ARCHITECTURE
CHARTERED PRACTICE

BIM Enabled Practice
This project was delivered using **Autodesk Revit®**

All dimensions are to be checked on site and any discrepancies reported to the architect before work commences. Figured dimensions only are to be taken from this drawing. This drawing is to be read in conjunction with all relevant consultants and/or specialists drawings/documents and any discrepancies or variations notified to the architect before work commences. This drawing is copyright and may not be reproduced, wholly or in part, without the consent of the architect.

Proposed Conversion

Hillcrest School
Alexandra Avenue Hayling Island
Elevations

Scale at 1:100 in meters
0 5 9

PLANNING

Scale @ A1	Drawn	Checked	Date
------------	-------	---------	------

1 : 100	PSA	RW	01/07/14
---------	-----	----	----------

Job Number & Drawing Number	Revision
-----------------------------	----------

13-29 - 03	B
------------	---