


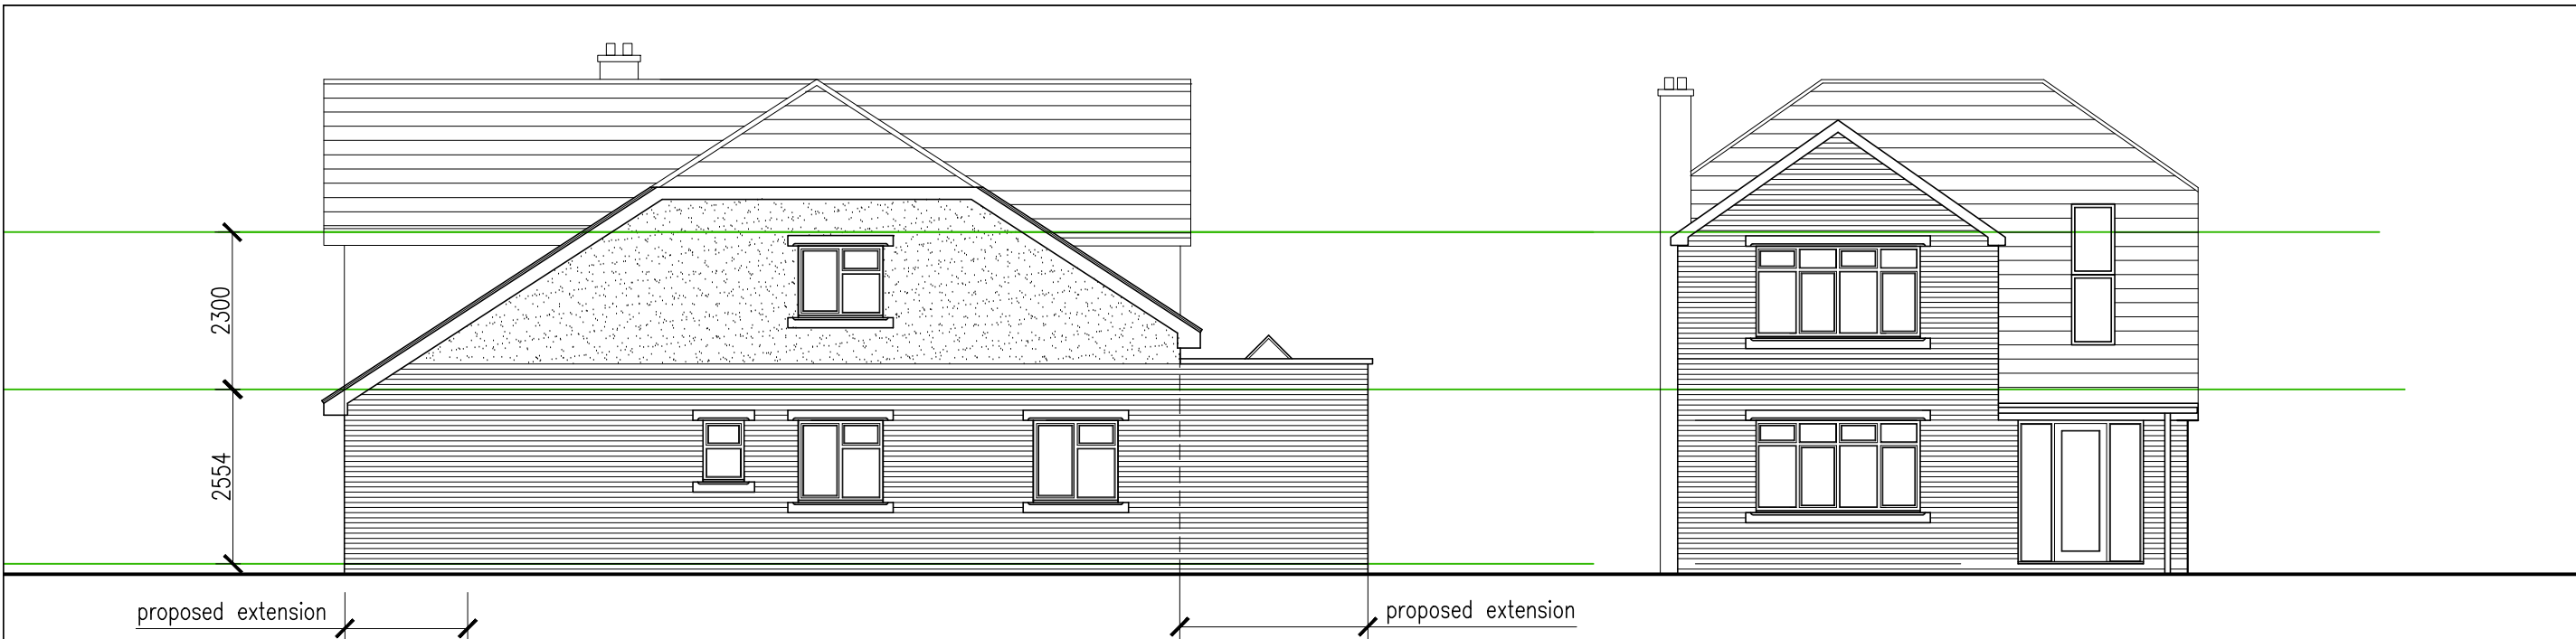


proposed side elevation to drive.

scale: 1:100 @ A1 and 1:200 @ A3

proposed front elevation.

scale: 1:100 @ A1 and 1:200 @ A3

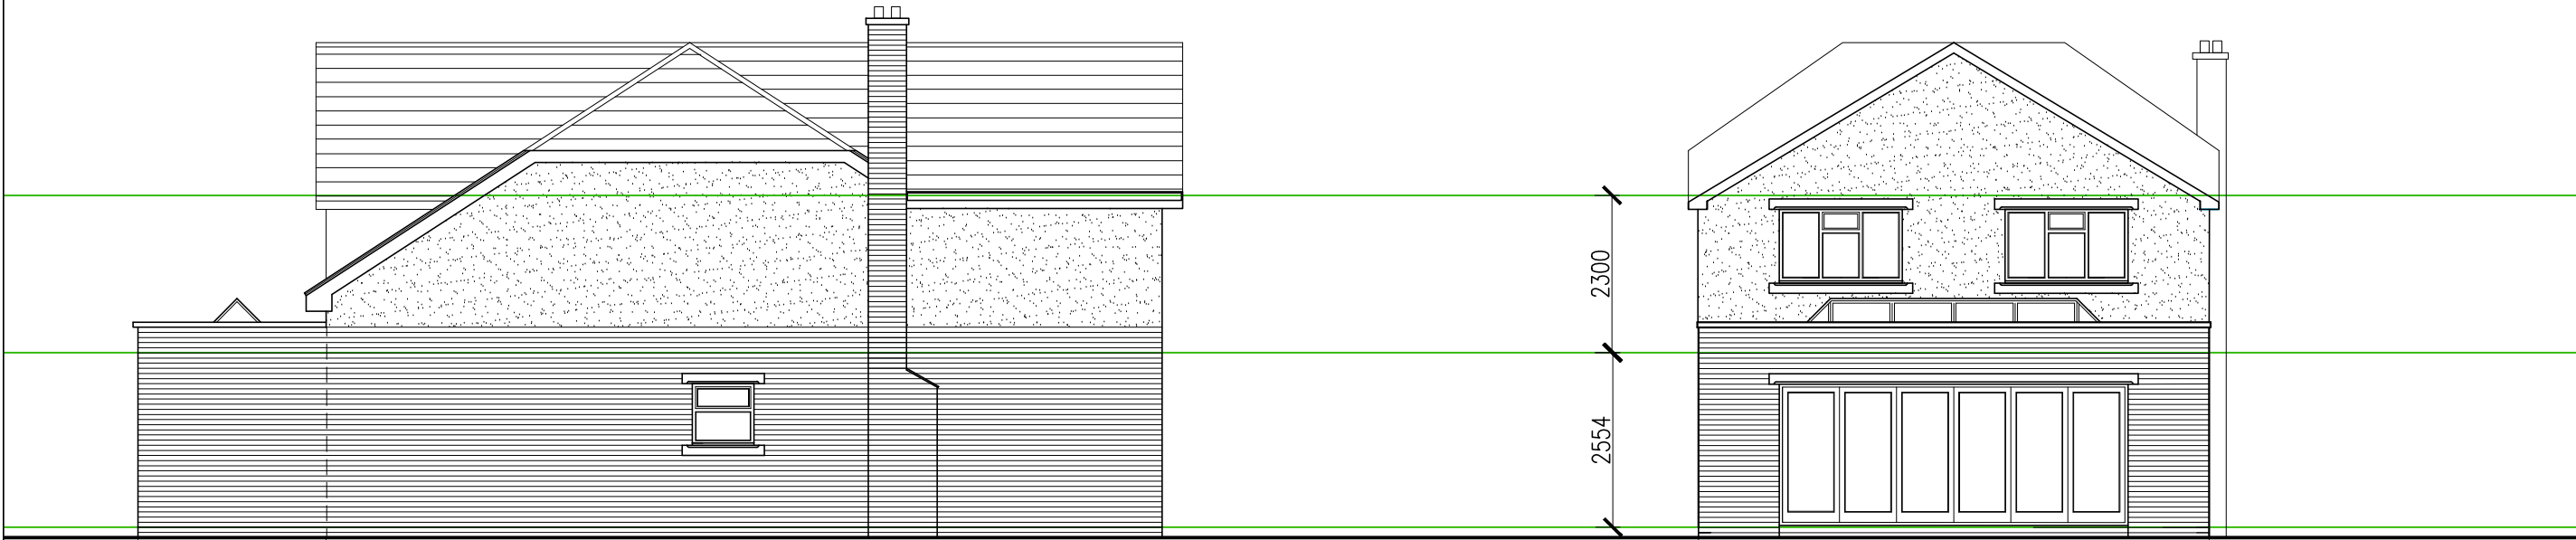


proposed side elevation. Option 2

scale: 1:100 @ A1 and 1:200 @ A3

proposed rear elevation.

scale: 1:100 @ A1 and 1:200 @ A3

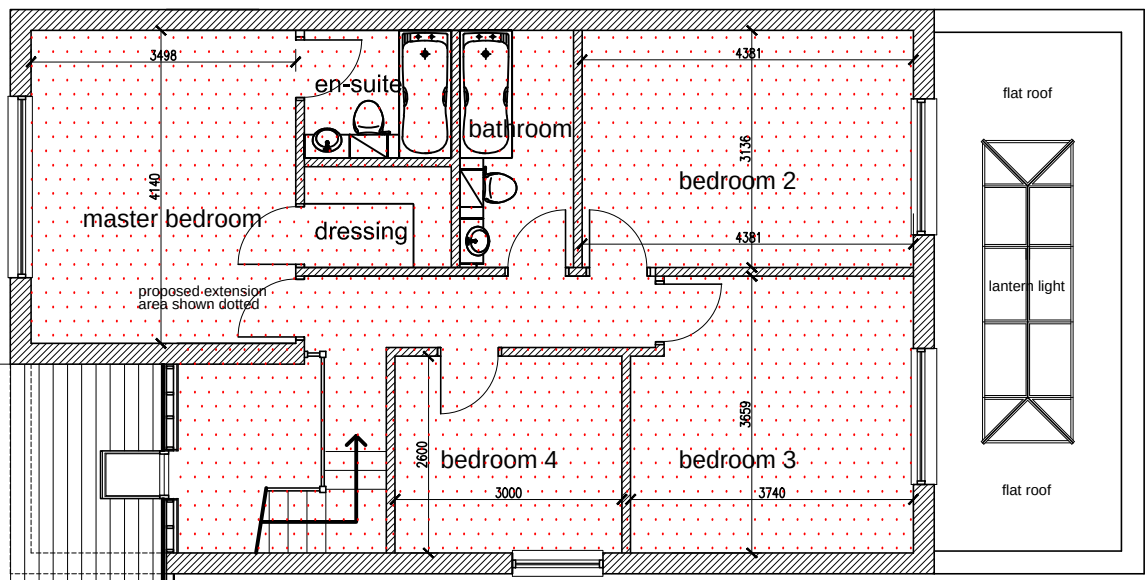

proposed first floor plan

scale: 1:100 @ A1 and 1:200 @ A3




garage east elevation.

scale: 1:100 @ A1 and 1:200 @ A3

garage south elevation.

scale: 1:100 @ A1 and 1:200 @ A3

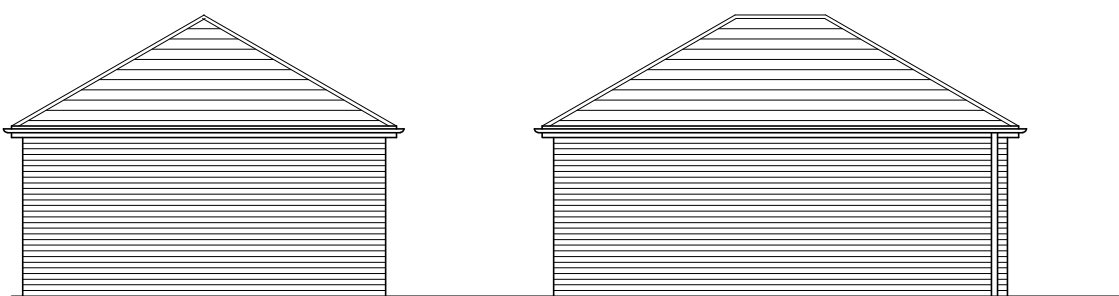


garage south elevation.

scale: 1:100 @ A1 and 1:200 @ A3

garage west elevation.

scale: 1:100 @ A1 and 1:200 @ A3

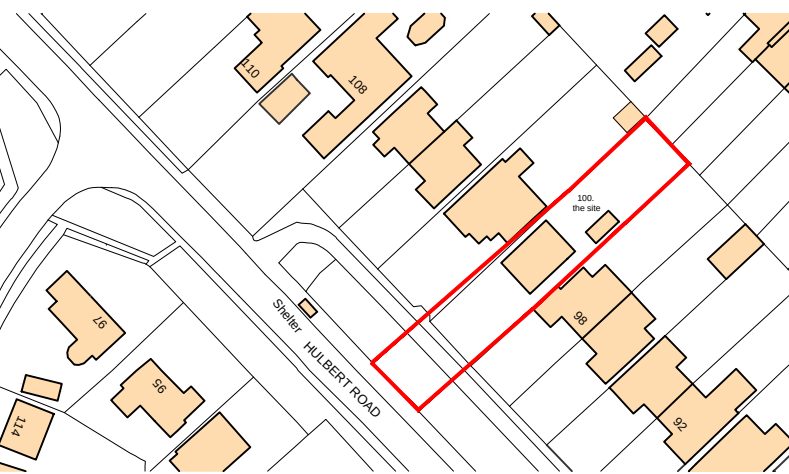


site location plan

scale: 1:1250 @ A1 and 1:2500 @ A3




existing ground floor plan

scale: 1:100 @ A1 and 1:200 @ A3

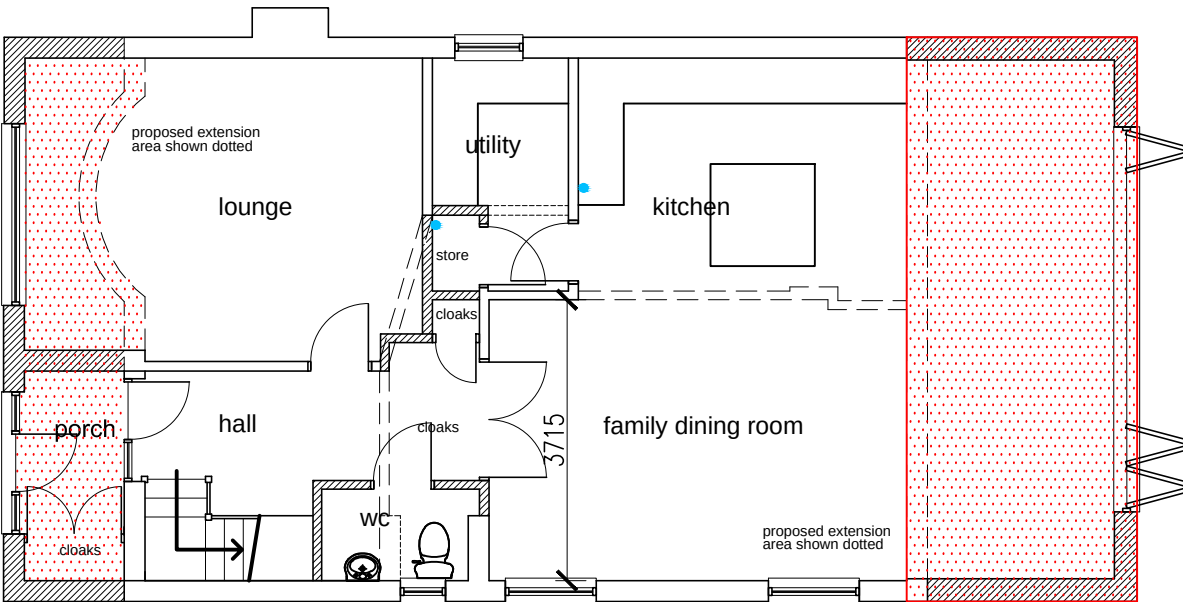


proposed ground floor plan

scale: 1:100 @ A1 and 1:200 @ A3

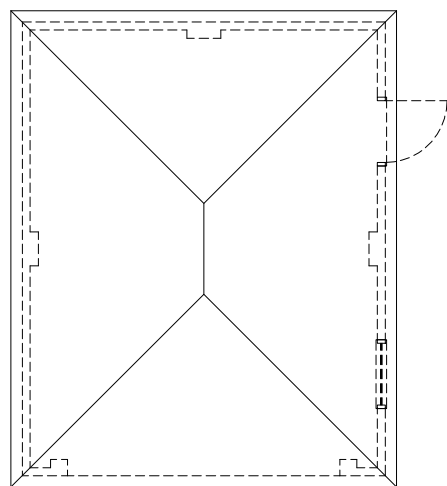


proposed garage roof plan

scale: 1:100 @ A1 and 1:200 @ A3

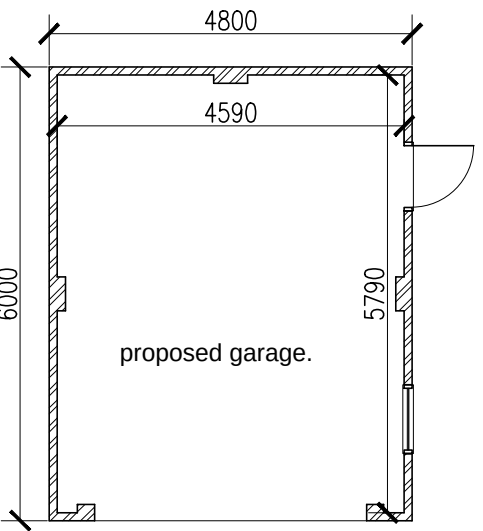


proposed garage plan

scale: 1:100 @ A1 and 1:200 @ A3

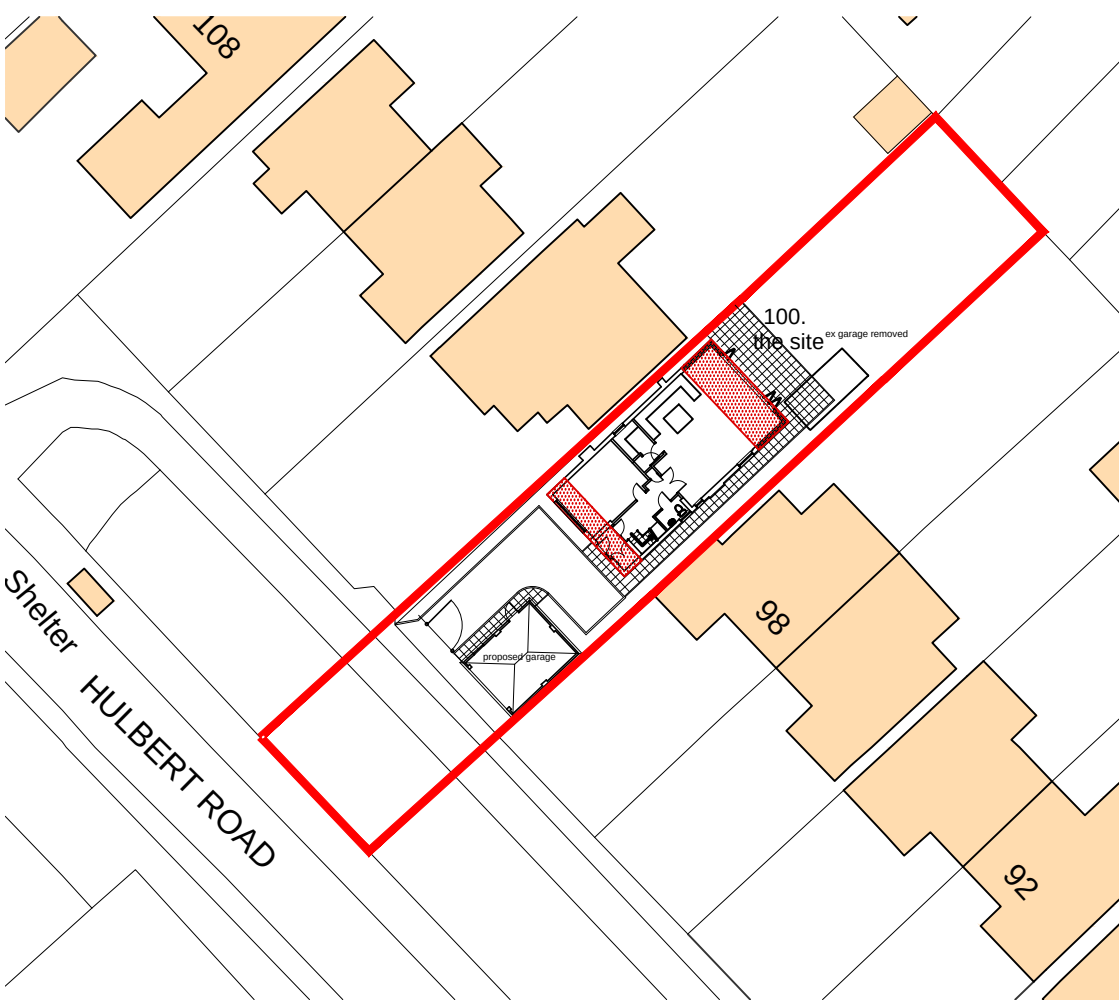


proposed site plan

scale: 1:500 @ A1 and 1:1000 @ A3

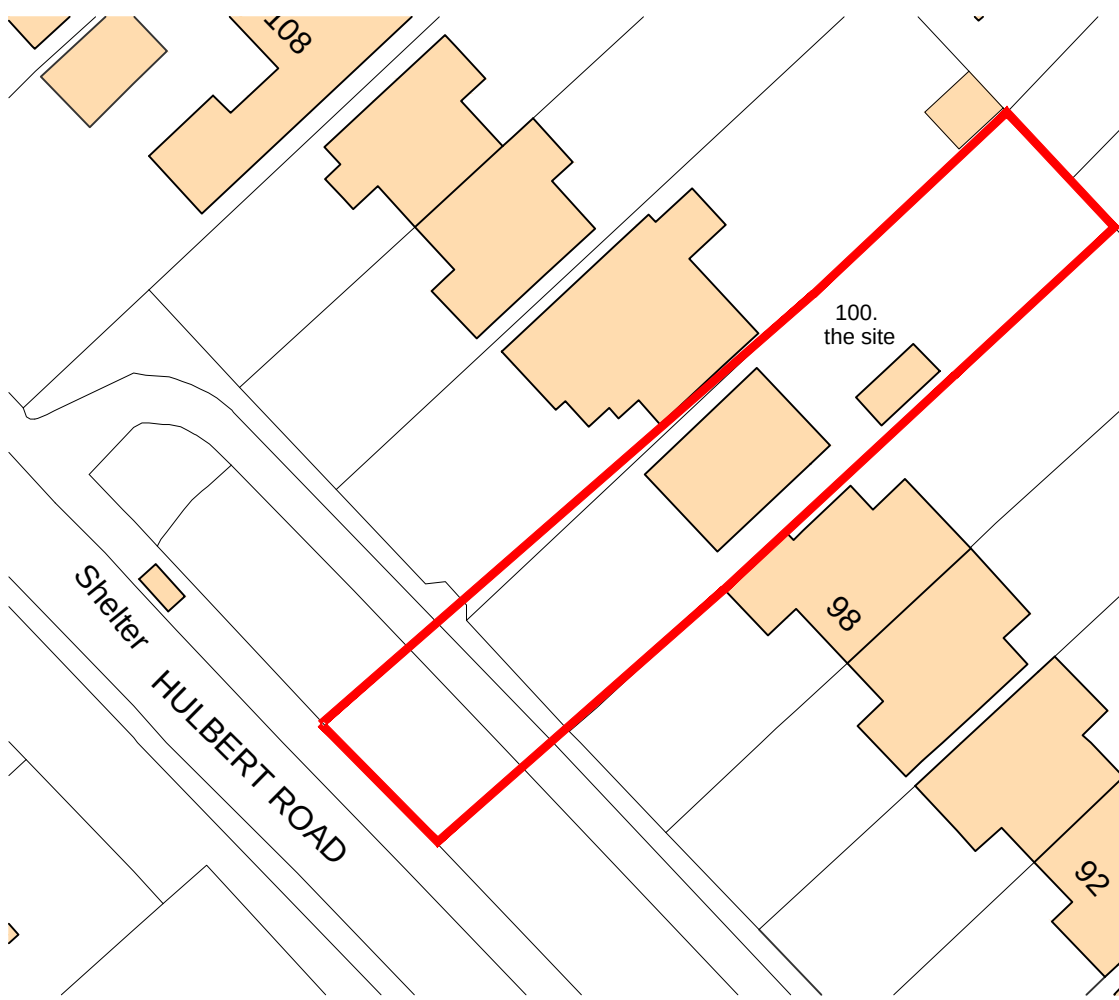

existing site plan

scale: 1:500 @ A1 and 1:1000 @ A3

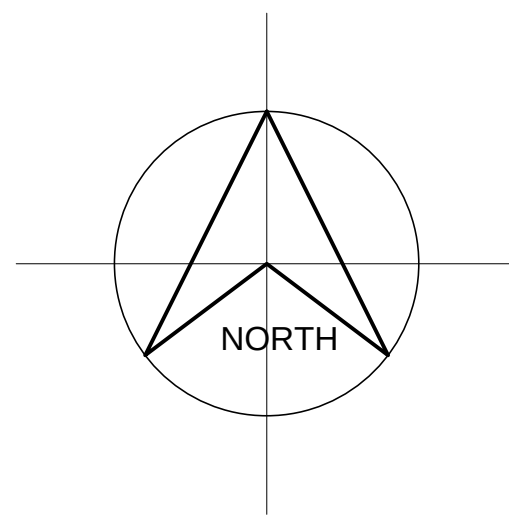

notes

this drawing is the copyright of the Holman Reading partnership llp and must not be reproduced in whole or part or used for the execution of works without their permission.

all dimensions to be checked on site prior to commencement of construction works and the architect notified of any discrepancy.

figured dimensions are to be used in preference to scaled dimensions.

no deviation from this drawing will be permitted without prior consent of the architect.

all drawings are prepared subject to a full measured and structural survey of the buildings and site.

all structural work is subject to the appointment of a structural engineer to confirm and agree the structural proposals.

os promap licence no. 100020449.

scale width 100mm @ a1 - 50mm @ a3

client

revision	notes	date	drawn	check
A	Existing east elevation amended	08-04-15	sgr	
B	proposed site plan amended			
	Ground floor rear extension added, drwg amended	22-04-15	sgr	

hrp
architects

**holman reading
partnership llp**

18 Limerline Spur
hilsea, portsmouth, hampshire, po3 5hj

tel: 023 9269 1843
fax: 023 9263 9722
email: info@hrp-architects.com
website: hrp-architects.com

project	Proposed extension 100 Hulbert Road Bedhampton		
detail	Plans and elevations as existing and proposed		
drawn	sgr	checked	
date	03-15	status	I
a1 scale	stated	a3 scale	stated
			8441 -01
			rev B