


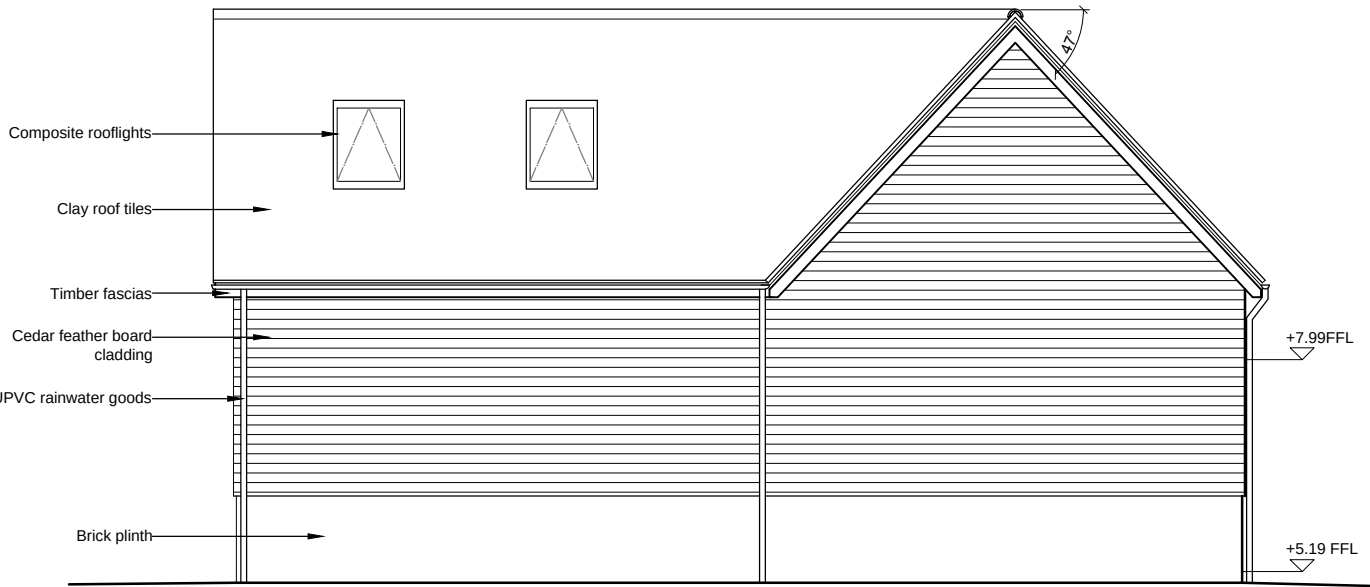


SOUTH-WEST ELEVATION



SOUTH-EAST ELEVATION



NORTH-EAST ELEVATION

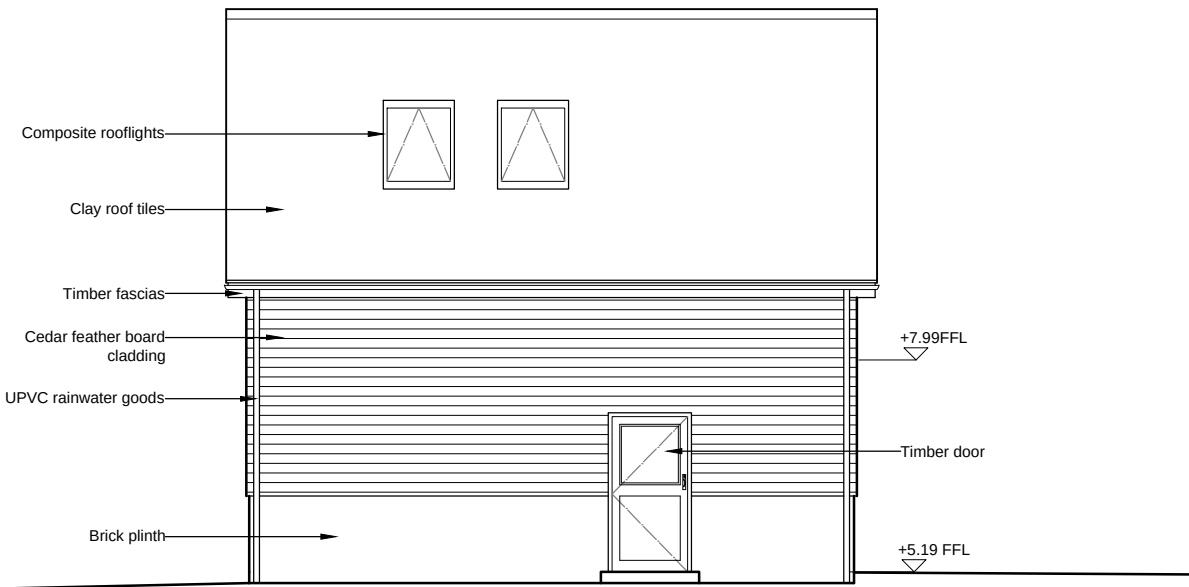

NORTH-WEST ELEVATION

notes:

revisions: A | 23.12.2014 | FW | Updated in line with client's comments.

revisions:



NOTE: The contractor is responsible for checking all site dimensions and levels. These should be checked prior to the ordering of any components and before the commencement of the works. All discrepancies should be brought to the attention of the Contract Administrator

Nick Danby
Garage / Games Room
Littlemead, West Lane
drawing information



PWP Architects Ltd 61 South Street, Havant, Hampshire PO9 1BZ
t: 02392 482494 f: 02392 481152
e: design@pwp-architects.com
w: www.pwp-architects.com

status:
date: June 2014
scale: 1:100 @ A3
drawn: FW
chk'd: JP

Information
1:100 @ A3
JP

job: 5147 dwg: 1300 rev: A