



Condition 10 - Enclosures and Fences


SUPERSEDED

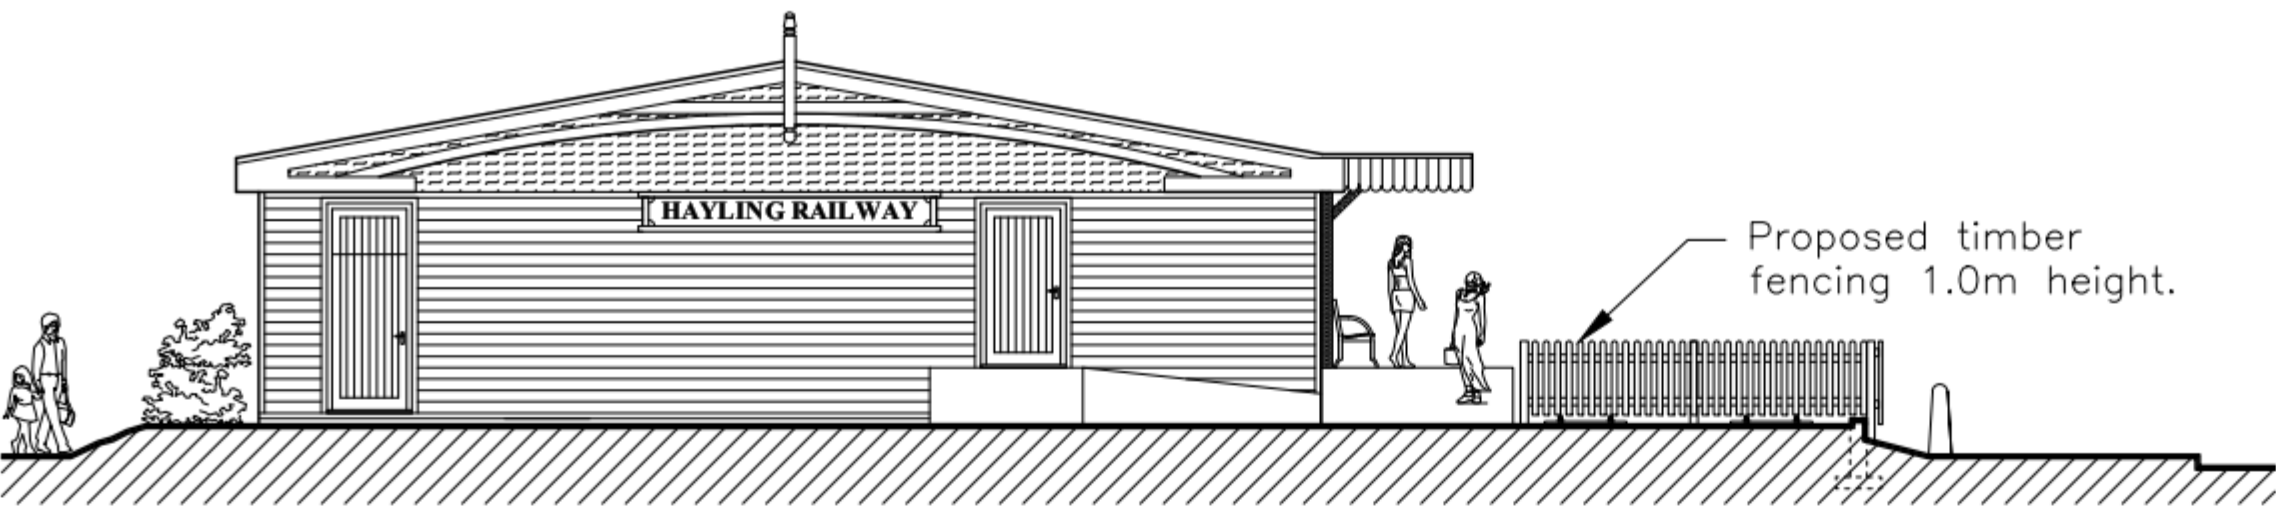


PROPOSED EAST ELEVATION
REF. NO.: BD533 PE01-1

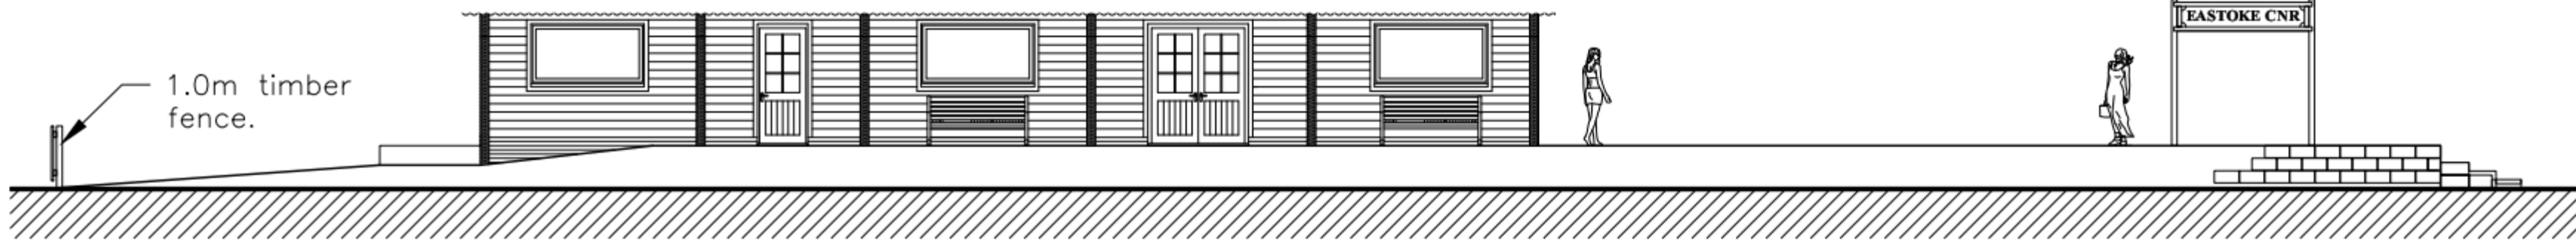



PROPOSED NORTH ELEVATION
REF. NO.: BD533 PE01-2

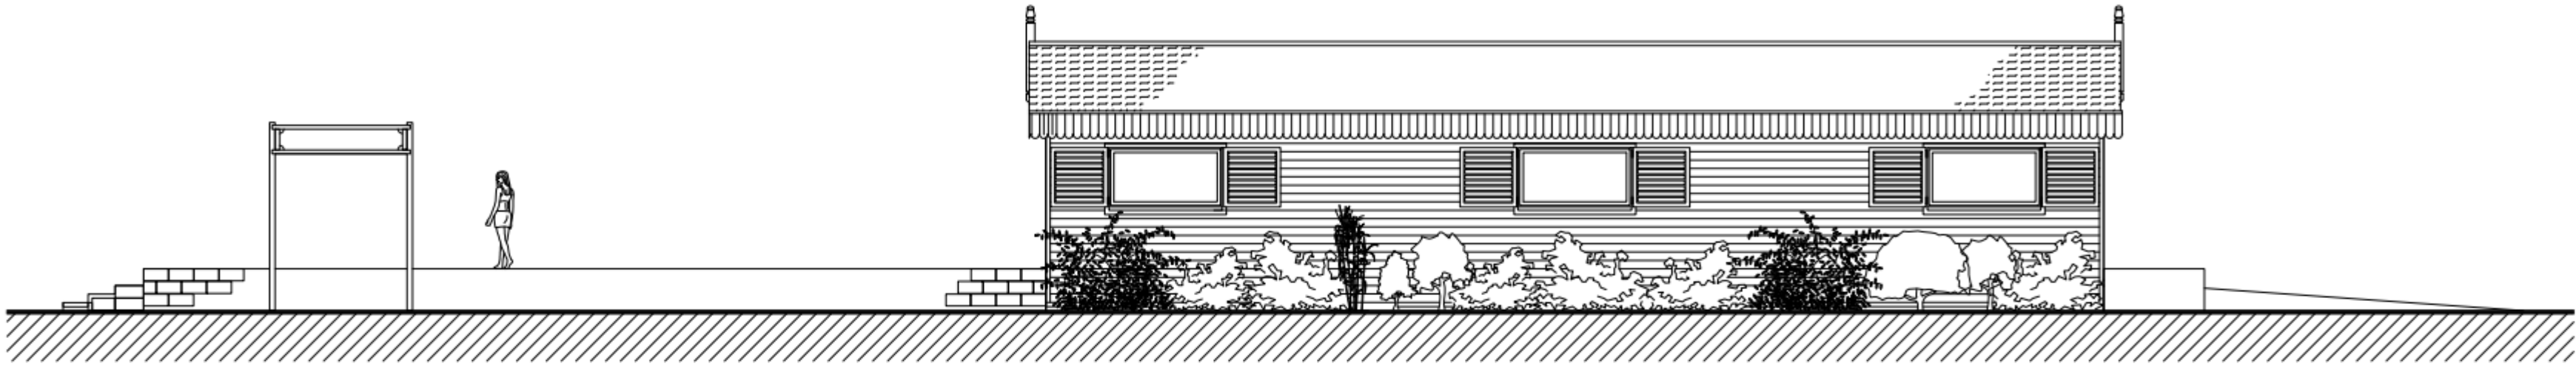

PROPOSED SOUTH ELEVATION
REF. NO.: BD533 PE01-3

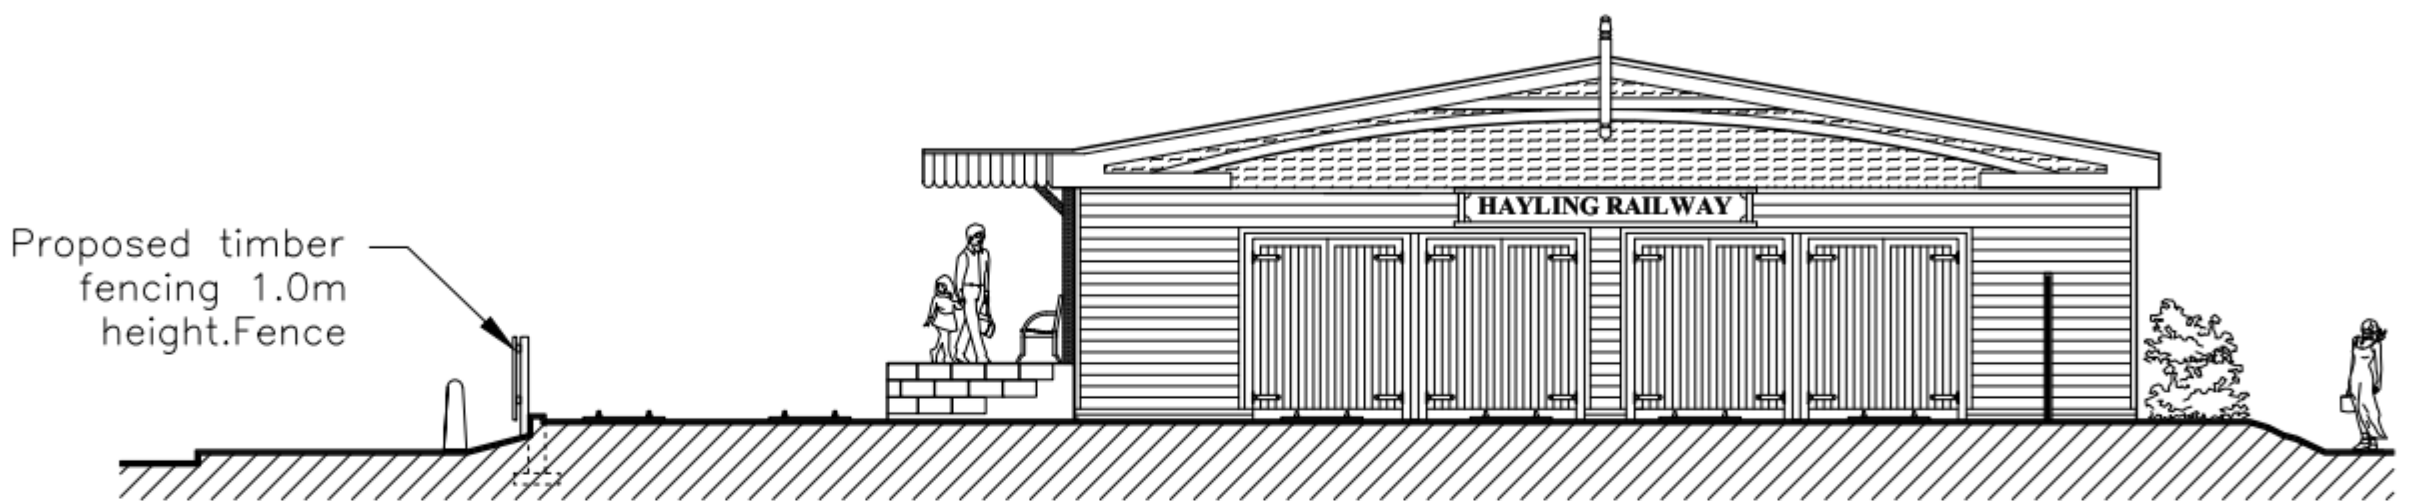

PROPOSED WEST ELEVATION
REF. NO.: BD533 PE01-4

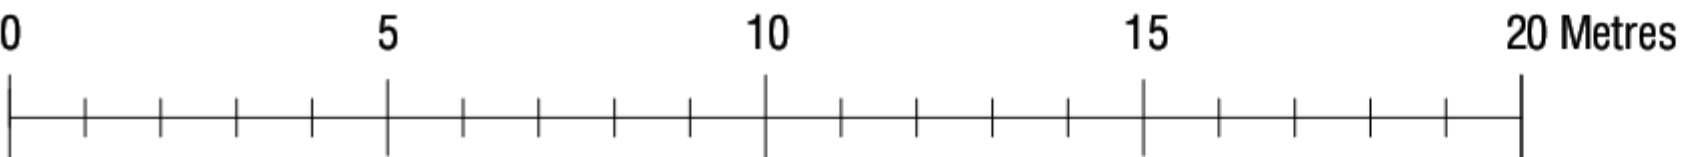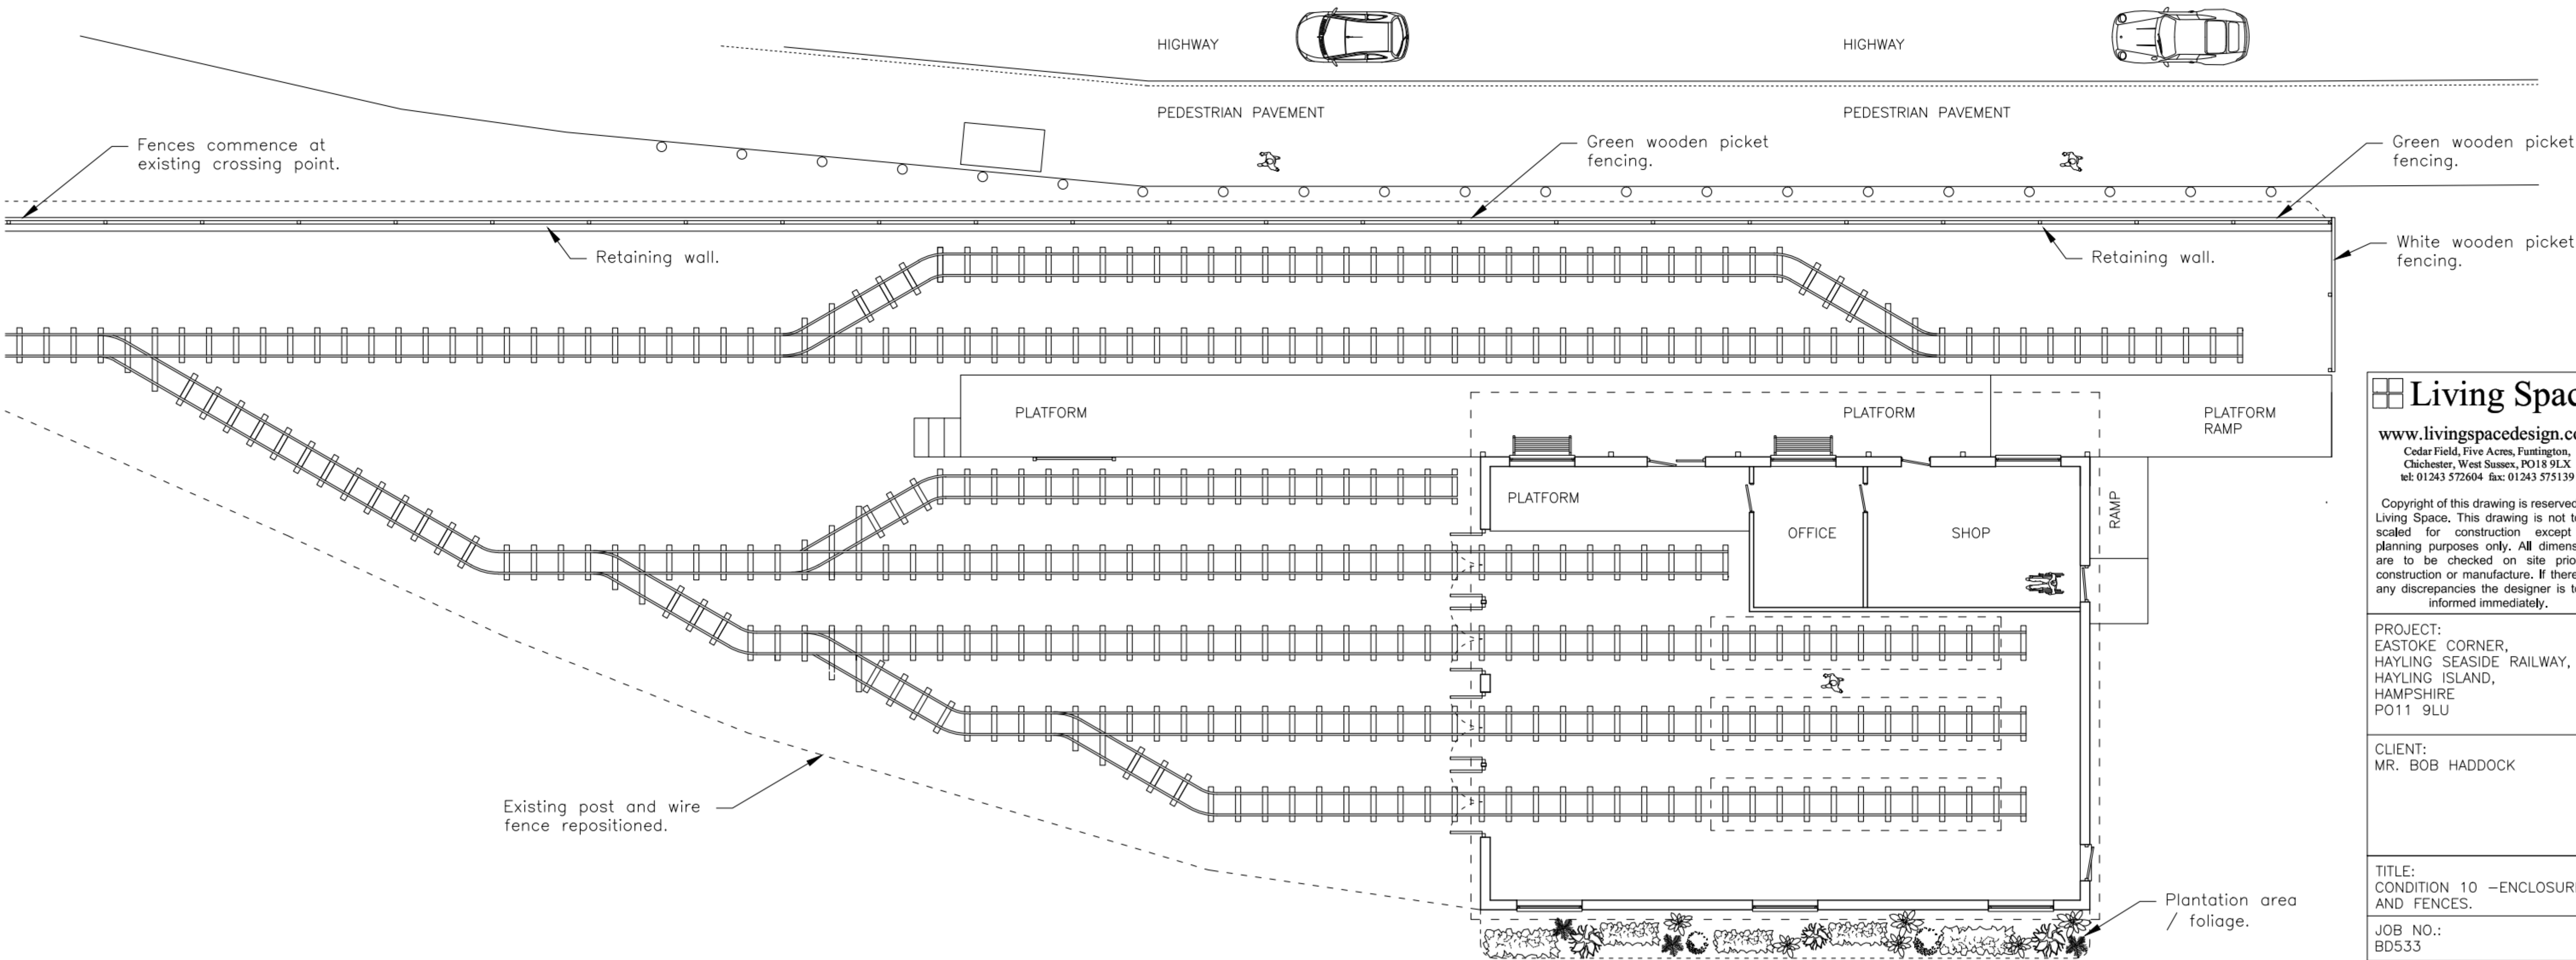

PROPOSED FLOOR PLAN
REF. NO.: BD533 PP01-1

Living Space

www.livingspacedesign.com
Cedar Field, Five Acres, Funtington,
Chichester, West Sussex, PO18 9LX
tel: 01243 572604 fax: 01243 575139

Copyright of this drawing is reserved by
Living Space. This drawing is not to be
scaled for construction except for
planning purposes only. All dimensions
are to be checked on site prior to
construction or manufacture. If there are
any discrepancies the designer is to be
informed immediately.

PROJECT:
EASTOKE CORNER,
HAYLING SEASIDE RAILWAY,
HAYLING ISLAND,
HAMPSHIRE
PO11 9LU

CLIENT:
MR. BOB HADDOCK

TITLE:
CONDITION 10 -ENCLOSURES
AND FENCES.

JOB NO.:
BD533

DWG. NO.:
PP01-1/ PE01-1,2,3,4

SCALE:
1:200 @ A3 / 1:100 @ A1

DATE:
10 11 2014

REV.:
L

DRAWN BY:
J.L.