




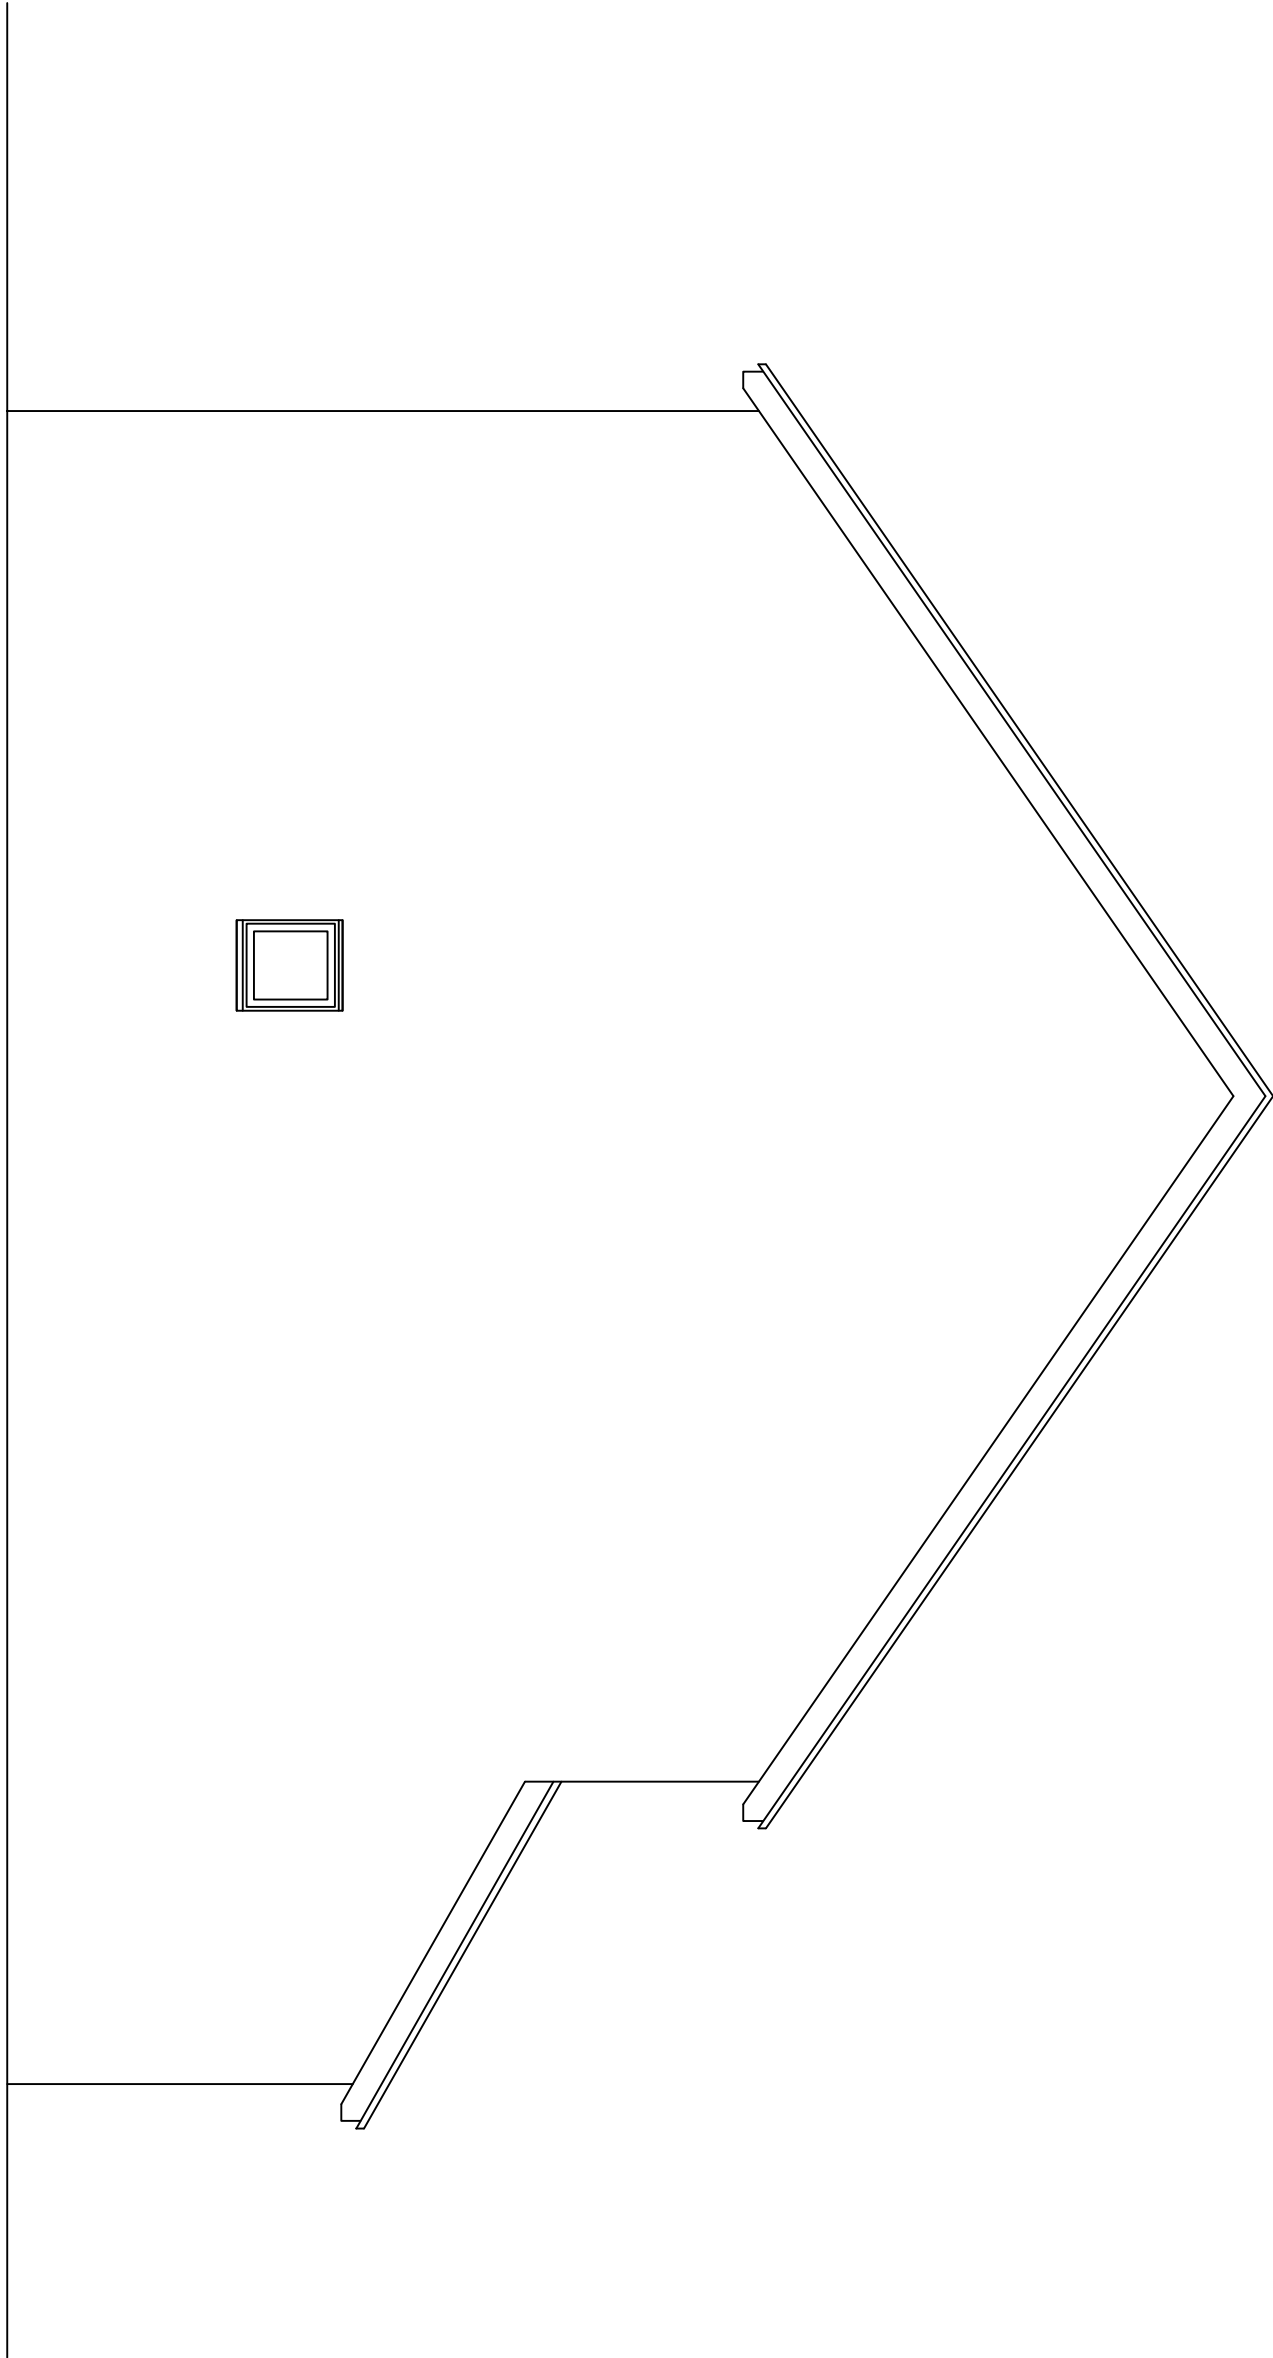

North

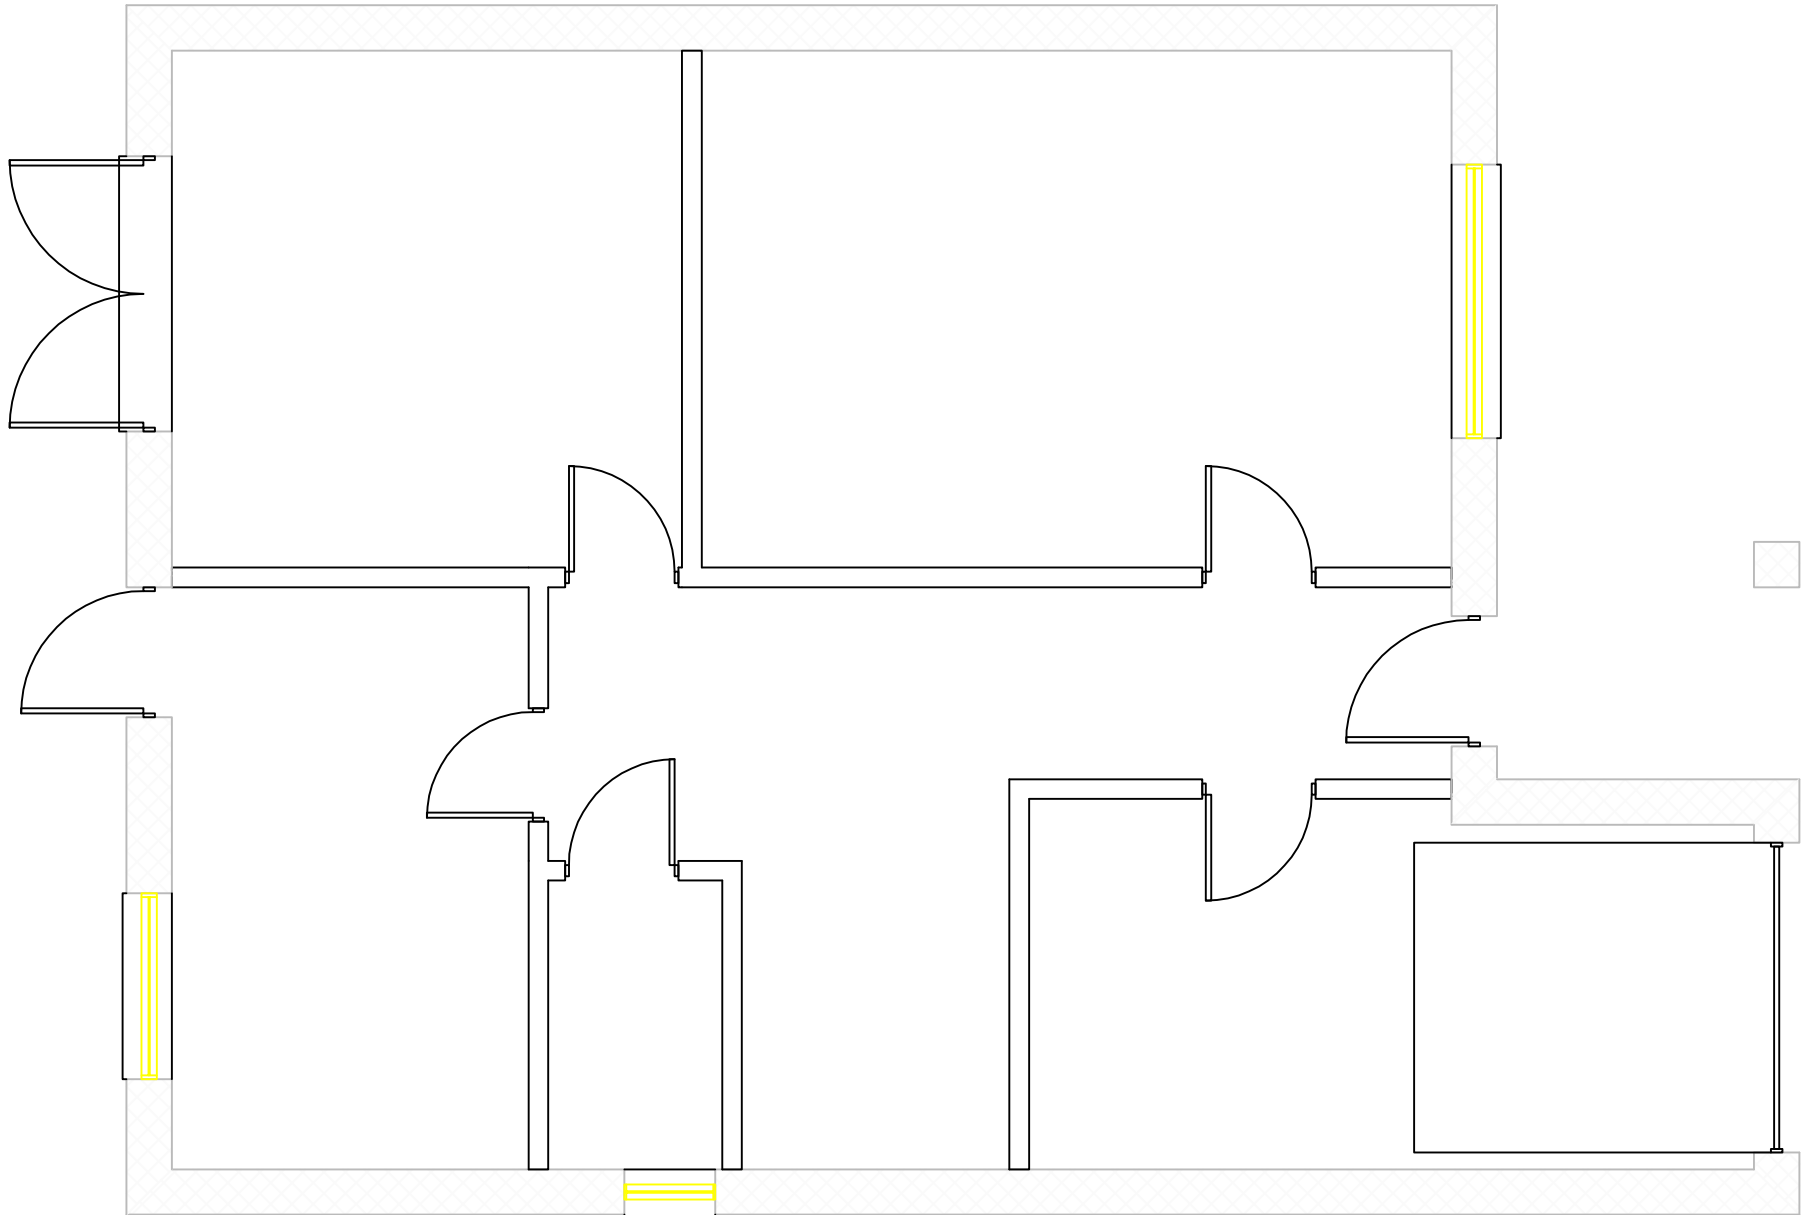

Ground Floor

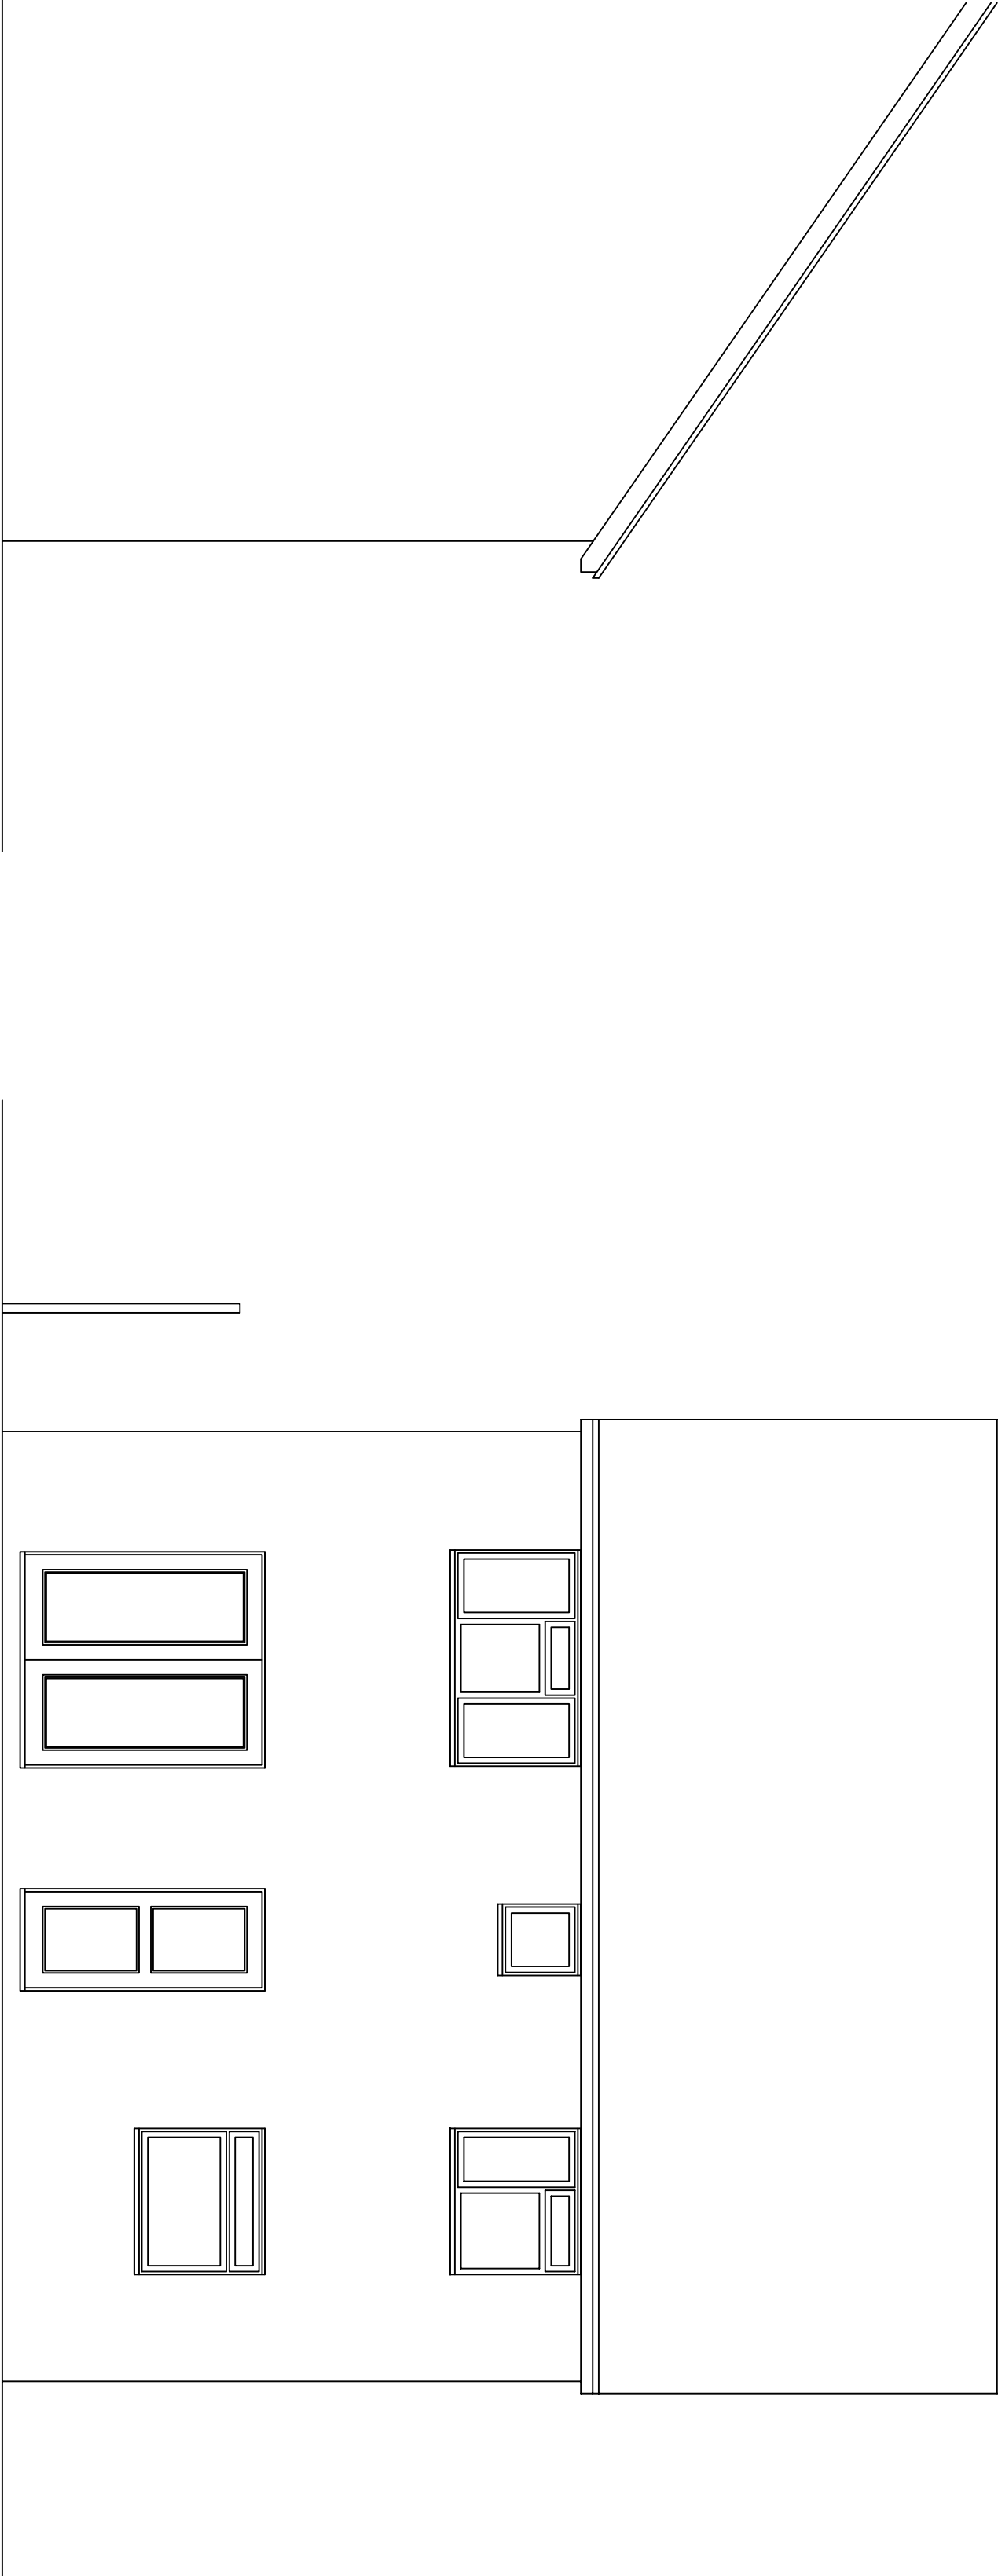

Rear

South

CLIENT	PROJECT	TITLE
MARTIN BRUCE	4 KATRINA GARDENS HAYLING ISLAND	EXISTING FLOOR PLAN AND ELEVATIONS

STATUS	DRAWN BY	REVIEWED BY
PLANNING	SJ	SJ
DATE	SCALE	DRAWING NUMBER
20.10.14	1:50@A1	3