



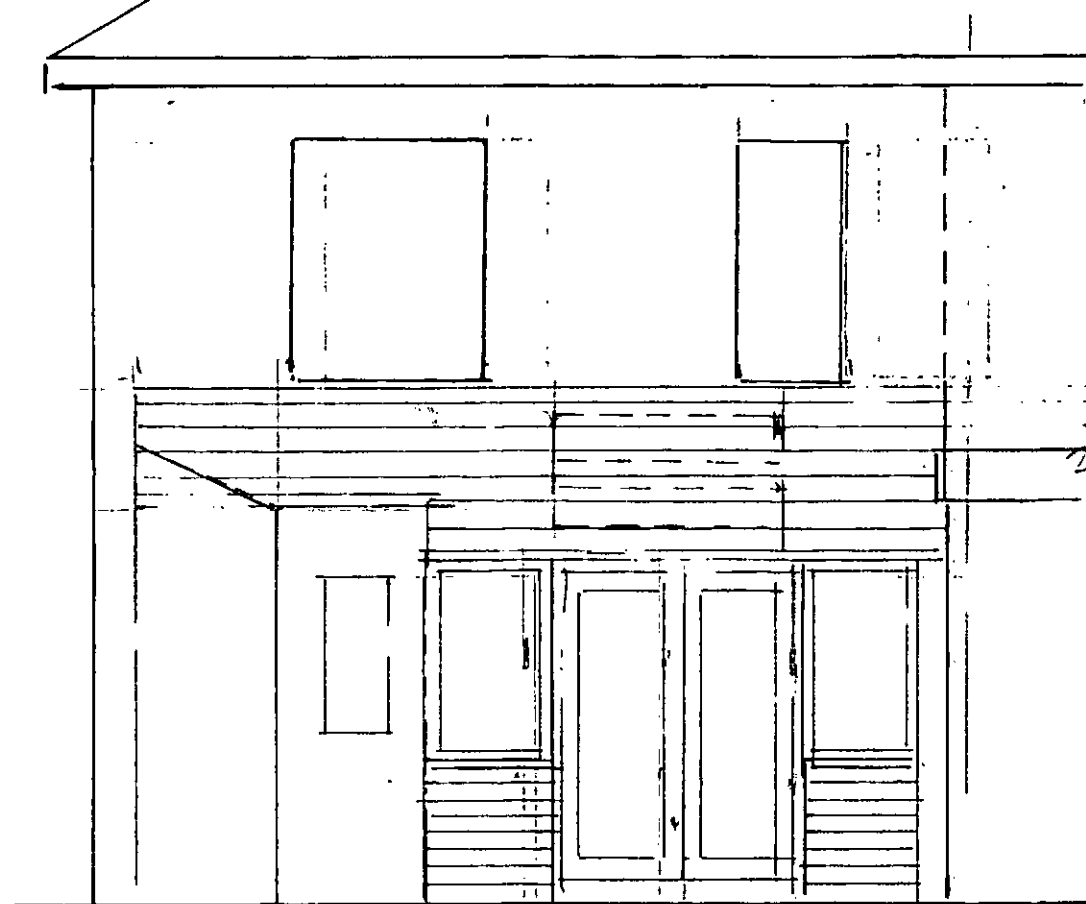


PART REAR ELEVATION

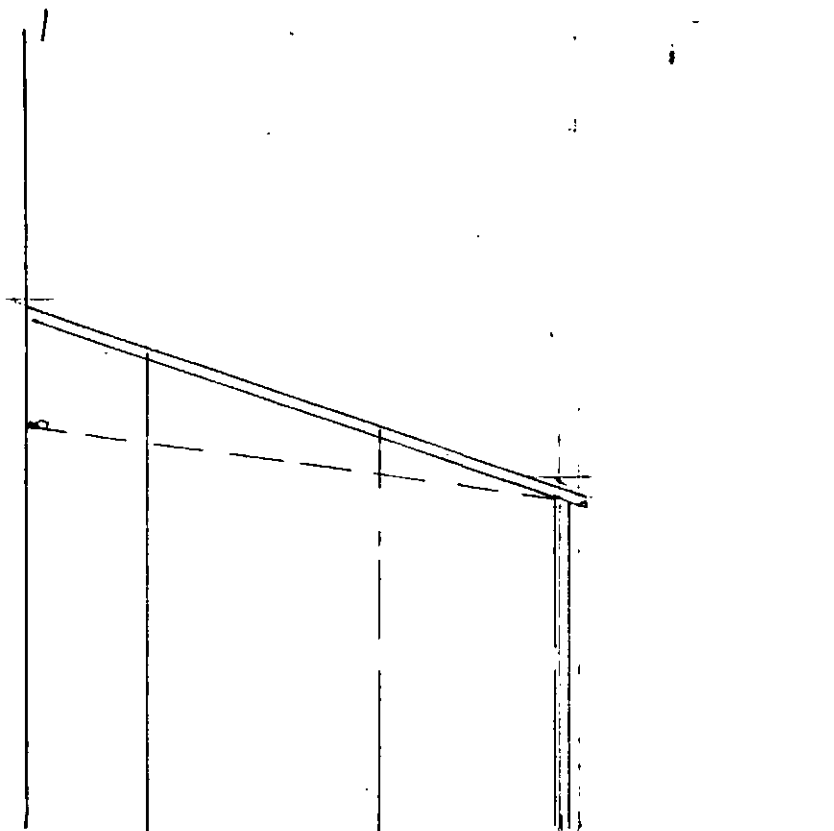

PART SIDE ELEVATION

RECEIVED
19 SEP 2014
HAVANT BOROUGH COUNCIL

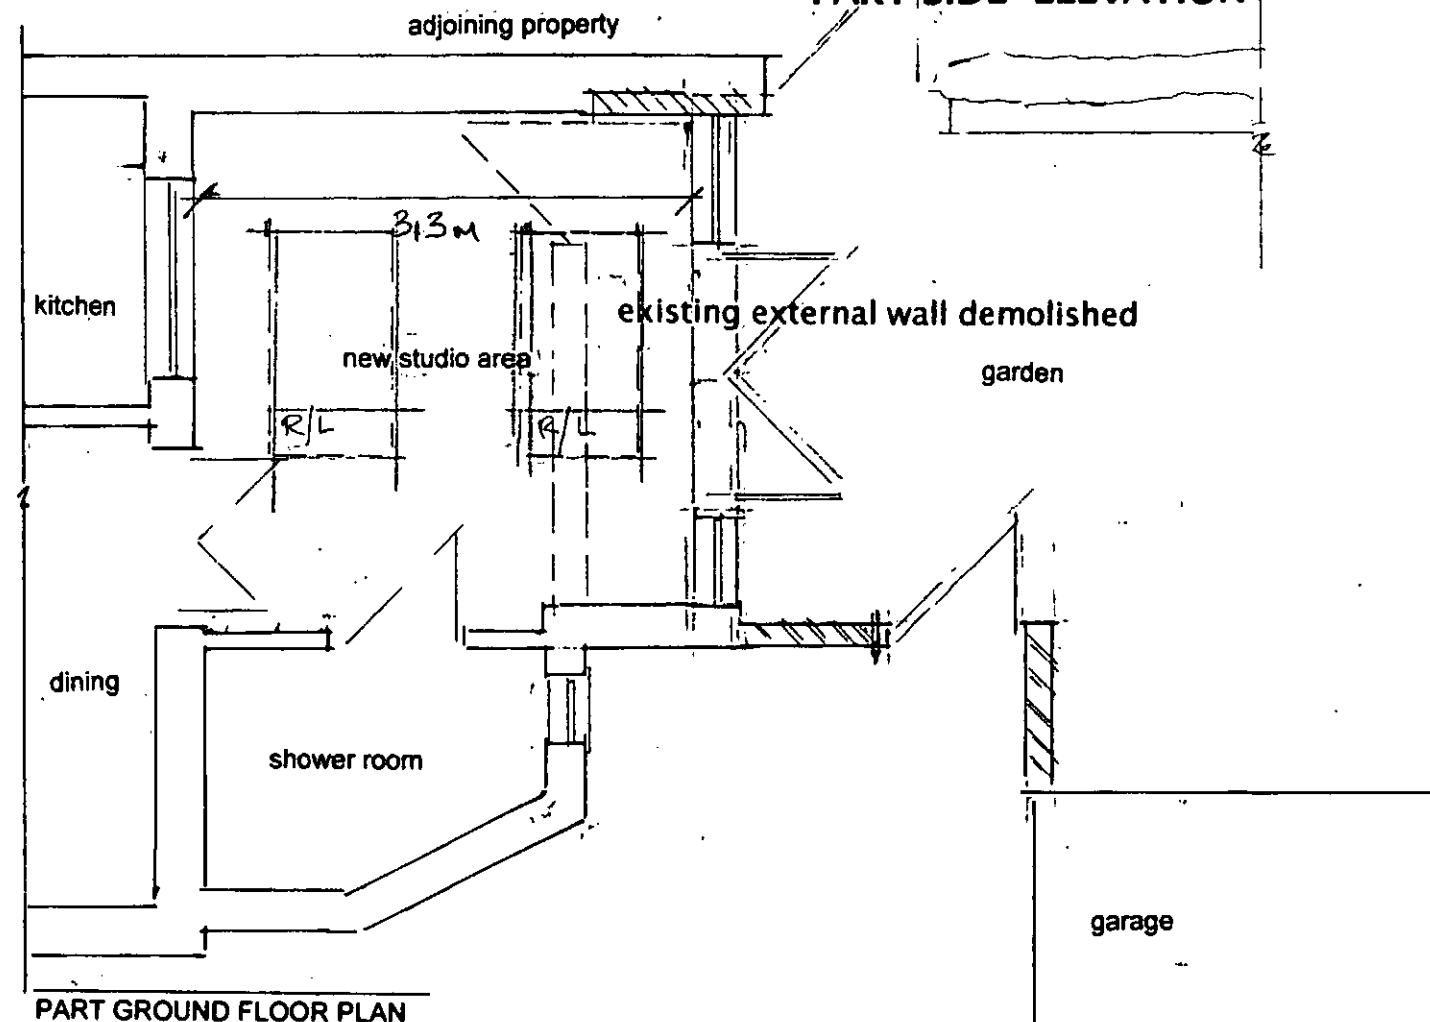

PART GROUND FLOOR PLAN

RIBA 
Chartered Practice

John Groom Chartered Architect
32A High Street, Emsworth, Hampshire PO10 7AW
T 01243 372560 M 07780 997563
johngroom@freeuk.com
www.johngroomarchitect.co.uk
JOB: Proposed new rear extension
LOCATION: 7 Bath Road, Emsworth, PO10 7EP
DRG TITLE: Proposed floor plan & elevation
SCALE: 1:50 DRAWN: JG
DRG NO: 14/280/1 DATE: 31 August 2014