



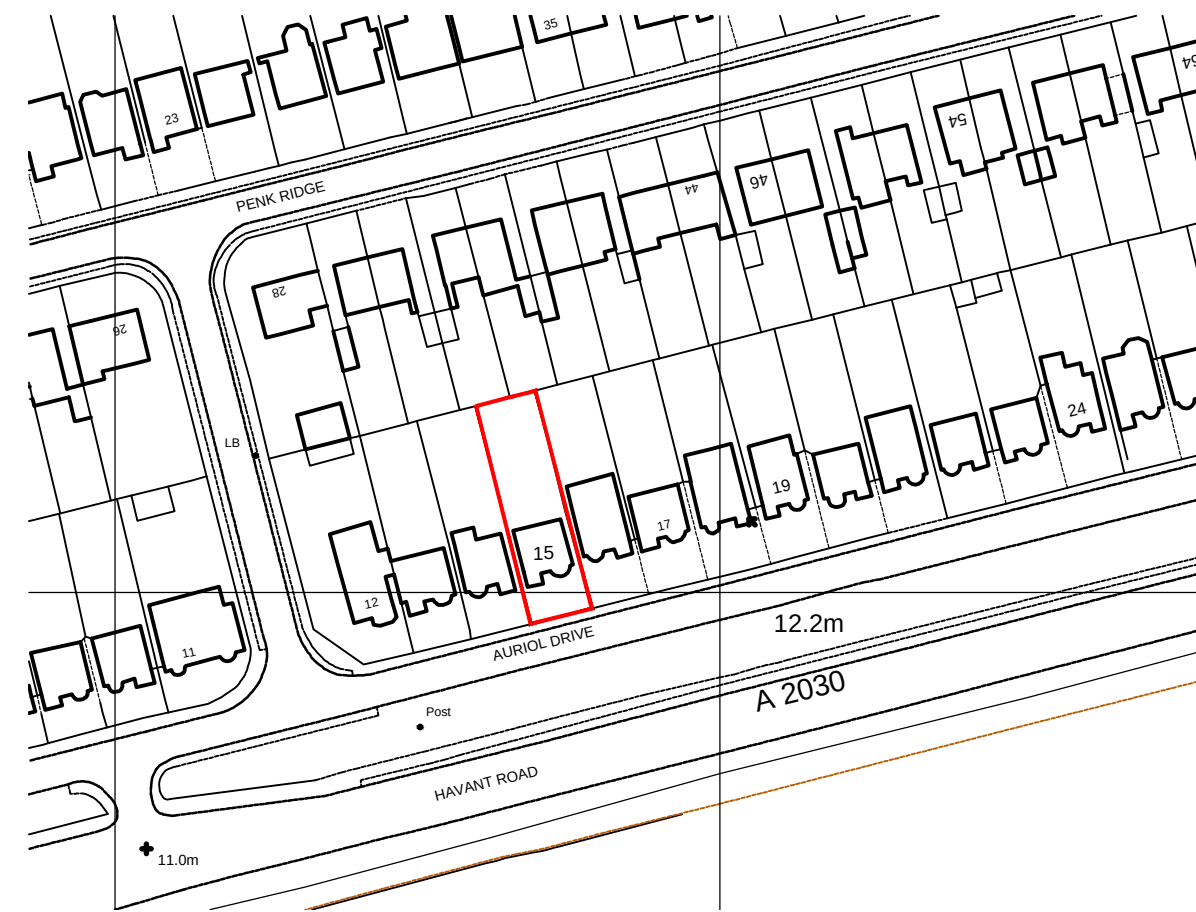


LOCATION PLAN

Scale - 1:1250

Purchase ref no. 001151247

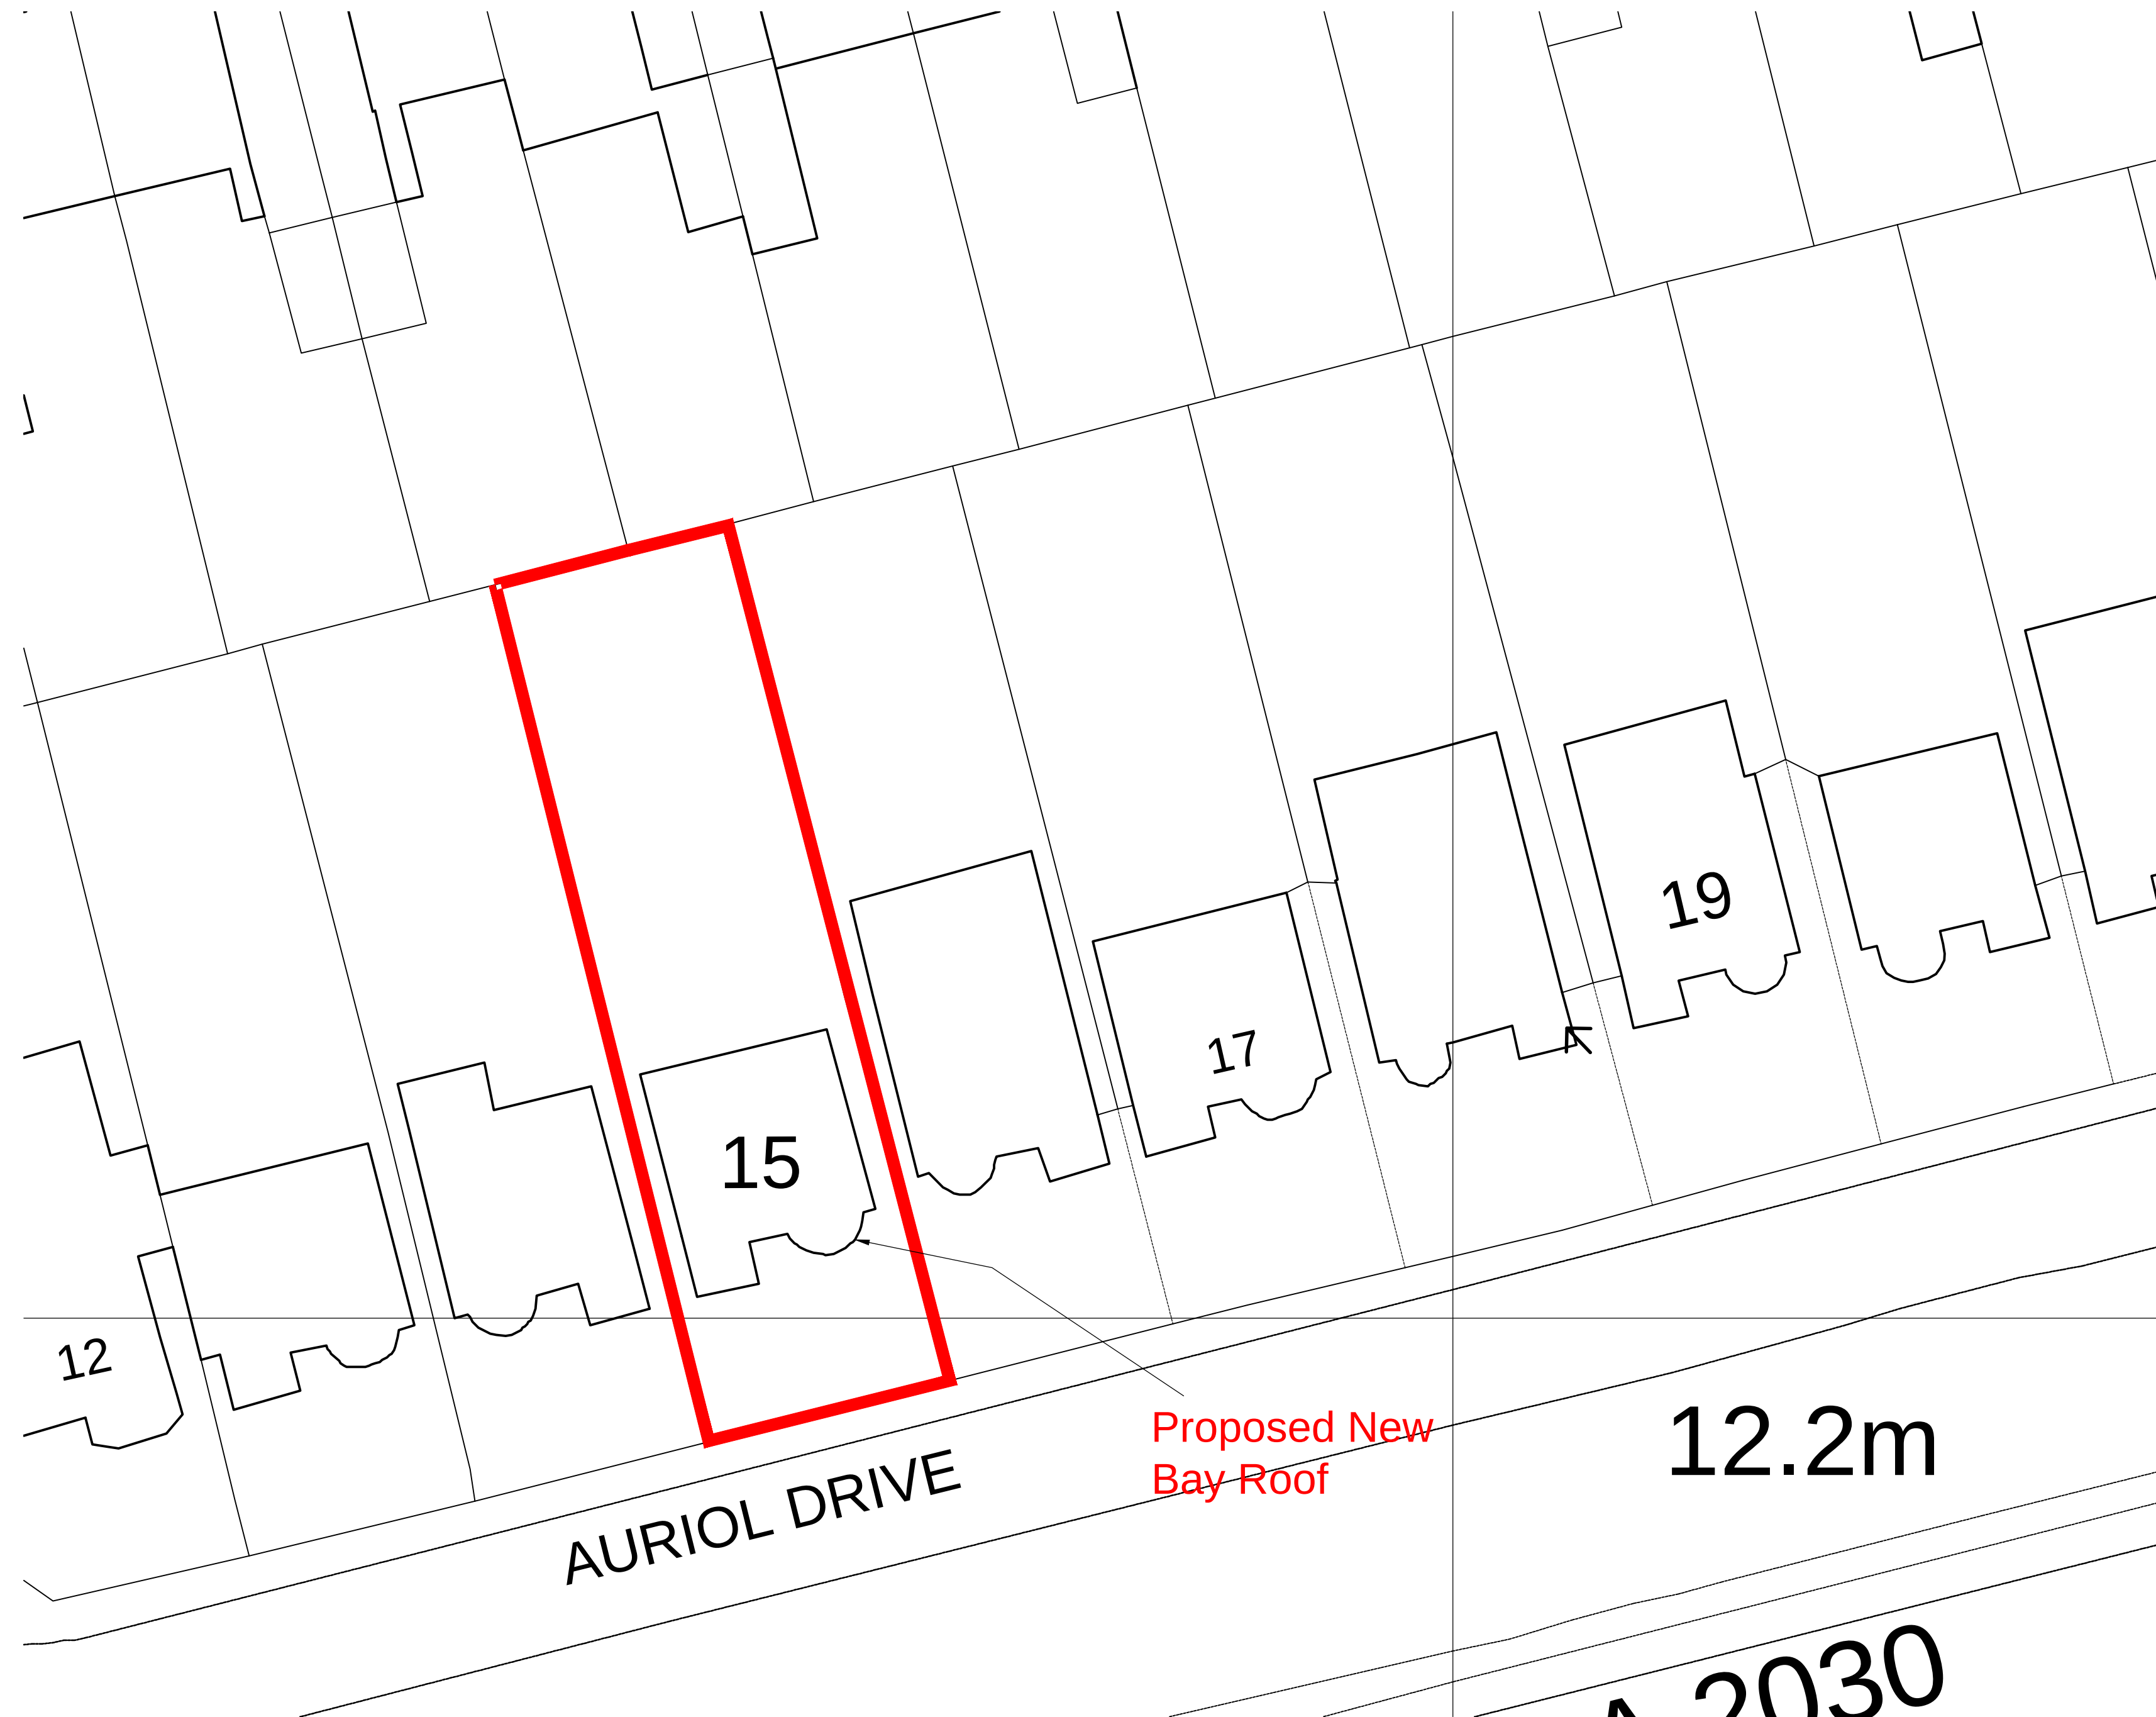

SITE PLAN
Scale - 1:200

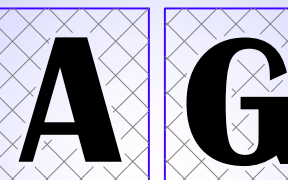			
Anderson Gould Design Ltd. 22 Sandhurst, Bournemouth, Hampshire, PO7 7HS, Tel: 01752750426 Email: rog.gould@andgtd.co.uk Web: www.andgtd.co.uk			
Architectural Design & Drafting Service			
Client: Mr & Mrs S Cussen			
Project title: Proposed New Bay Roof			
15 Auriol Drive Bedhampton Portsmouth Hampshire PO9 3LR			
Drawing Title: Proposed Site & Location Plans		Date Aug14	
Drawing Status Planning		Drawn RG	Checked
JOB No. AG-14-09-003		SCALE 1:200 & 1:1250	REV
Copyright This drawing is the copyright of Anderson Gould Design LTD. and may not be copied, altered or reproduced in any way or passed to a third party without written authority. Do not scale unless for planning app. purposes ©			