



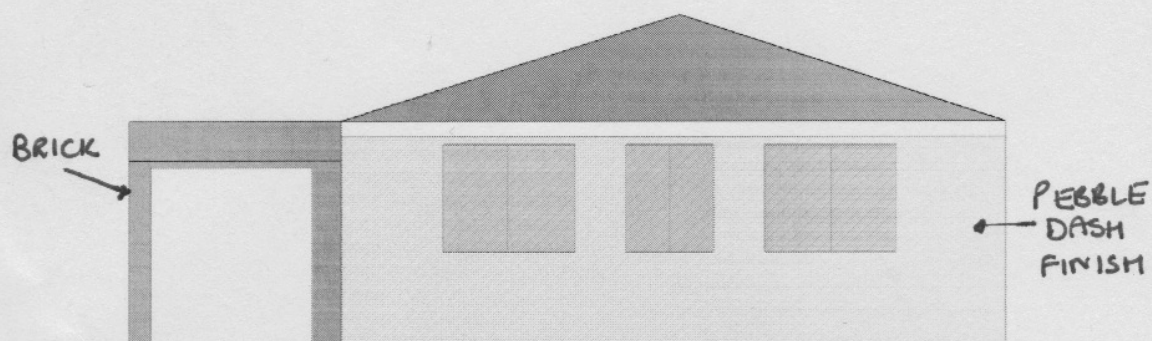

North Elevation - Existing

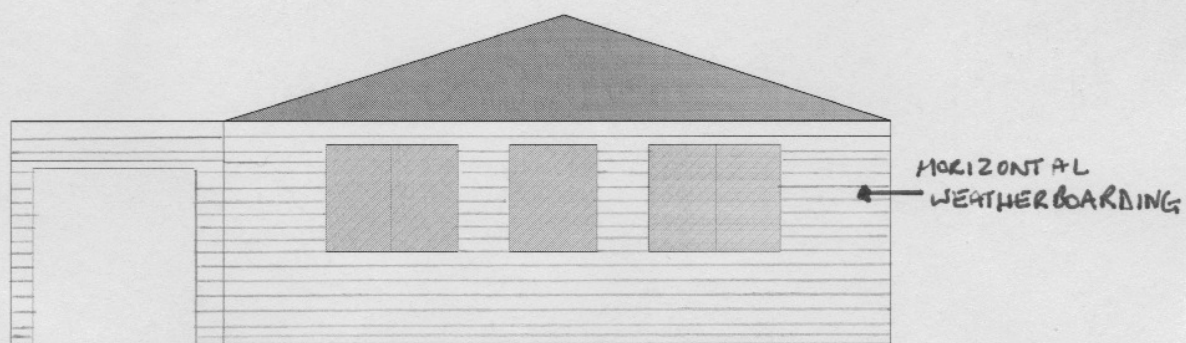


North Elevation - Proposed


102 Southwood Road, Hayling Island, Hampshire, PO11 9QF, 07718893935

Project: Horizontal weather boarding to external elevations of bungalow and existing garages

Scale 1: 100 @A4

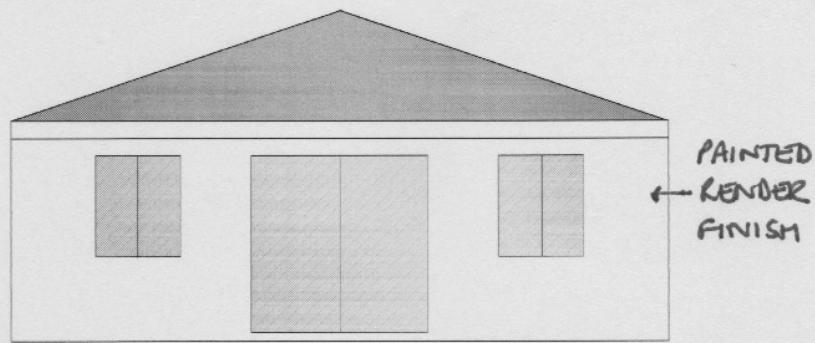

South Elevation - Existing


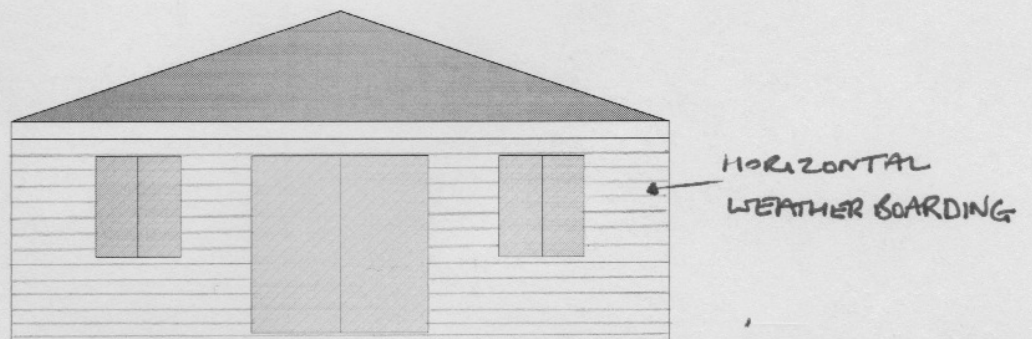


South Elevation - Proposed

102 Southwood Road, Hayling Island, Hampshire, PO11 9QF, 07718893935

Project: Horizontal weather boarding to external elevations of bungalow and existing garages


Scale 1: 100 @A4

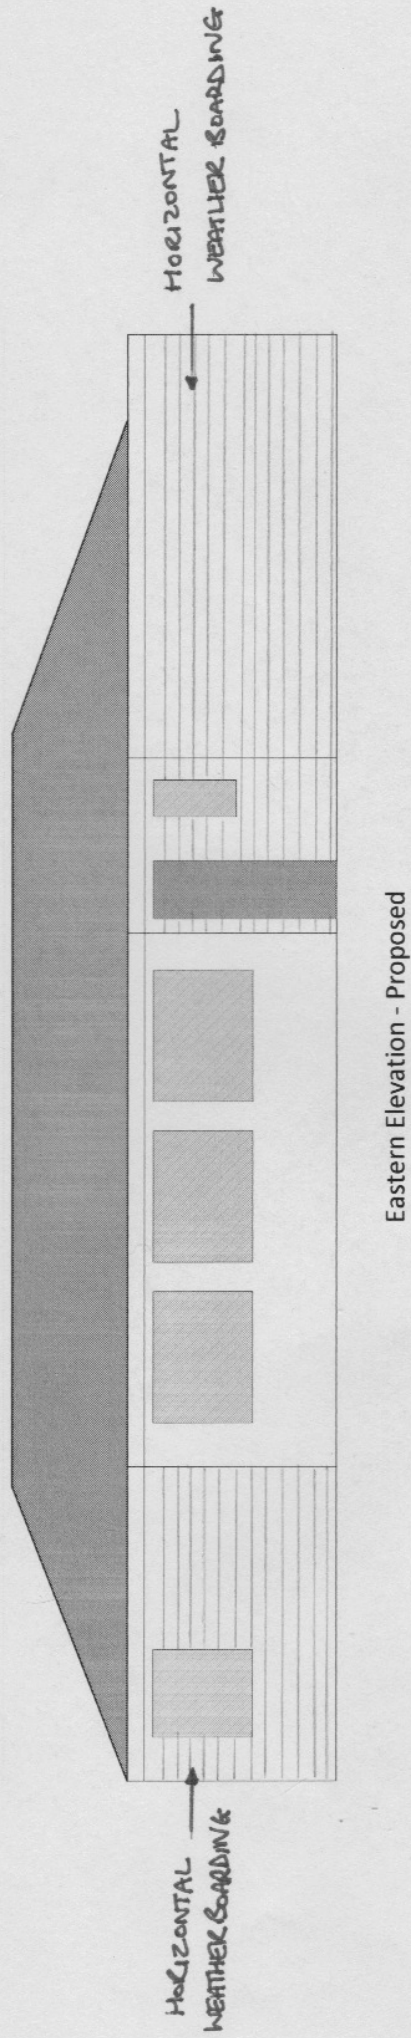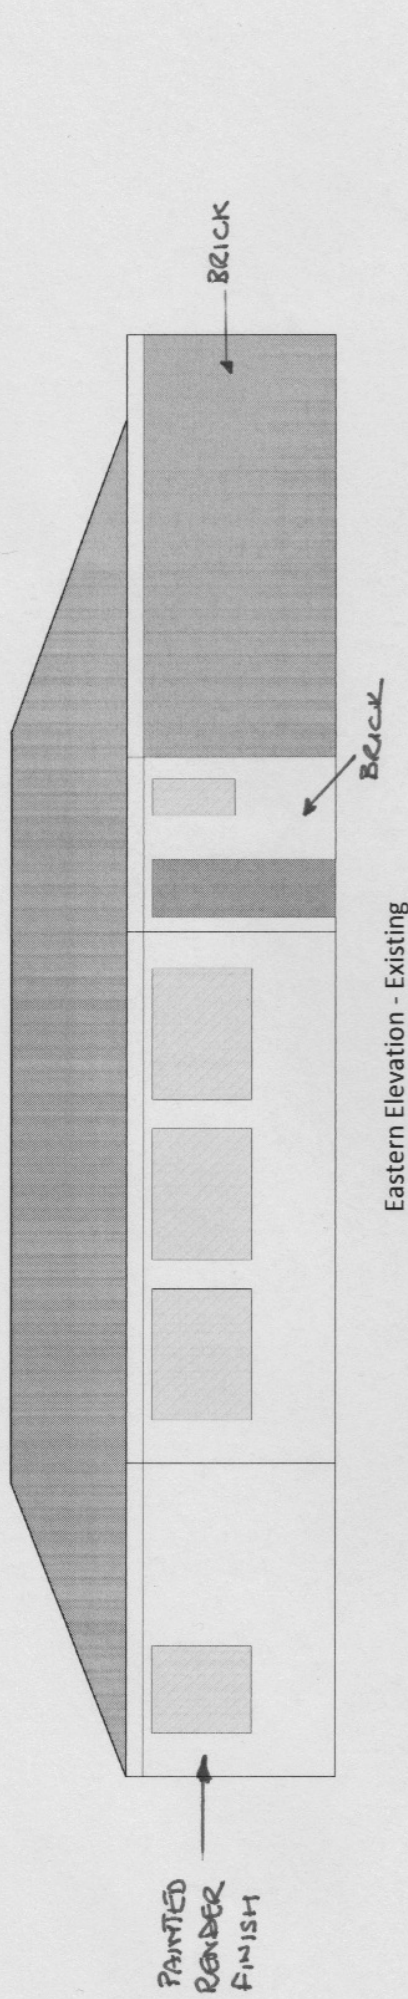


102 Southwood Road, Hayling Island, Hampshire, PO11 9QF, 07718893935

Project: Horizontal weather boarding to external elevations of bungalow and existing garages

Scale 1: 100 @A4

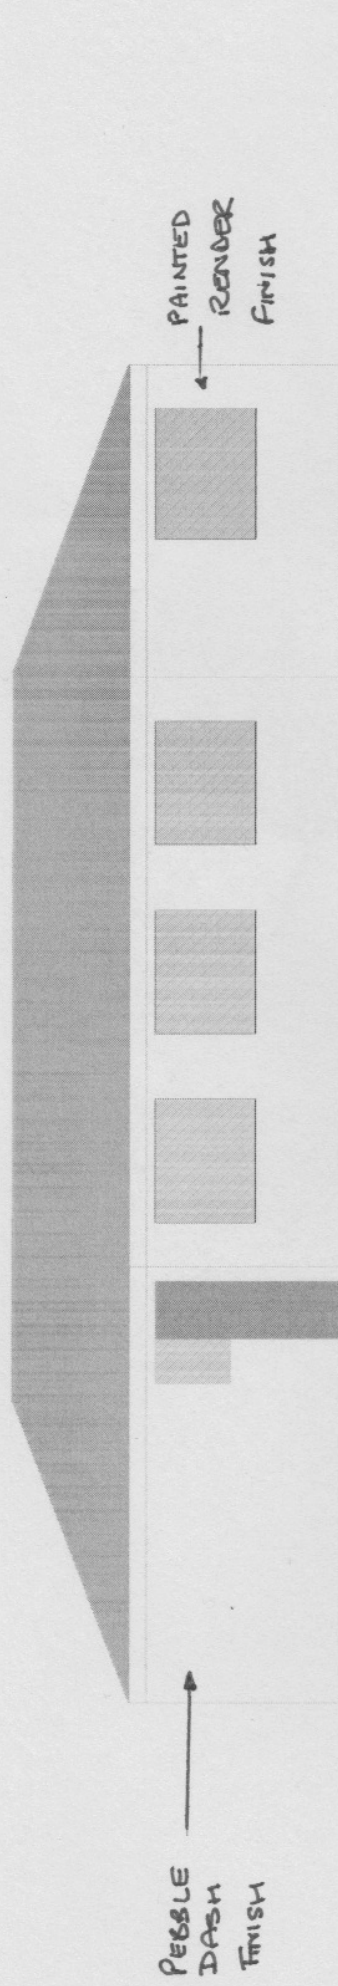

Western Elevation - Existing

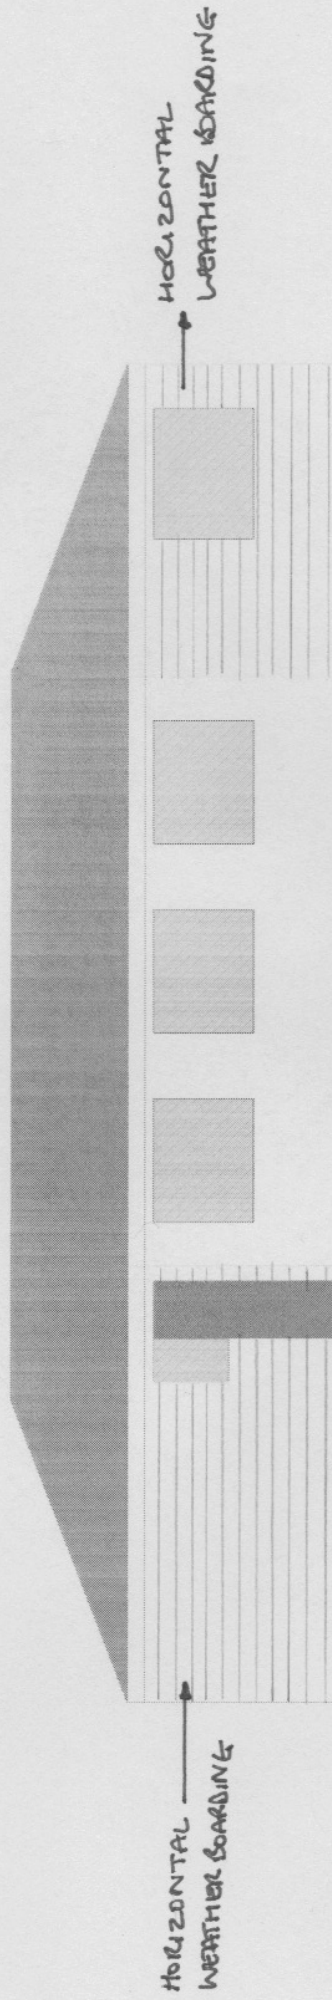


Western Elevation - Proposed


102 Southwood Road, Hayling Island, Hampshire, PO11 9QF, 07718893935

Project: Horizontal weather boarding to external elevations of bungalow and existing garages


Scale 1: 100 @A4

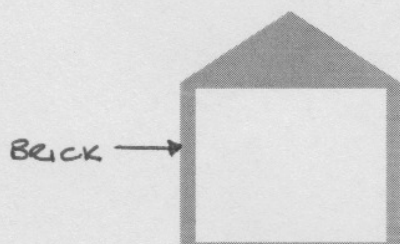


North Elevation of Garage - Existing

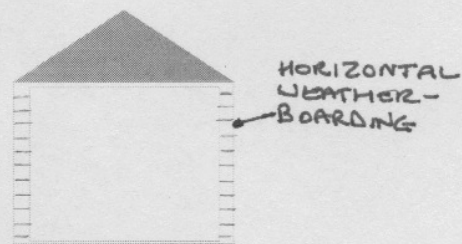


North Elevation of Garage - Proposed

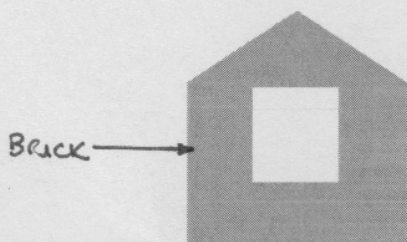


South Elevation of Garage - Existing

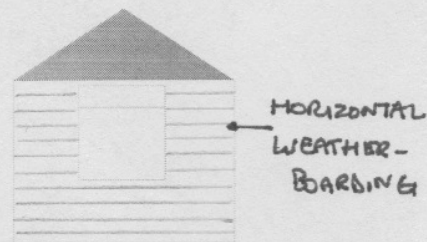

South Elevation of Garage - Proposed

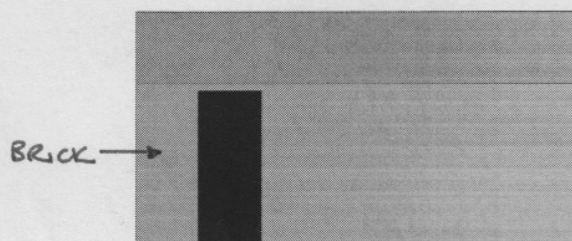


Eastern Elevation of Garage - Existing

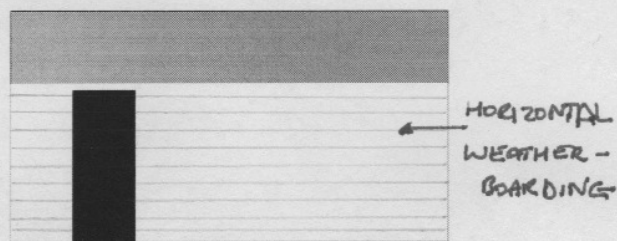

Eastern Elevation of Garage - Proposed



Western Elevation of Garage - Existing

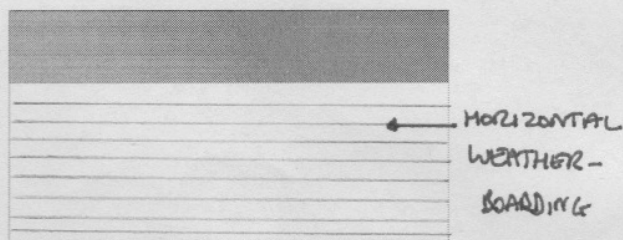

Western Elevation of Garage - Proposed

102 Southwood Road, Hayling Island,
Hampshire, PO11 9QF, 07718893935

Scale 1: 100 @A4

Project: Horizontal weather boarding to
external elevations of bungalow and existing
garages.