

NOTES:


Dimensions to be checked on site before commencing work. Any discrepancies shall be reported to the architect immediately.

Do not scale from these drawings except for planning purposes.


Use figured dimensions only.

Where applicable this drawing is to be read in conjunction with other consultants' drawings.


All drawings to be read in conjunction with specification and all other drawings including structural engineer and mechanical and electrical drawings / specification

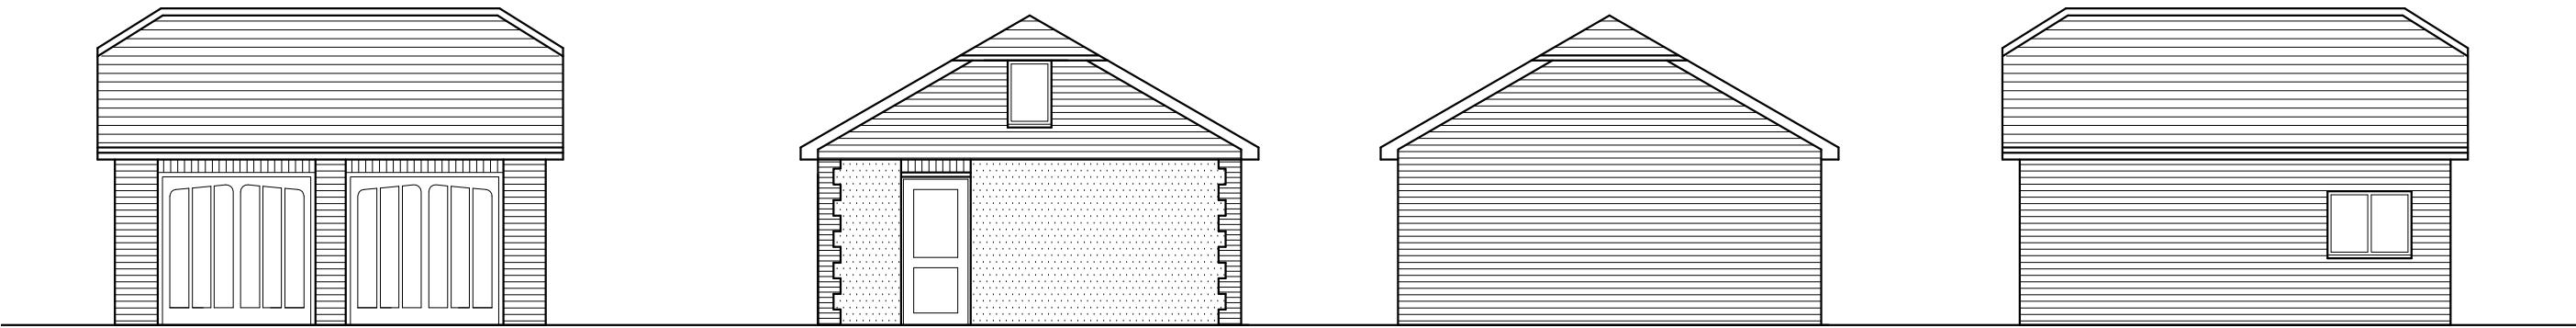


East Elevation - Existing @ 1:100 South Elevation - Existing @ 1:100 North Elevation - Existing @ 1:100 West Elevation - Existing @ 1:100

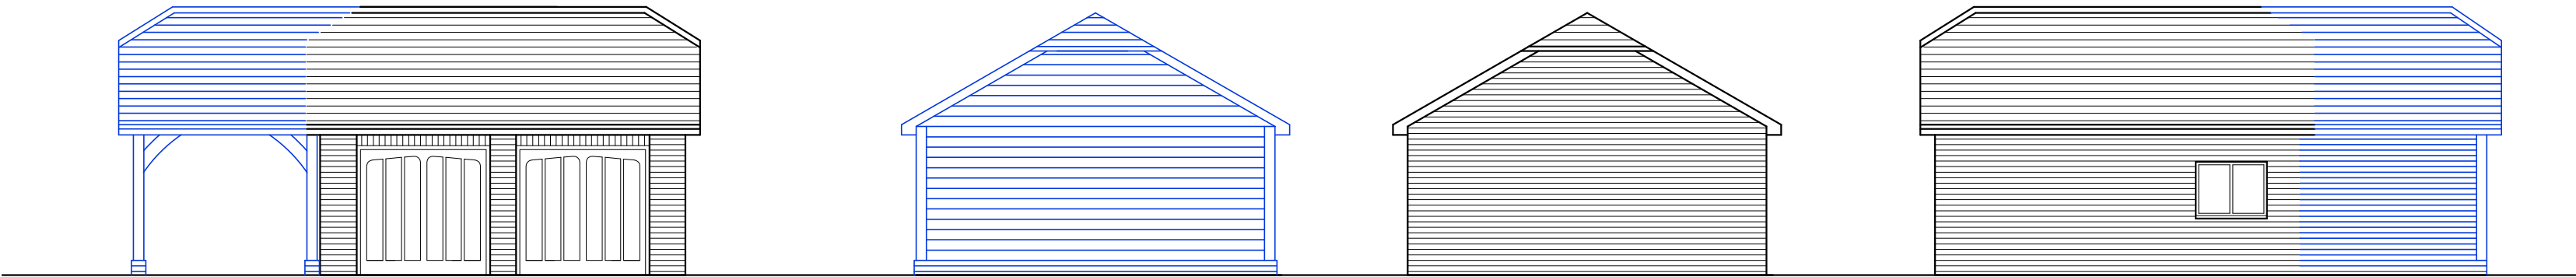

East Elevation - Proposed @ 1:100 South Elevation - Proposed @ 1:100 North Elevation - Proposed @ 1:100 West Elevation - Proposed @ 1:100

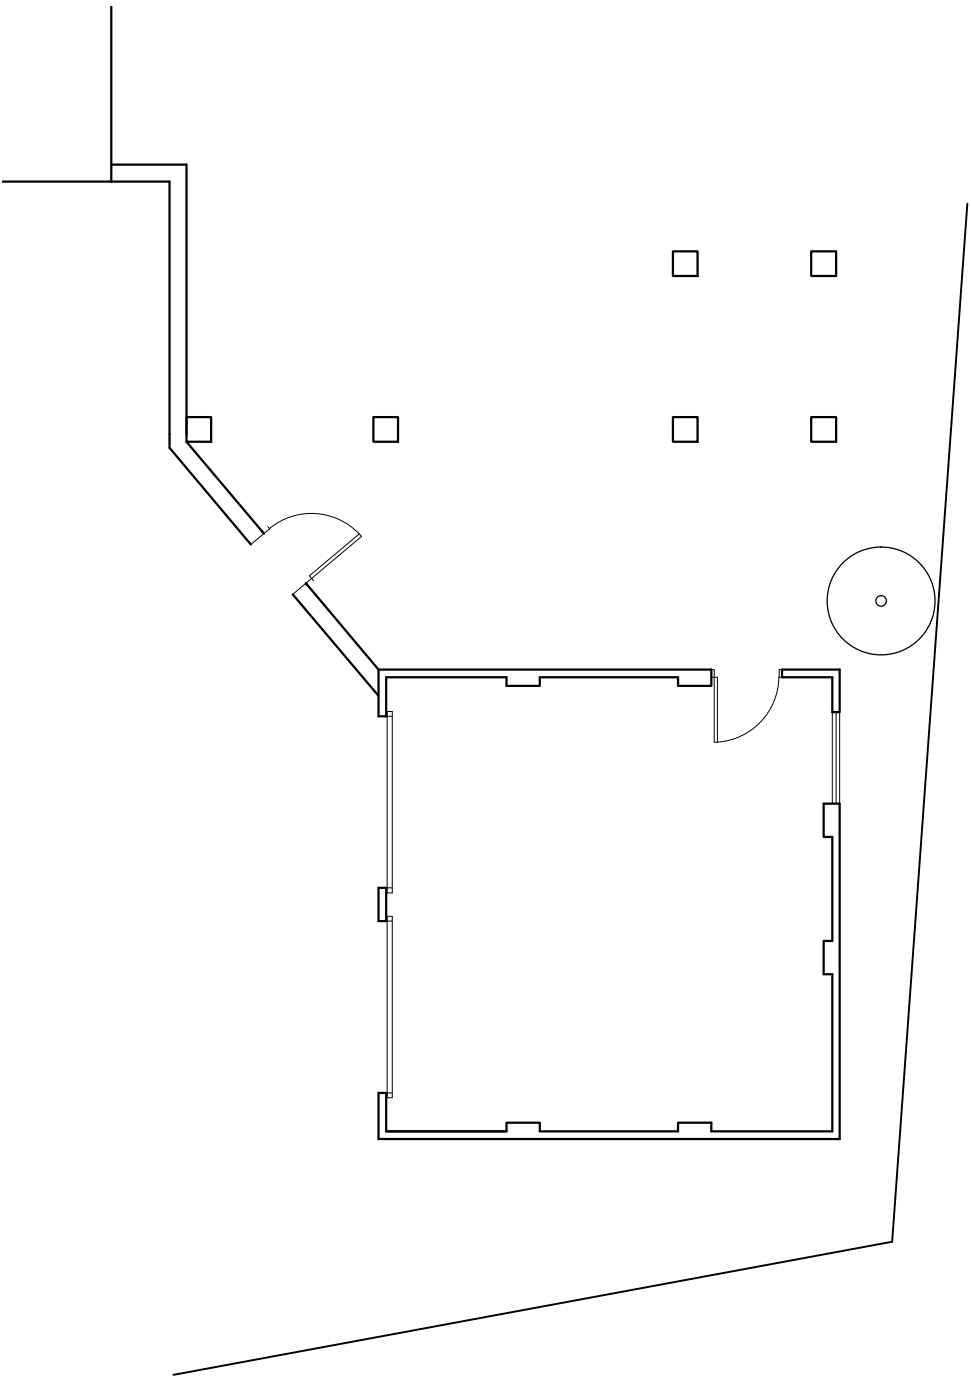

Plan - Existing @ 1:100

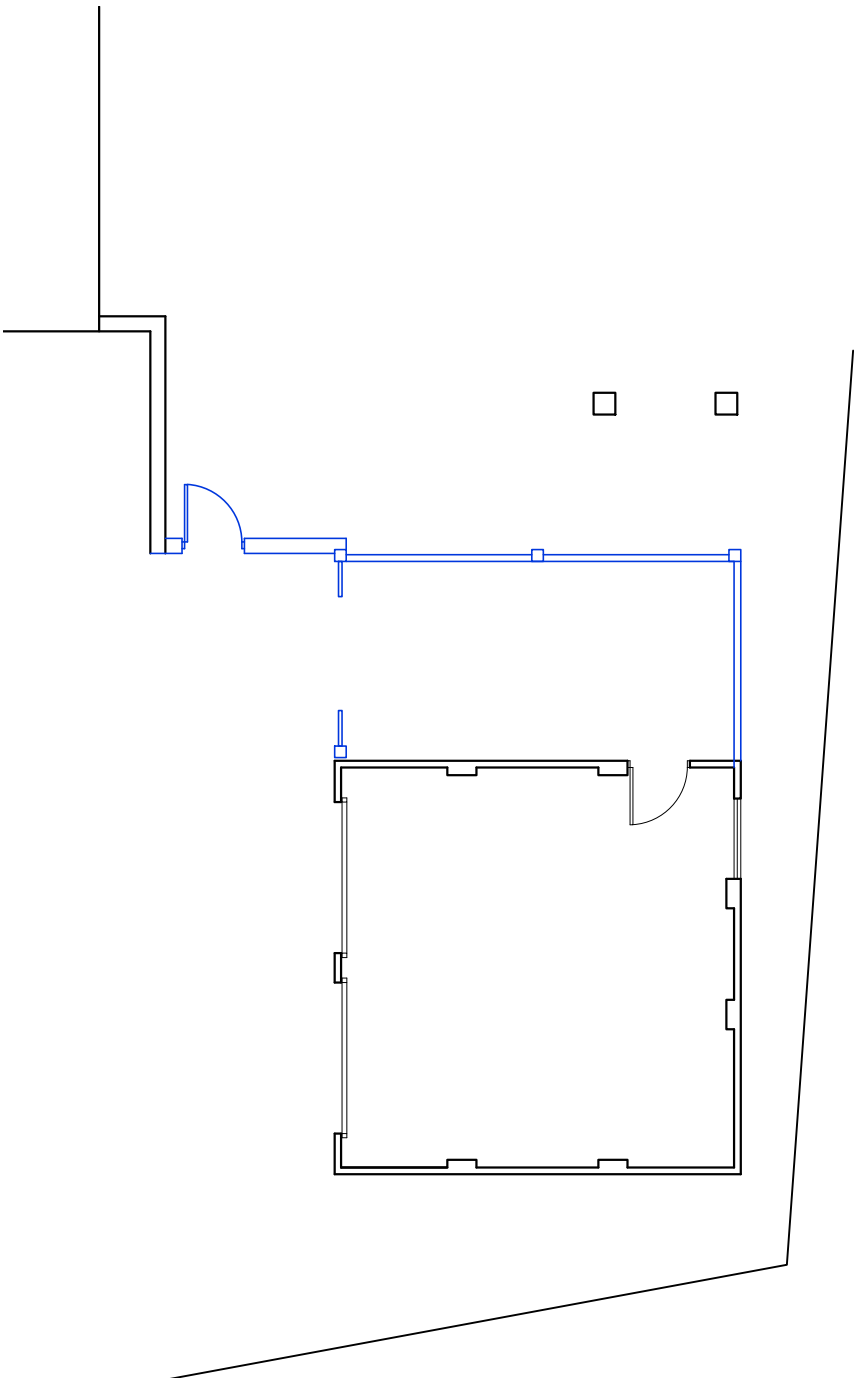

Plan - Proposed @ 1:100

REV	DATE	AMENDMENT	DRAWN
-----	------	-----------	-------

Helyer Davies Architects Ltd
1 The Old Flour Mill,
Emsworth, PO10 7BT
01243 370 715

www.hdarchitects.co.uk mail@hdarchitects.co.uk

CLIENT
Mrs P Gratton

PROJECT
74 Warblington Road
Emsworth
Hampshire
PO10 7HH

DRAWING
Garage
Existing & Proposed

SCALE
as noted @ A1

DATE	February 2014	DRAWN	SR
DRAWING NUMBER	13194/03	REVISION	a