




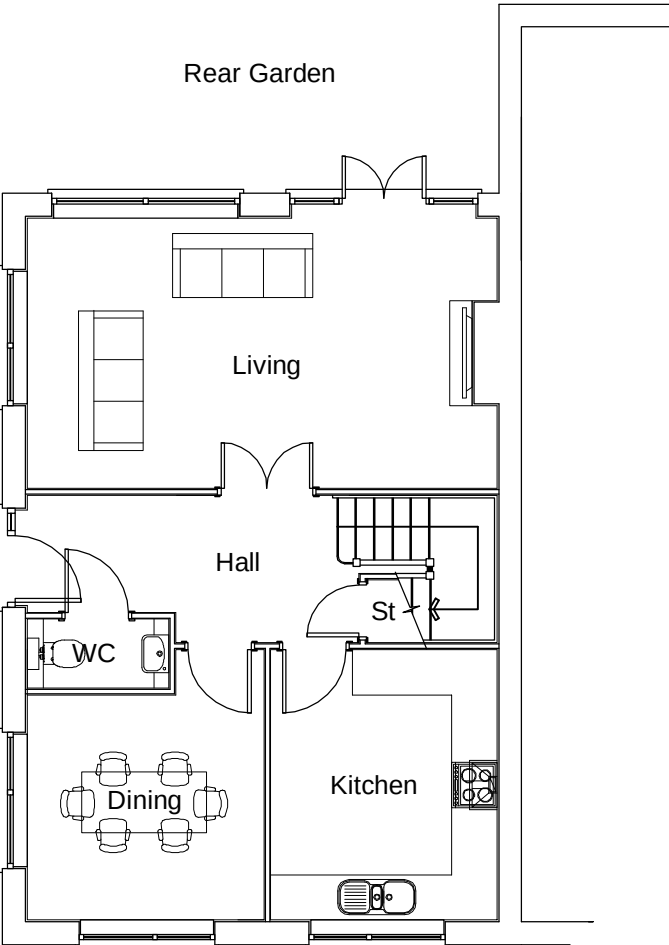

Ground Floor Plan

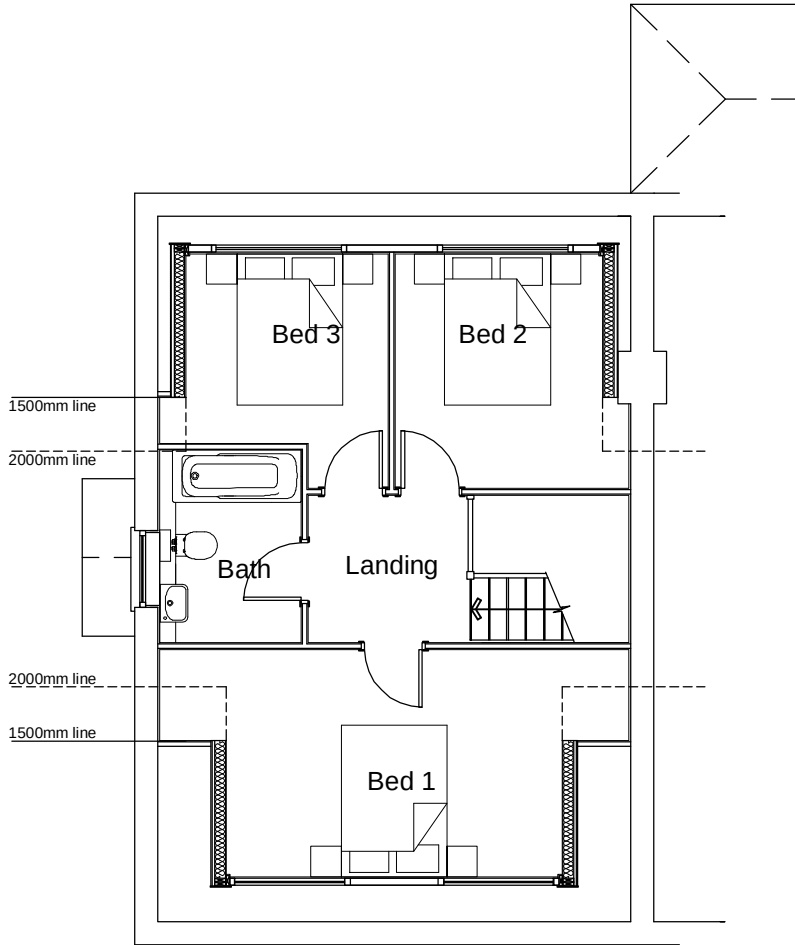


First Floor Plan

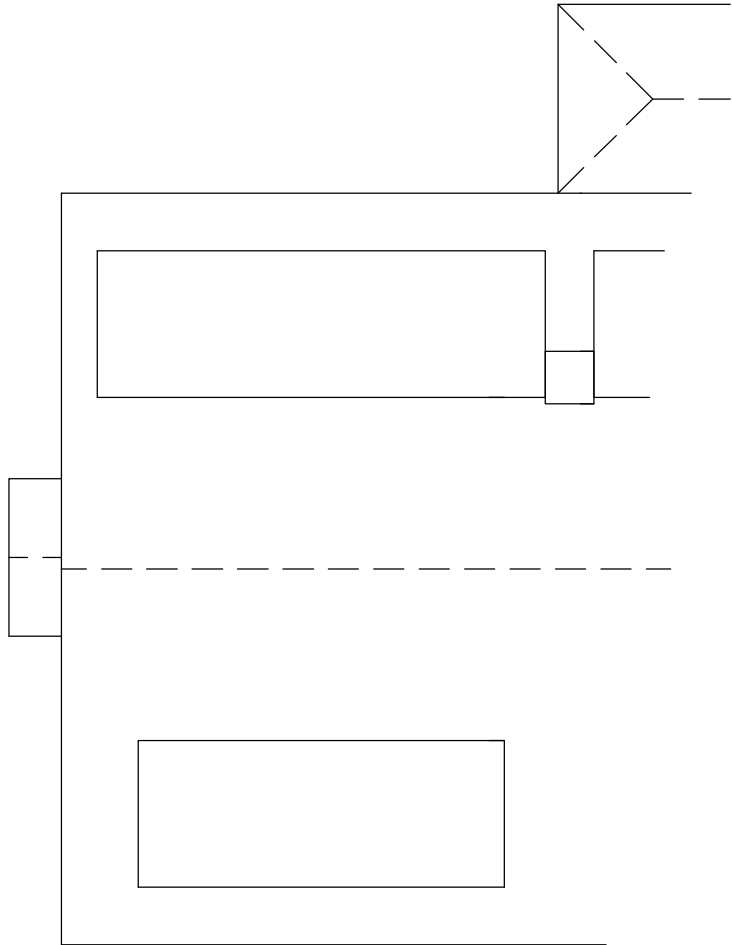

Roof Plan

Floor Plans
PROPOSED
Scale 1:100

 

A Dormer windows clarified on plan 11.03.15

No.	Description	Date
-----	-------------	------

ScArchitecture

Anchor House, School Lane
Chandlers Ford, Eastleigh
Hampshire SO53 4DY

T: 023 8026 9222
E: info@sc-architecture.
W: www.sc-architecture.

RIBA

Chartered Practice

Drawing Title:
PROPOSED FLOOR PLANS

Project Title:
66 Haslar Crescent
Waterlooville
PO7 6DH

Drawing No.:
3879-P-02

Revision:-
Date: Jan 15
Scale: 1:100
Drawn: CM
Checked: