



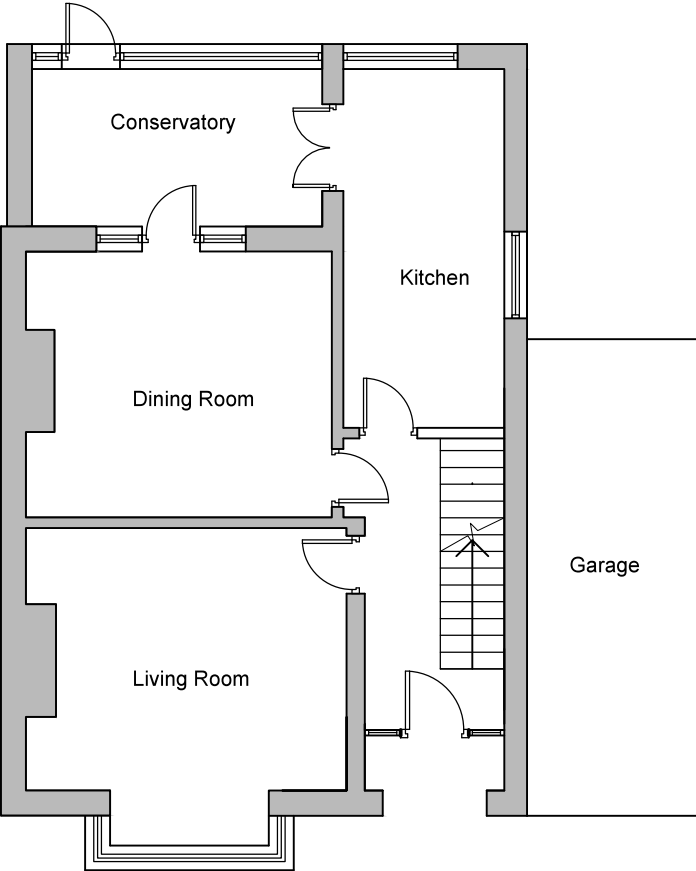

Ground Floor Plan Scale 1:100

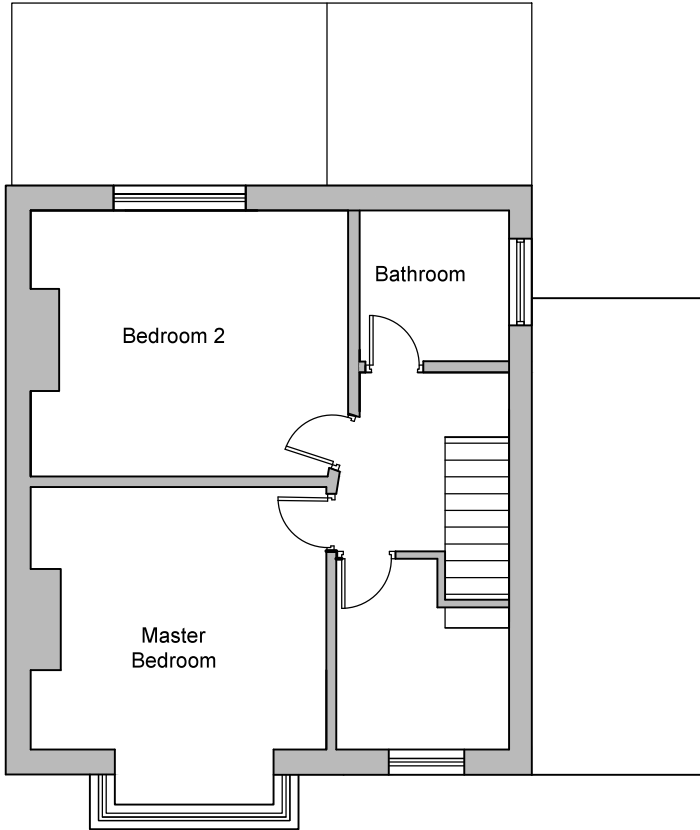

First Floor Plan Scale 1:100

Rev.	Notes	Date
jbA JB ARCHITECTURE The Bricks, Manor Farm Barns Chichester, West Sussex, PO20 7PL T: 01243 785342 E: admin@jbarch.co.uk W: www.jbarch.co.uk		
Project 17 Winifred Road Waterlooville Hampshire PO7 7TD		
Drawing Existing Plans		
Drawn By CC		Scale as shown
Date FEB 2015		Revision B
Drawing No. 1156-DPA-03		