



SUPERSEDED

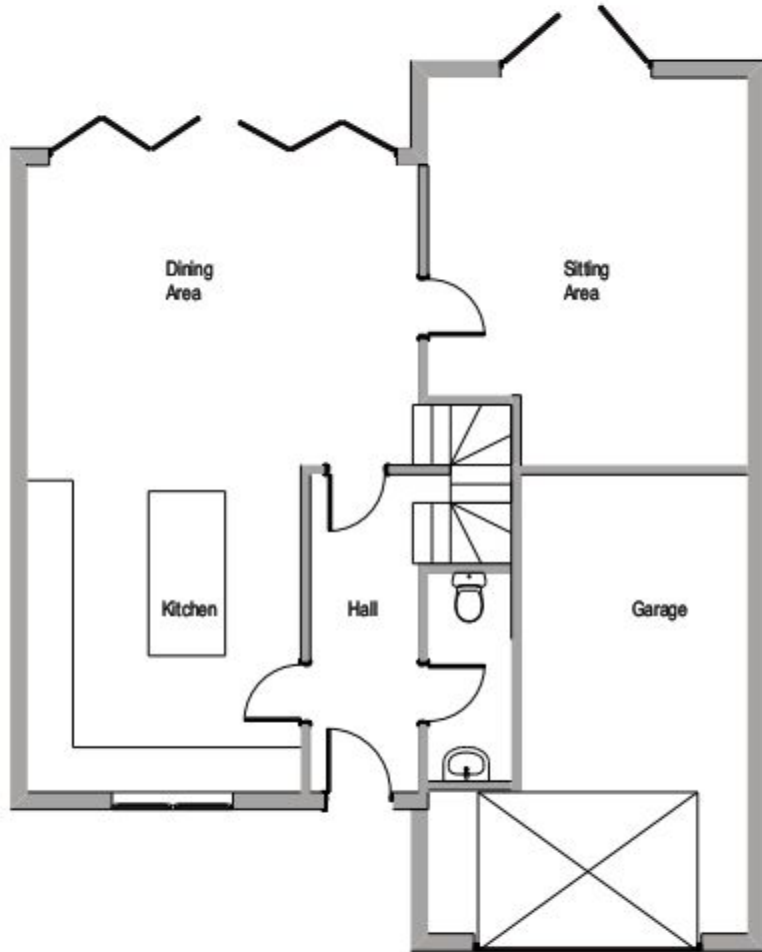

Proposed Ground Floor Plan

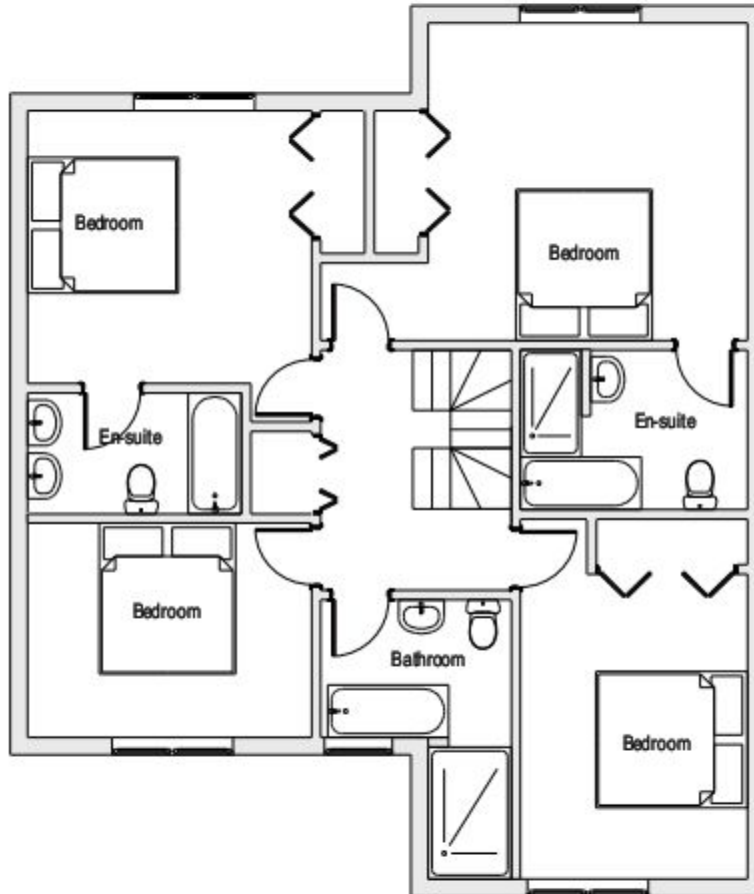

Proposed First Floor Plan

job no.	048	drawing no.	08
 Inside Out architectural consultants ltd			
client C.Y. Developments			
job Cowplain			
drawing title Plot 2 Proposed Plans			
scale 1:100@A3	drawn		date
© Inside Out Architectural Consultants Ltd 2011			
job no.	048	drawing no.	08