


0 METRES 1 2 3 4 5
0.5 1.5 2.5 3.5 4.5

1:200 SCALE BAR

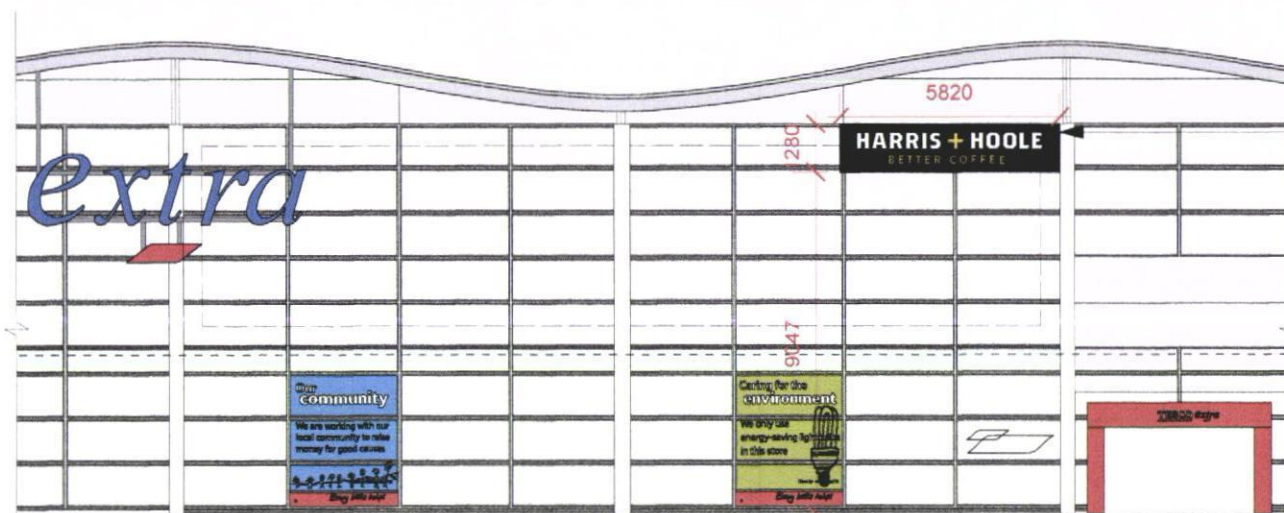

PART EXTERNAL ELEVATION 1:200


NOMINATED SIGNAGE CONTRACTOR TO MANUFACTURE AND FIX FASCIA SIGN, CONSTRUCTED FROM FOLDED ALUMINIUM PANEL. PANEL TO BE POWDERCOATED BLACK. SIGN BOX TO BE INTERNALLY ILLUMINATED (STATIC) USING LED LIGHT FITTINGS, COMPLETE WITH REAR REFLECTOR/WHITE TRAY TO ENSURE EQUAL LEVEL OF ILLUMINATION. PANEL TO BE STENCIL/FRET CUT FOR PUSH THROUGH 'HARRIS + HOOLE' LETTERING, AS INDICATED BELOW. ALL JOINTS IN TRAY PANELS WILL BE REVERSE OVERLAPPED WITH NO LIGHT BLEED PERMITTED. NO JOINTS IN TEXT, LOGO OR MOTIFS. SIGN BOX TO BE FIXED ON TO BUILDING. SIGN CONTRACTOR TO VISIT SITE AND INVESTIGATE FIXING METHOD.



LOCATION OF FRONT ELEVATION SIGN



SITE PLAN NTS

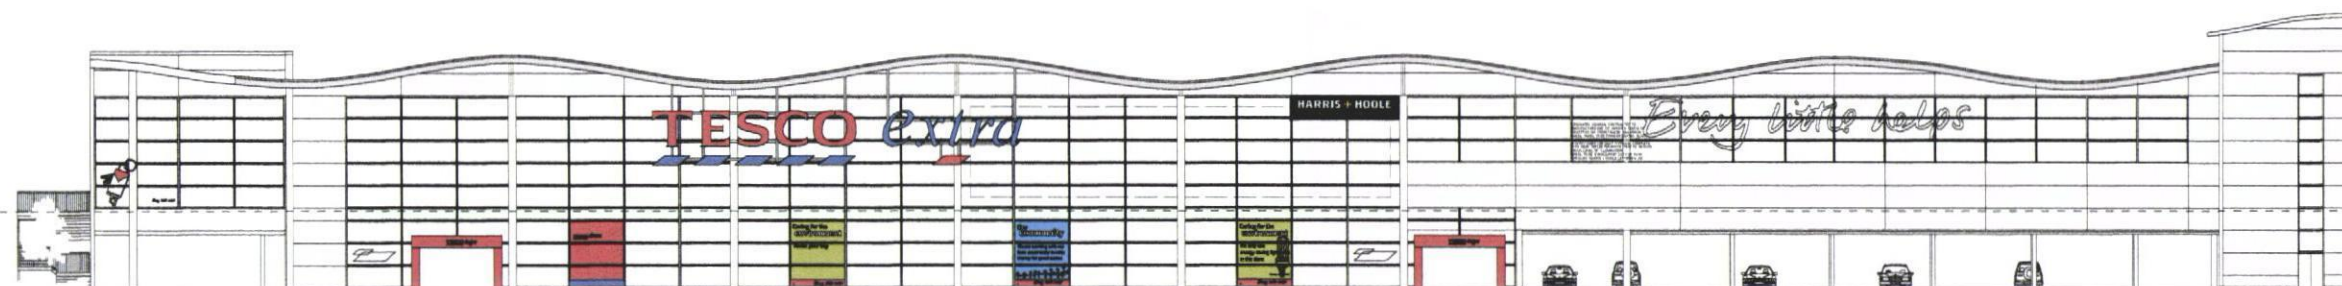

EXTERNAL ELEVATION 1:400



STANDARD SIGN DETAIL 1:25


Site specific rear gantry support from building fascia - powder coated - colour to be agreed. Details TBC by signage contractor

20mm thick pushed through white opal letters mounted onto perspex diffuser to rear face - NOTE 'A' to be Perspex XXX

LED illumination to give equal non spotting illumination to all letters - contractor to ensure even distribution of illumination. Colour temp XXX with signage contractor

20mm thick pushed through Perspex letteres (ref. XXX) letters mounted onto acrylic diffuser to rear face

Powder coated (black RAL XXXX) aluminium light box fascia - external face of rear panel to be powder coated black

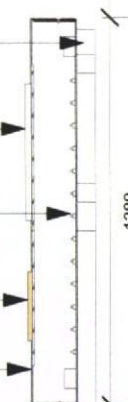

NOMINATED SIGNAGE CONTRACTOR TO MANUFACTURE AND FIX FASCIA SIGN, CONSTRUCTED FROM FOLDED ALUMINIUM PANEL. PANEL TO BE POWDERCOATED BLACK.

PANEL TO BE STENCIL/FRET CUT FOR PUSH THROUGH 'HARRIS + HOOLE' LETTERING WITH EITHER OPAL OR YELLOW ACRYLIC WITH CLEAR BACKING TO ILLUMINATE WHITE / YELLOW, AS INDICATED. ALL JOINTS IN TRAY PANELS WILL BE REVERSE OVERLAPPED WITH NO LIGHT BLEED PERMITTED. NO JOINTS IN TEXT, LOGO OR MOTIFS.

SIGN BOX TO BE INTERNALLY ILLUMINATED (STATIC) USING LED LIGHT FITTINGS, COMPLETE WITH REAR REFLECTOR/WHITE TRAY TO ENSURE EQUAL LEVEL OF ILLUMINATION.

SIGN BOX TO BE FIXED ON TO BUILDING.

SIGNAGE SECTION 1:25



interior and graphic design
4 Peterborough Road, Harrow-on-the-Hill, Middlesex, HA1 2BQ
Tel : 020 84268259 Fax : 020 84230939
Web : www.designcld.co.uk Email : info@designcld.co.uk
COPYRIGHT IS RESERVED BY DESIGN CLD AND IS ISSUED ON THE CONDITION THAT IT IS NOT COPIED OR DISCLOSED BY OR TO ANY UNAUTHORISED PERSONS WITHOUT PRIOR CONSENT IN WRITING FROM DESIGN CLD. THIS DRAWING SHOULD NOT BE SCALED. THE CONTRACTOR SHOULD CHECK ALL DIMENSIONS ON SITE, ANY ERROR OMISSION SHOULD BE REPORTED TO DESIGN CLD.

REVISION	DATE	DESCRIPTION

CLIENT	HARRIS + HOOLE		DRAWING NO.	HH-HAVANT-14-16	
PROJECT	HAVANT (TESCO SUPERSTORE)		SCALE	AS STATED @ A3	REV
DRAWING TITLE	PROPOSED EXTERNAL SIGNAGE		DATE	MAY 2014	DRAWN GH