



NOTE : THIS DRAWING IS NOT A SPECIFICATION OF WORK AND IS ONLY FOR THE PURPOSE OF GAINING TOWN PLANNING AND BUILDING REGULATION APPROVALS. ALL DETAILS/DIMENSIONS MUST BE CHECKED ON SITE BEFORE COMMENCEMENT OF WORK BY CONTRACTOR

HAVANT BOROUGH COUNCIL
11 MAR 2015
RECEIVED


SUPERSEDED

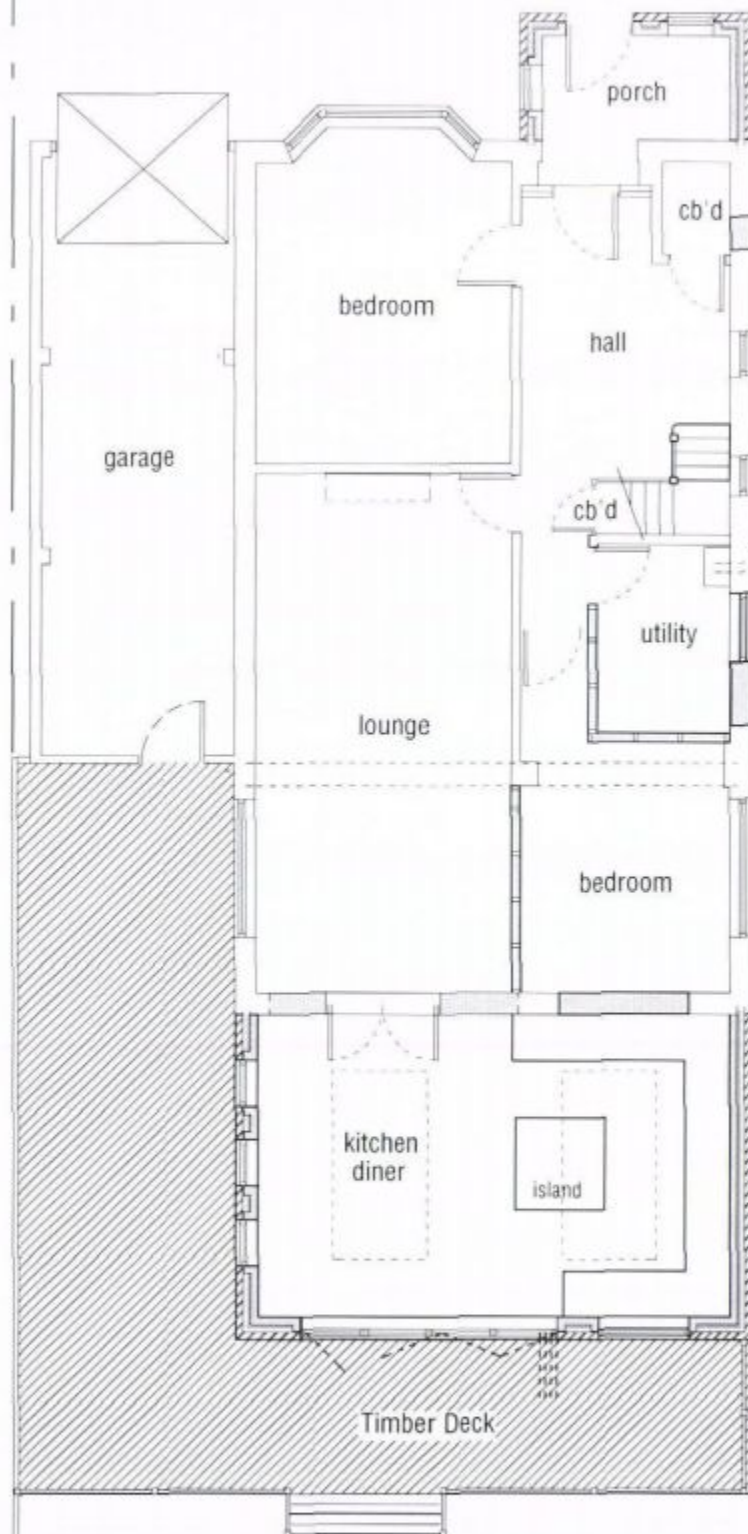

PROPOSED GROUND FLOOR PLAN

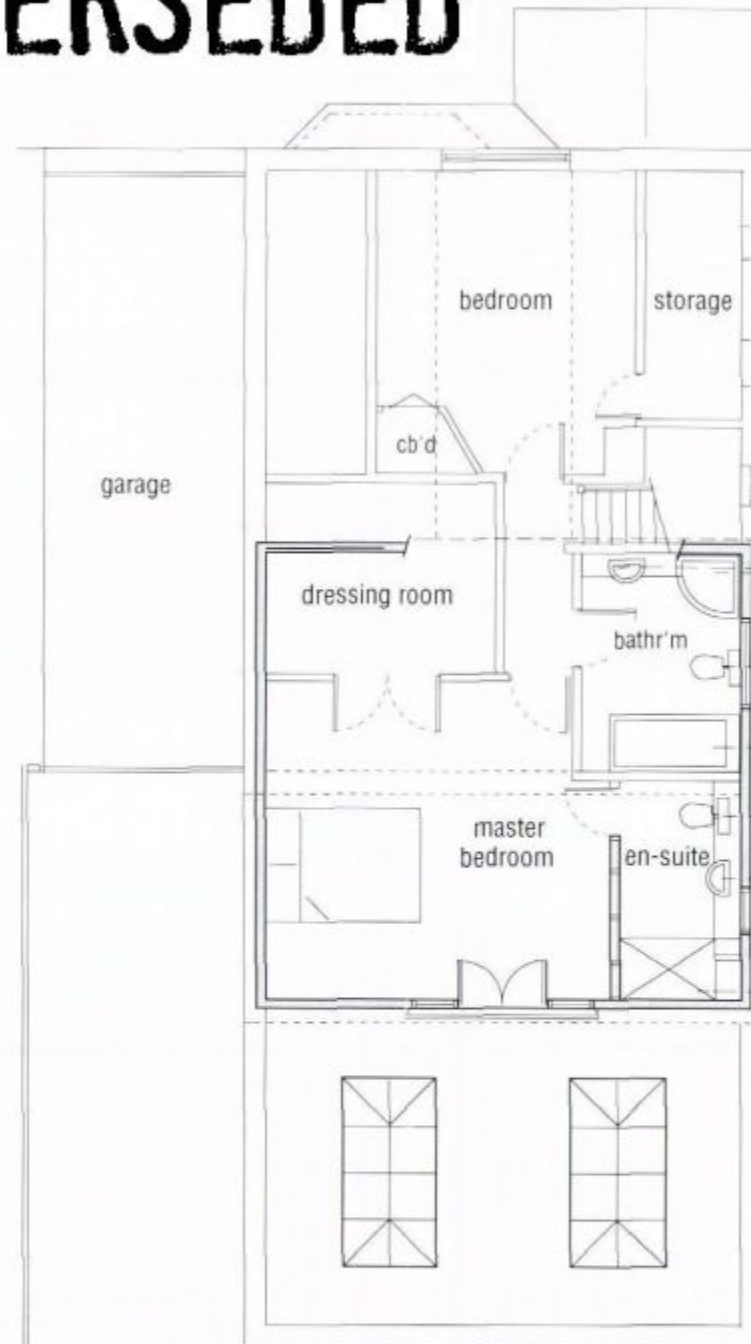

PROPOSED FIRST FLOOR PLAN

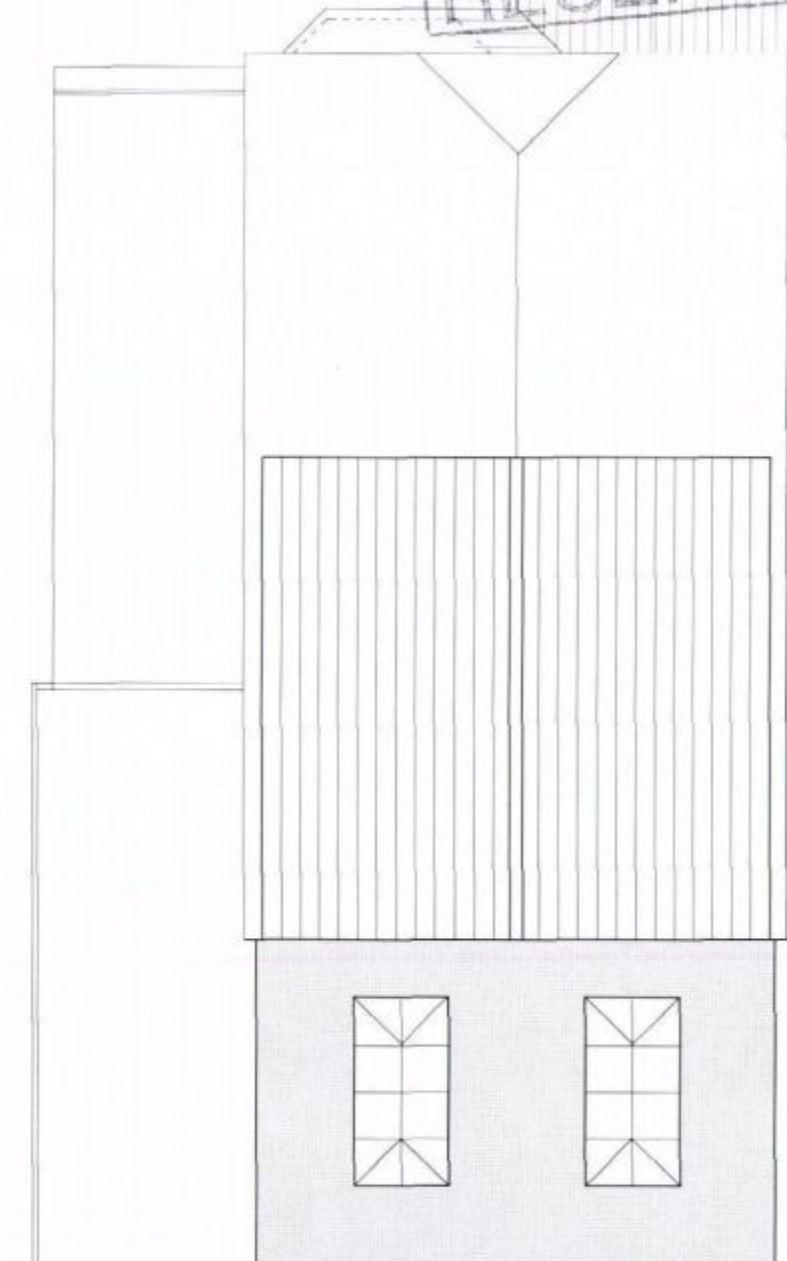

PROPOSED ROOF PLAN

0 1m 3m 5m
1/2m 2m 4m
Scale 1 : 100

Prop. Single Storey Front and Rear Extension,
Pitched Roof Side Dormers, and Front Canopy Roof
For:- Mr & Mrs N. Emms
59 Rowlands Avenue, Waterlooville, Hants
Proposed Floor and Roof plans
Scale 1 : 100 @ A3
Dwg. No.010215PL4