

NOTES

Permission is granted to scale from this drawing for the purpose of local Authority Planning Approval only. In all other circumstances DO NOT scale from this drawing. Please contact this office for any additional information required.

Contractors, Sub Contractors and Suppliers are to check all relevant dimensions and levels of the site and building before commencing any stop drawings or building work. Any discrepancies should be recorded to the Architect.

Where applicable the drawing is to be read in conjunction with the Consultants' drawings.

This drawing is the copyright of Telford King Ltd & All rights reserved.

Ordinance Survey Data © Crown Copyright. All rights reserved. Licence No. 100007356

REV	DESCRIPTION	DATE	AUTH	CHKD
-----	-------------	------	------	------

PLANNING

THORNTON


ARCHITECTS : URBAN DESIGNERS | SUSTAINABILITY CONSULTANTS

Building 200, The Gateway Parkway, Leeds, West Yorkshire, LS28 7LW, United Kingdom
Tel: 0113 243 7700 Fax: 0113 243 5557 www.thorntonarchitects.co.uk


PROJECT
Berewood, Phase 2
Waterlooville
For: Redrow Homes (Southern)

DRAWING
Plots 150-154
Floor Plans

SCALE	DATE	AUTHOR	CHKD
1:100 @ A3	Dec 2013	ND	
JOB NO.	DRAWING NO.	REV	
REDR130524	P.150-154.p		

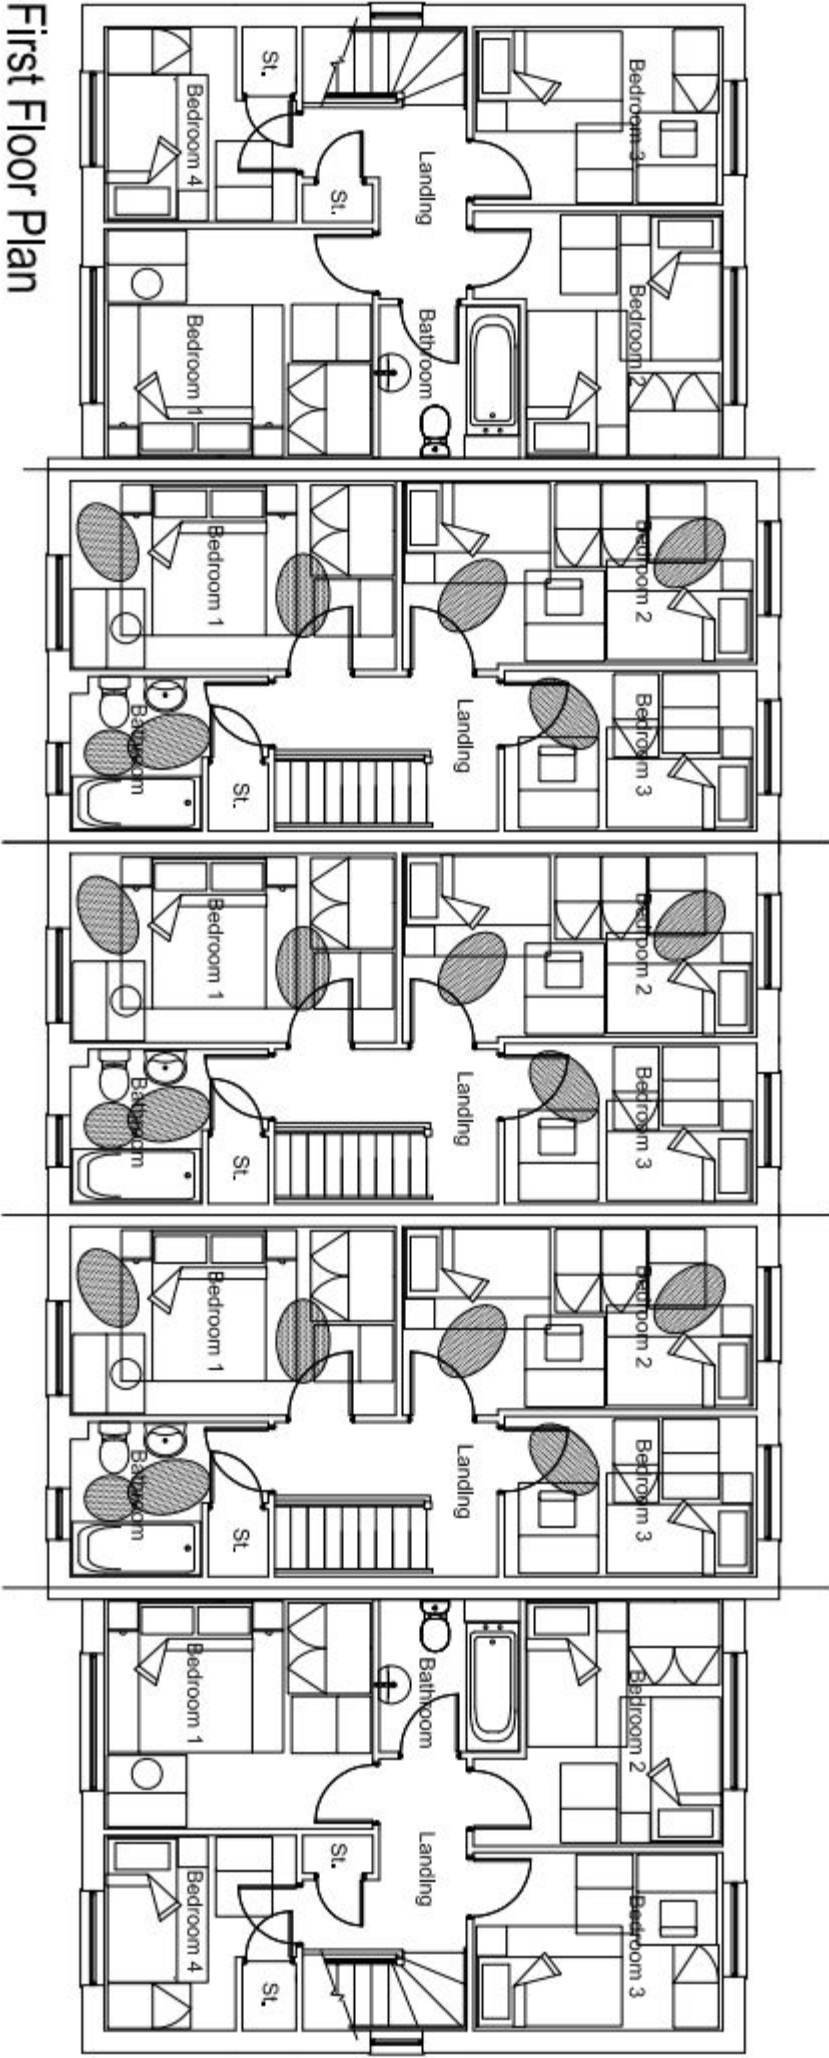

First Floor Plan

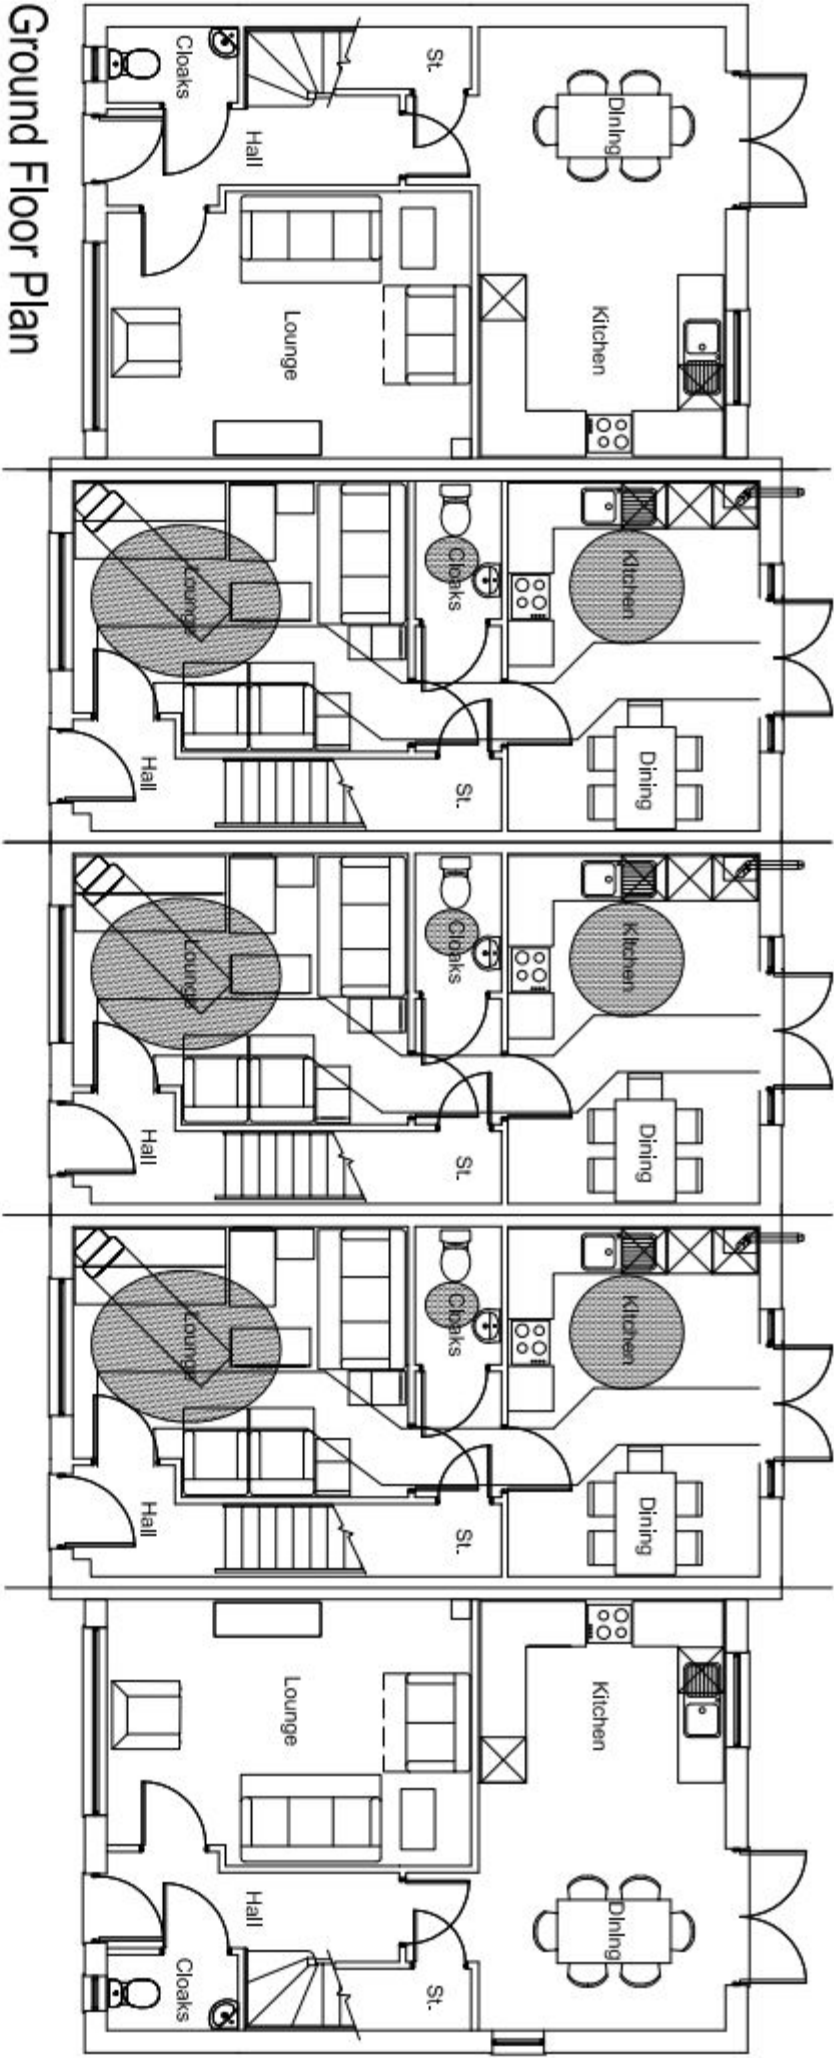

Ground Floor Plan

SUPERSEDED

HouseType	Variant	HouseType	Variant
TEME		DART	
Bedrooms	Persons	Bedrooms	Persons
4	6	3	5
Sq. ft finish	Sq. m finish	Sq. ft finish	Sq. m finish
989	91.92	890	82.7
Sq. ft structural	Sq. m structural	Sq. ft structural	Sq. m structural
1004	93.30	905	84.1

