


SUPERSEDED

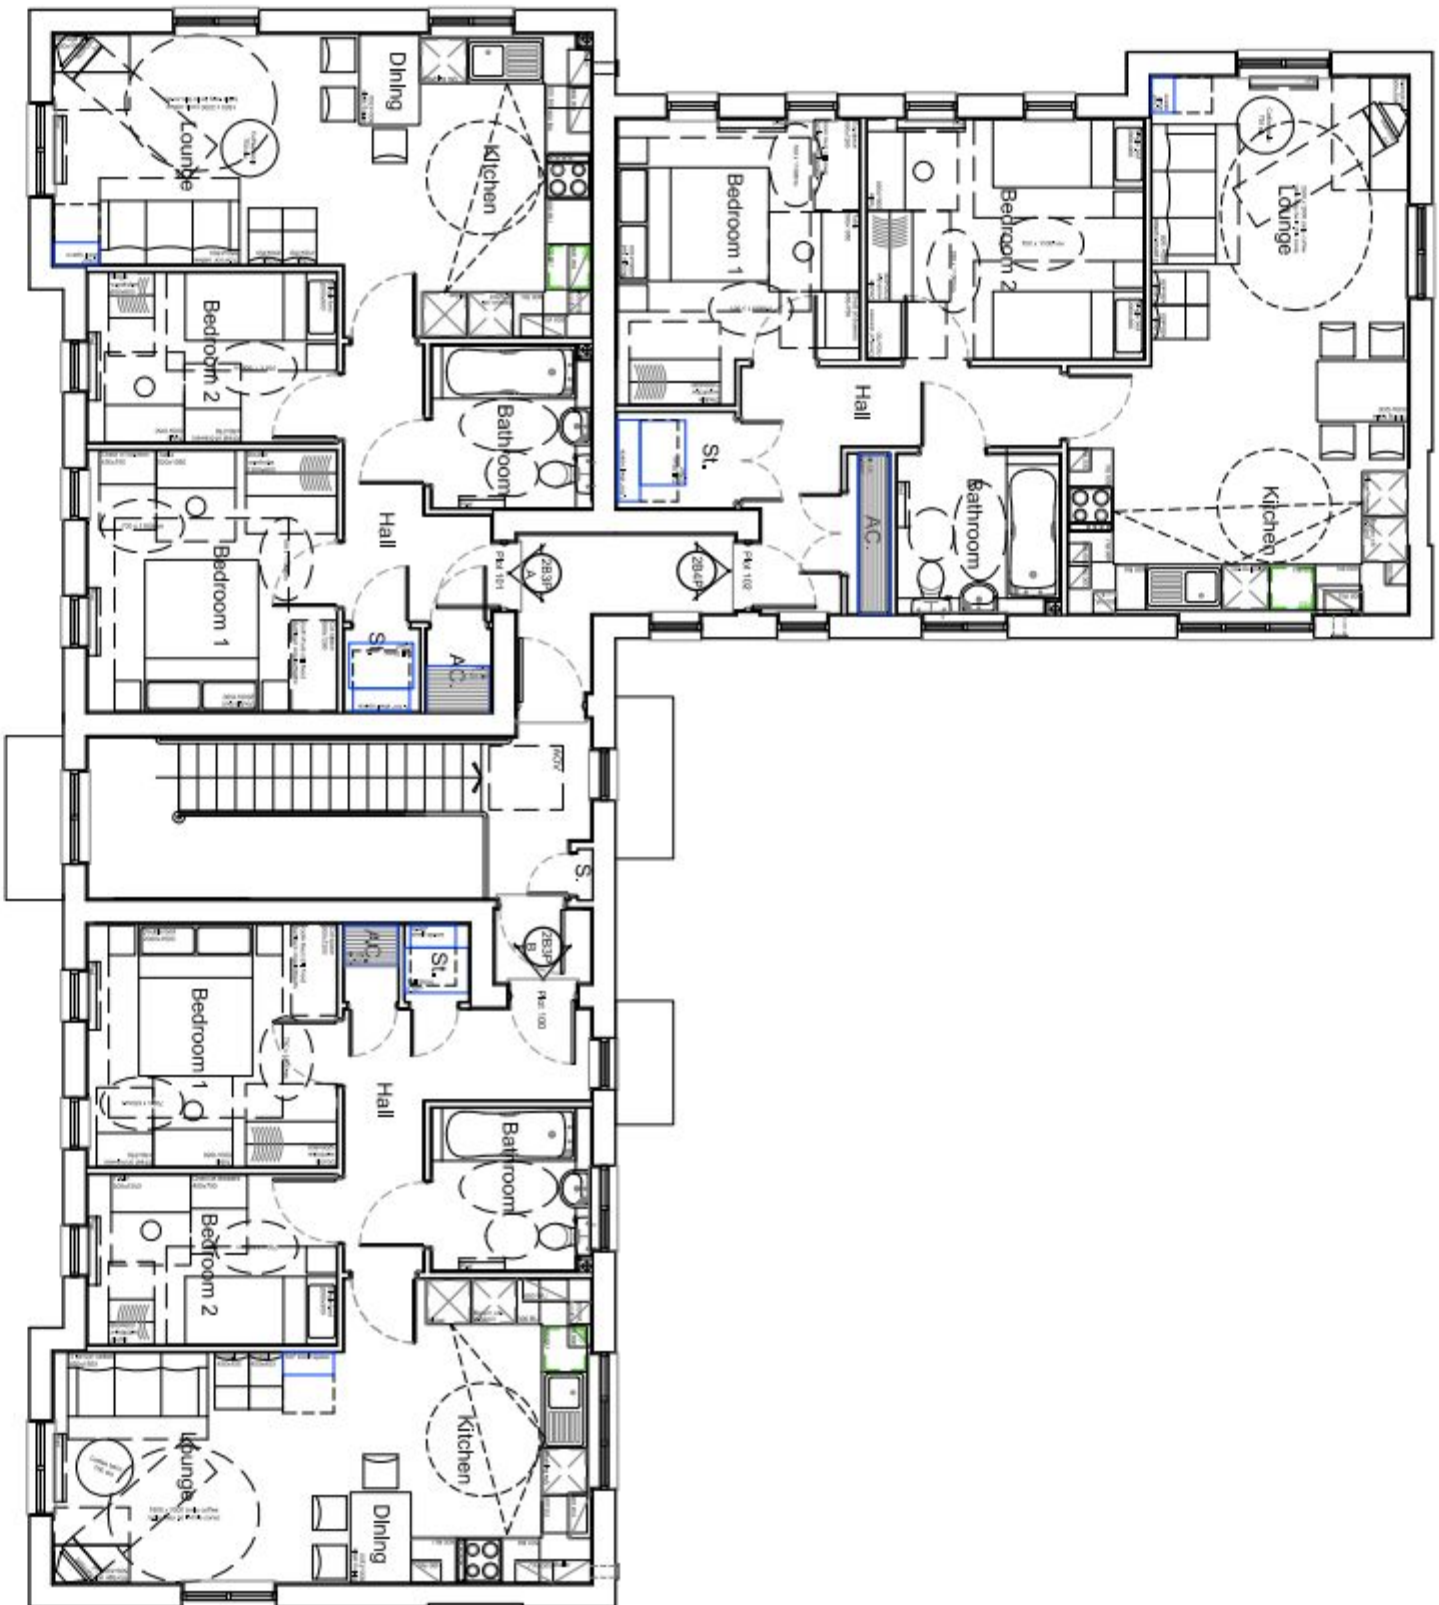

First Floor Plan

House type	2B3P	Variation	A	House type	2B3P	Variation	B	House type	2B4P	Variation	
Bedrooms	2	Persons	3	Bedrooms	2	Persons	3	Bedrooms	2	Persons	4
Sq. ft finish	617	Sq. m finish	57.36	Sq. ft finish	618	Sq. m finish	57.45	Sq. ft finish	727	Sq. m finish	67.54
Sq. ft structural	626	Sq. m structural	58.17	Sq. ft structural	627	Sq. m structural	58.24	Sq. ft structural	736	Sq. m structural	68.42



NOTES

Permission is granted to scale from this drawing for the purpose of Local Authority Planning Approval only. In all other circumstances DO NOT scale from this drawing. Please contact this office for any additional information required.

Contractors, Sub Contractors and Suppliers are to check all relevant dimensions and levels of the site and building before commencing any shop drawings or building work. Any discrepancies should be recorded to the Architect.

Where applicable this drawing is to be read in conjunction with the Consultant's drawings.

This drawing is the copyright of Tellow King Ltd & All rights reserved.

Ordnance Survey Data © Crown Copyright. All rights reserved. Licence No. 100007356

REV	DESCRIPTION	DATE	AUTH	CHKD
-----	-------------	------	------	------

PLANNING

ARCHITECTS - URBAN DESIGNERS - SUSTAINABILITY CONSULTANTS

Bulding 200, The Grange, Seemey Road, Richmond, Surrey, Surrey, TW9 3JF

tel: 01753 87700 fax: 01753 87701 email: info@tellowking.co.uk

PROJECT

Berewood, Phase 2

Waterlooville

For: Redrow Homes (Southern)

DRAWING				
Flats Block B				
Plots 100-105				
Floor Plans sheet 2 of 2				
SCALE	DATE	AUTH	CHKD	
1:100 @ A3	Nov 2013	AS		
JOB NO.	DRAWING NO.	REV		
REDR130524	P.100-105.p2			