


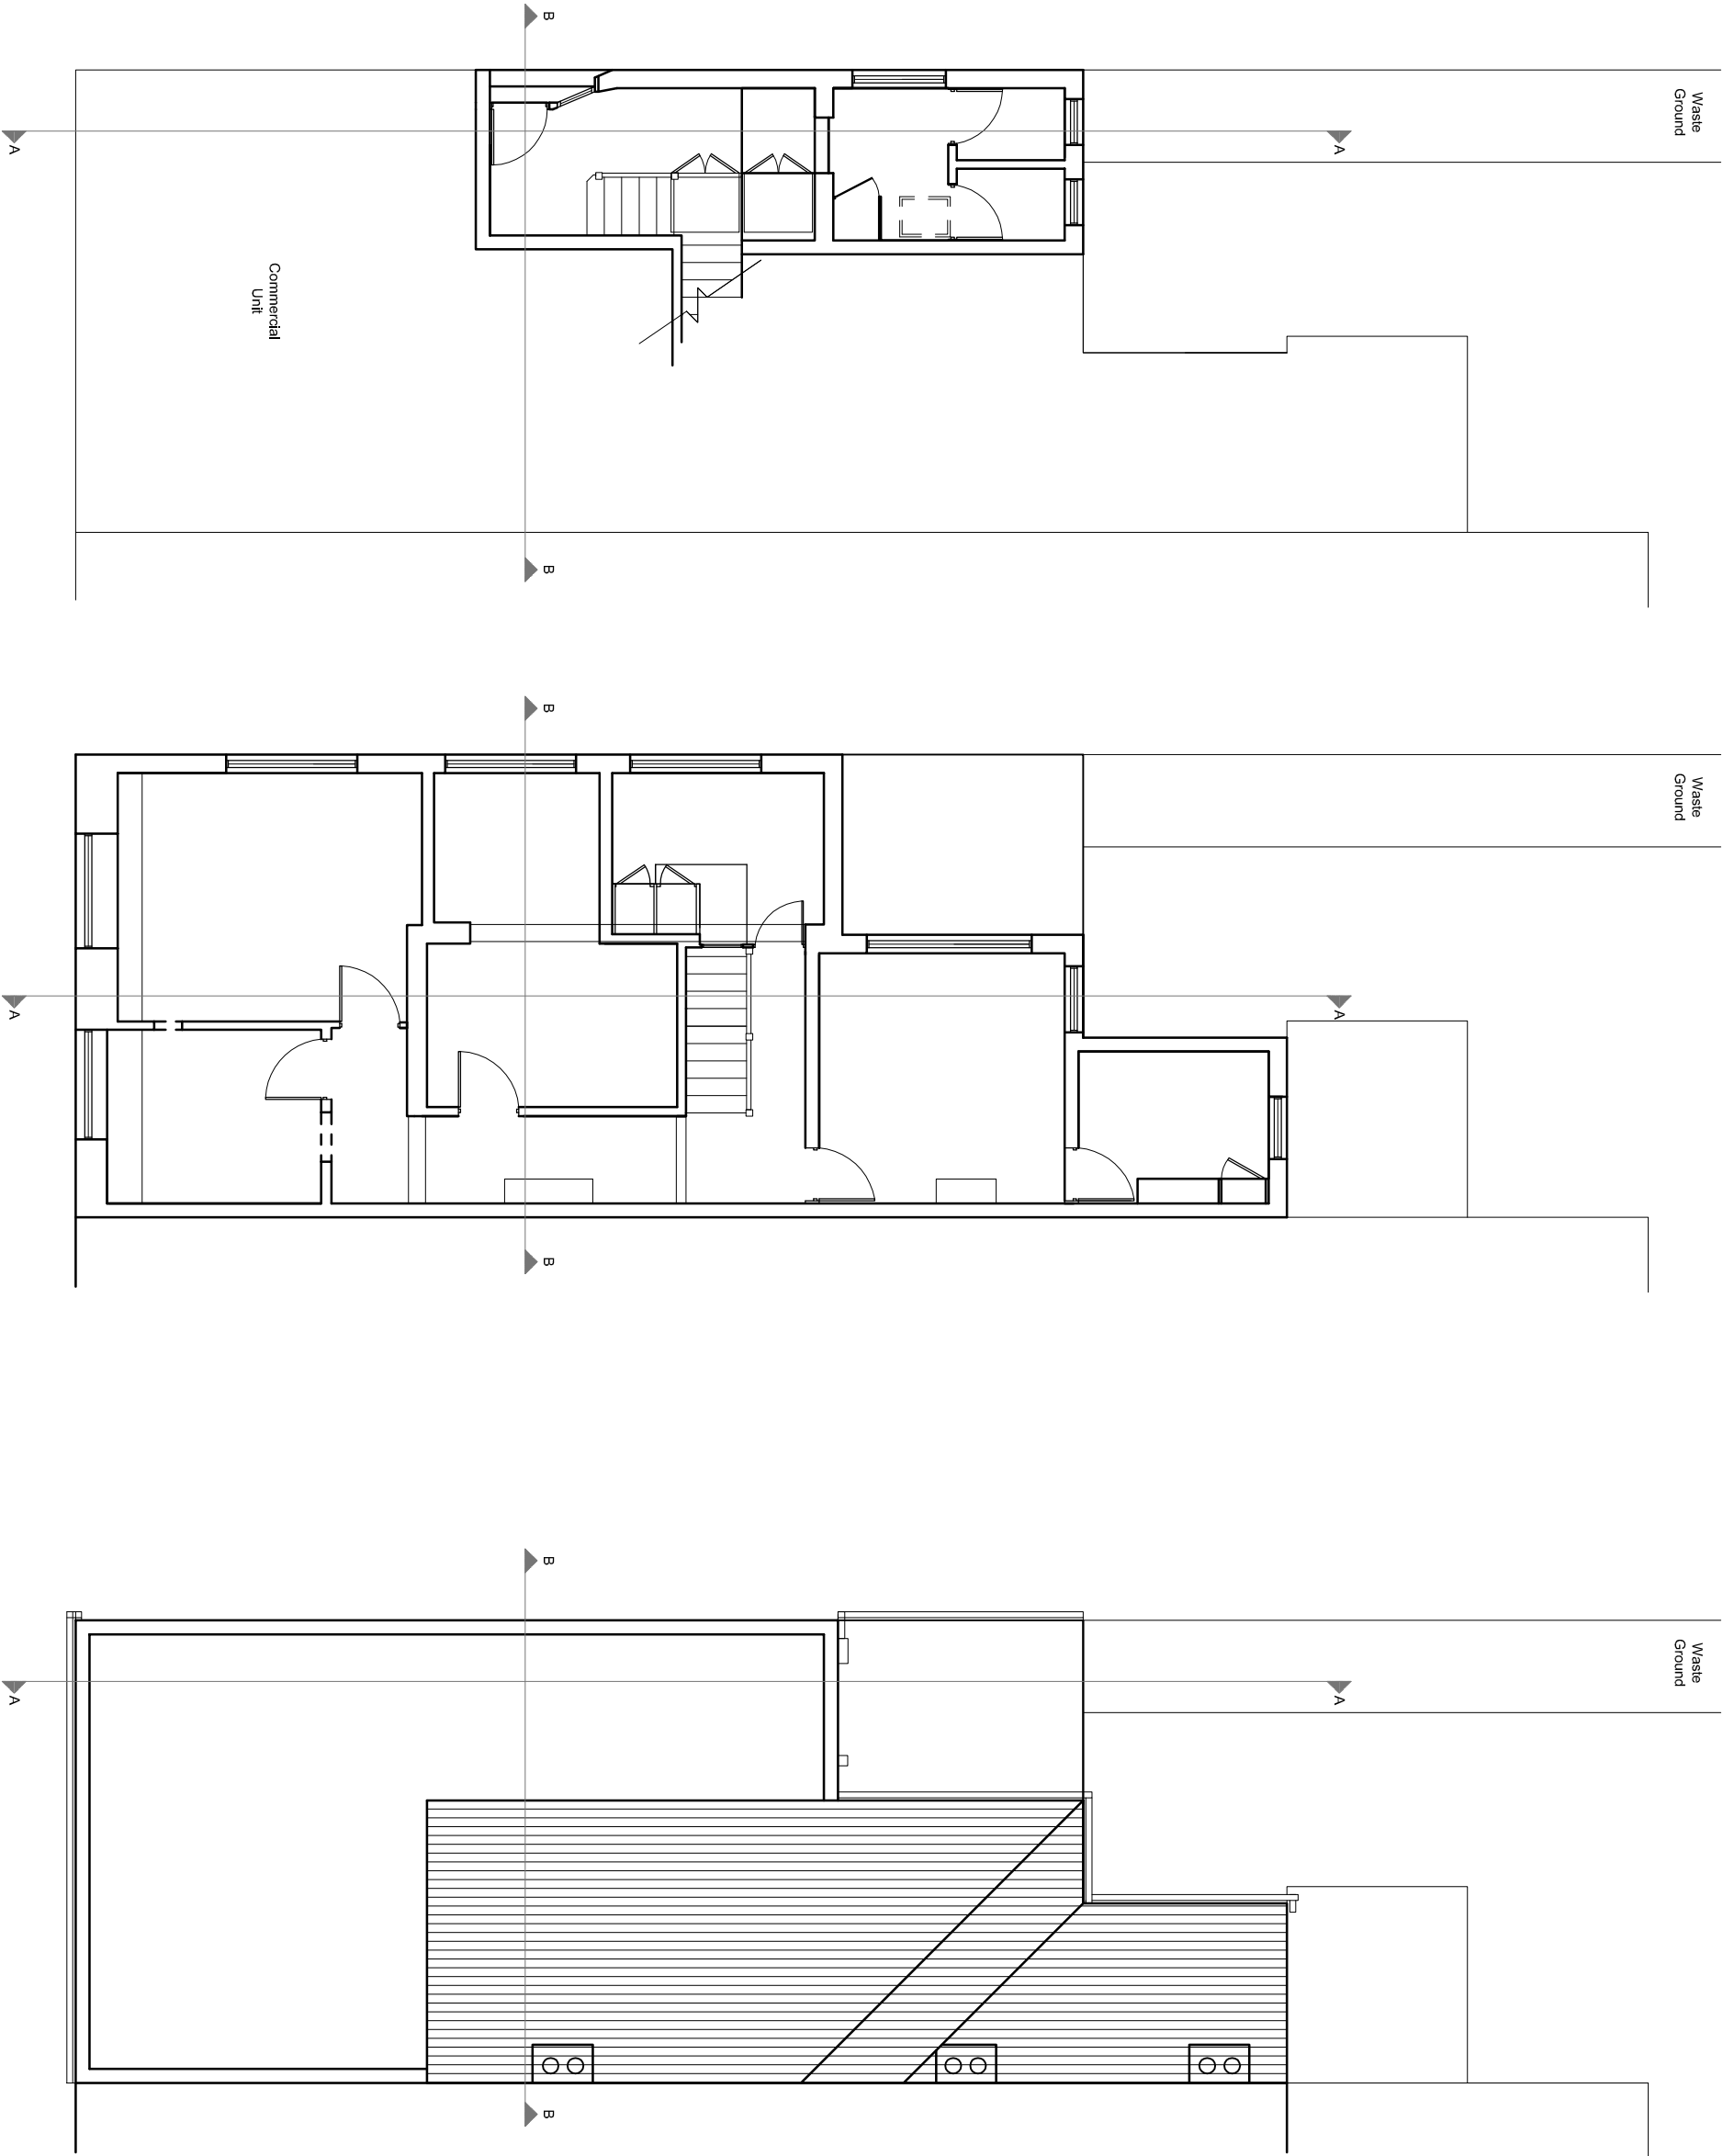

Existing Ground Floor Plan

Existing First Floor Plan

Existing Roof Plan

notes:

revisions:

revisions:



NOTE: The contractor is responsible for checking all site dimensions and levels. These should be checked prior to the ordering of any components and before the commencement of the works. All discrepancies should be brought to the attention of the Contract Administrator

Southern Cooperative Properties

Conversion & Extension

37 London Road, Cowplain

drawing information

title:

Existing Plans

status:

Planning

date:

May 14

scale:

1:100

drawn:

AH

chkd:

SB

pwp architects

pwp architects Ltd, 67 South Street, Havant, Hampshire PO9 1BZ

t: 02392 482484 f: 02392 481152

e: info@pwp-architects.com

w: www.pwp-architects.com

job:

5135

dwg:

1201

rev:

A