
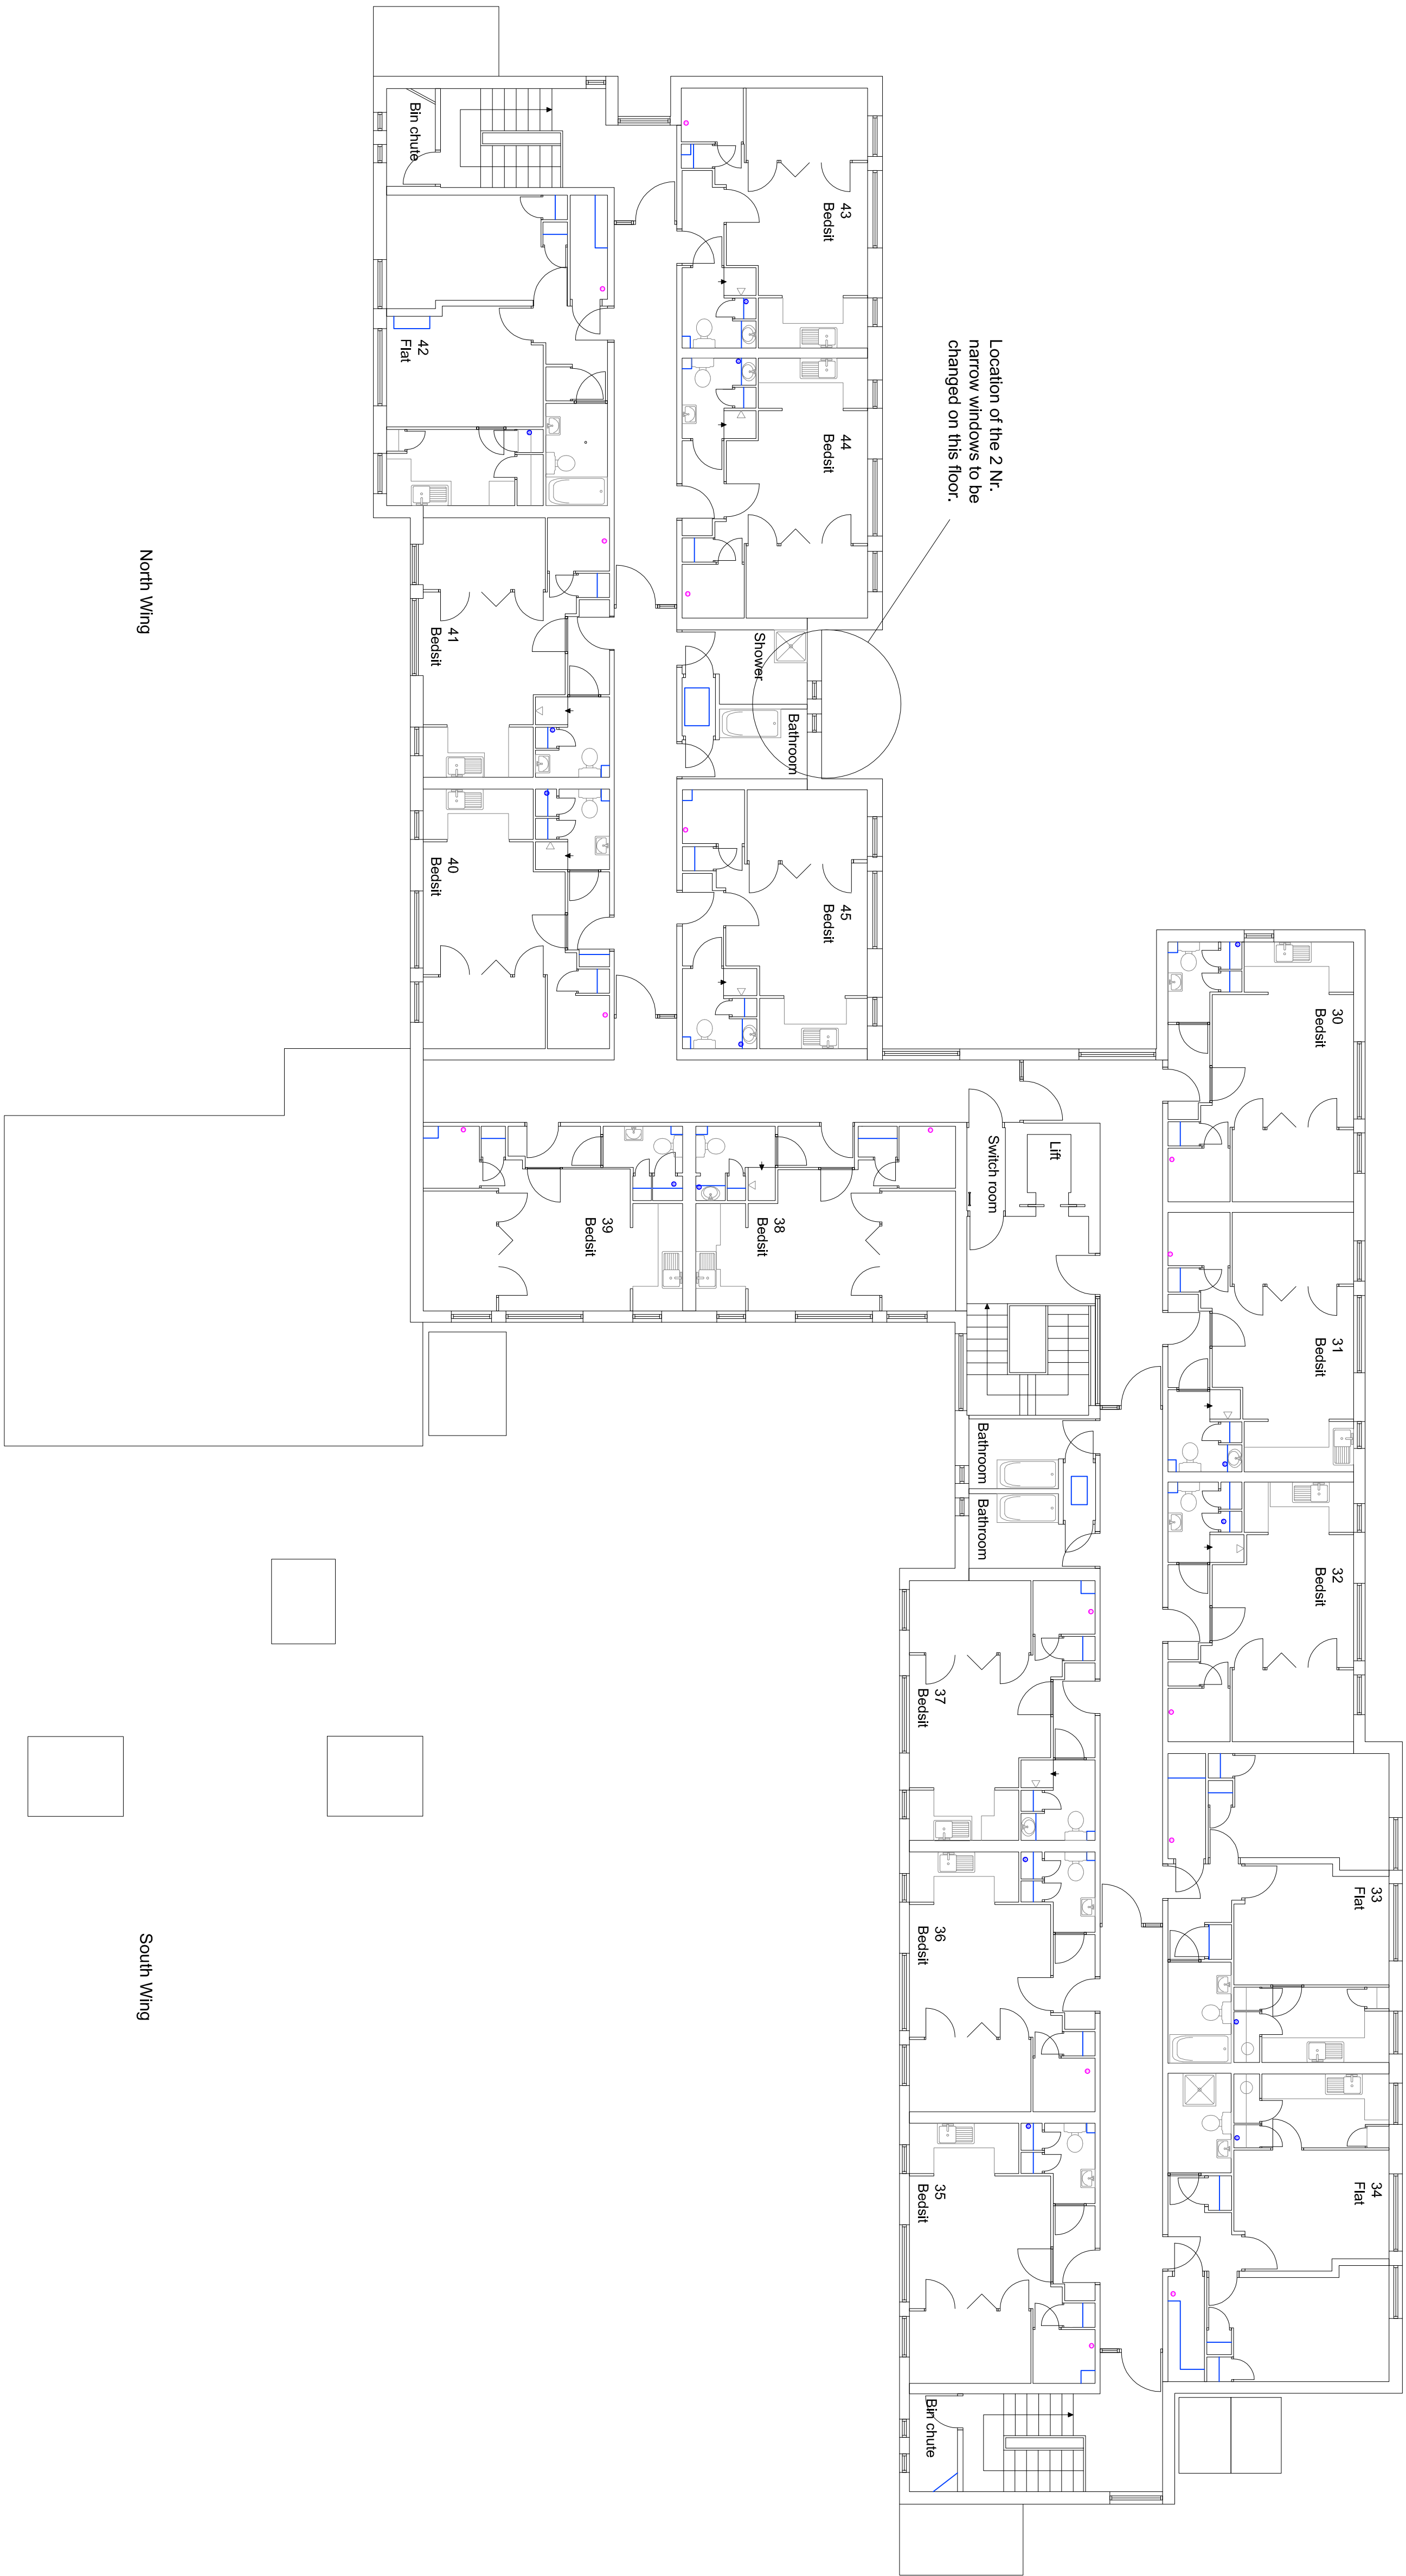


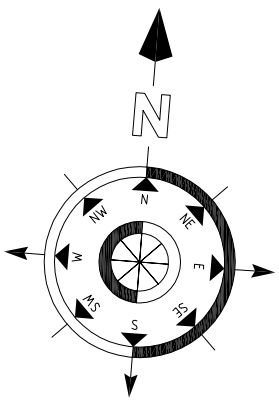

North Wing

South Wing

Draw No.: PFTL040605	Project Number: 141141	Drawn By: [Signature]
DATE: Sept 2014	PROJECT: ALTERATION AND REFURBISHMENT PROJECT AT CONNORS KEEP ROBIN GARDENS, POB 8XJ	Checked By: [Signature]
SCALE: 1:100 @ A1	CLIENT: Peterborough City Council	Drawn By: [Signature]
DRAWN BY: ST	CHECKED:	Drawn By: [Signature]
PARKER TORRINGTON		Drawn By: [Signature]
TITLE: EXISTING SECOND FLOOR PLAN		Drawn By: [Signature]
COPYRIGHT: The copyright of this document lies with Parker Torrington Limited. No use or copying of this document is permitted without the written consent of Parker Torrington Limited. Other than for the purposes of copying for contract documentation and for the use of the client.		Drawn By: [Signature]
PARKER TORRINGTON LIMITED, CHICHESTER, SUSSEX PO19 1JY		Drawn By: [Signature]
PLANNING		Drawn By: [Signature]