




EXISTING
REAR ELEVATION

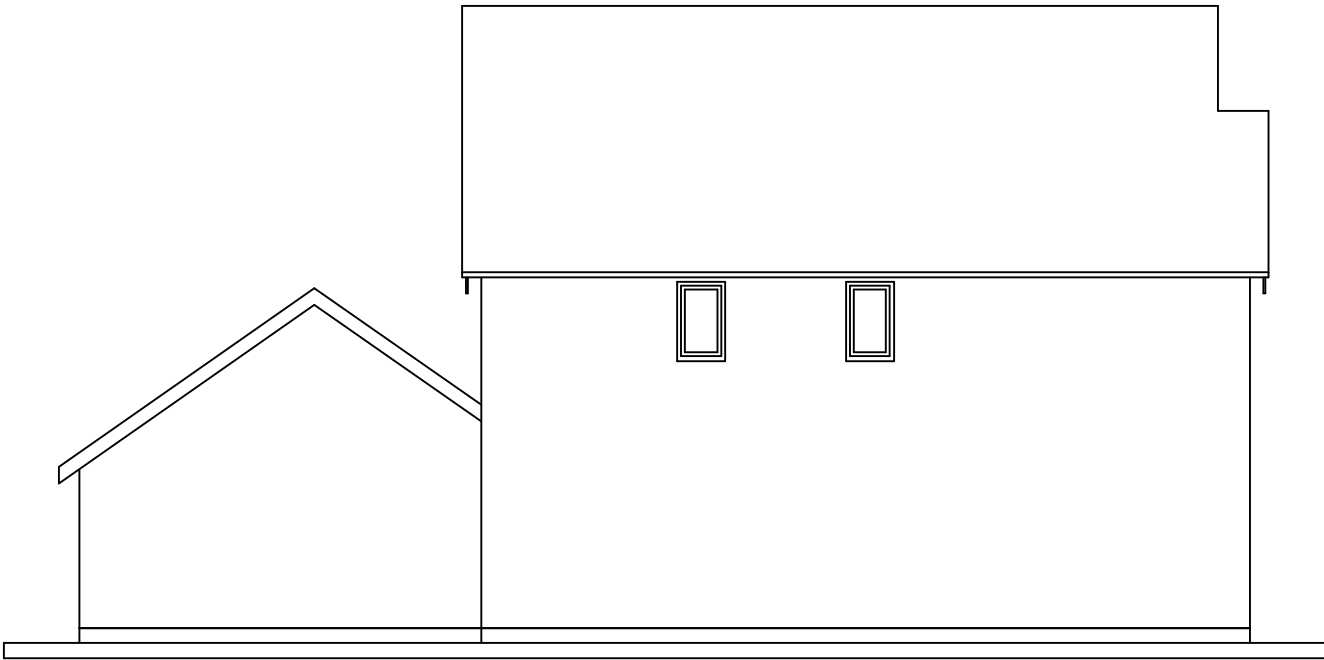

EXISTING
SIDE ELEVATION

This drawing is copyright and the property of Alitex Limited. It must not be copied (in whole or in part), used for manufacture or otherwise disclosed without prior written consent of the company. Any copies of this drawing made by any method must also include a copy of this legend. © Alitex Limited 2006.

		TITLE ORANGERY PLANNING DRAWING Plot No. 124 The Yoxall, Redland Grange, Emsworth. For Mr. O'Neill		
DRAWN MSM	DATE 08/04/14	SCALE 1:100	DWG NO. VPF4810-C - Existing Layout-01	A3
CHECKED	CHECKED	CUSTOMER / ORDER No. 19543 - O'Neill		