




PROPOSED EAST ELEVATION
REF. NO.: BD533 PE01-1

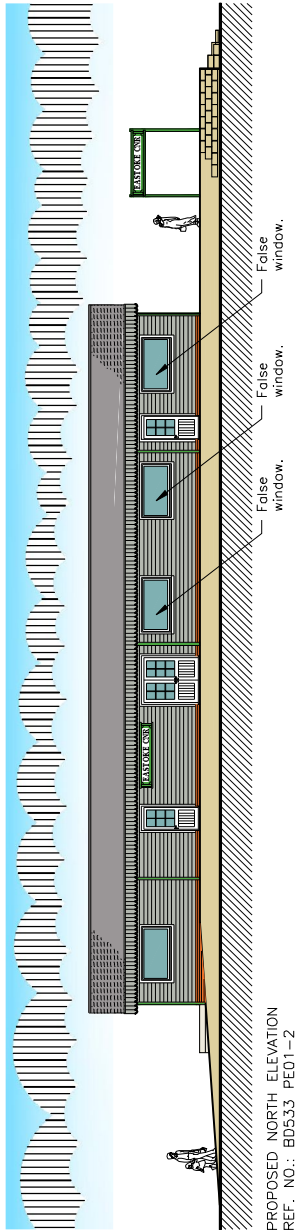

PROPOSED NORTH ELEVATION
REF. NO.: BD533 PE01-2

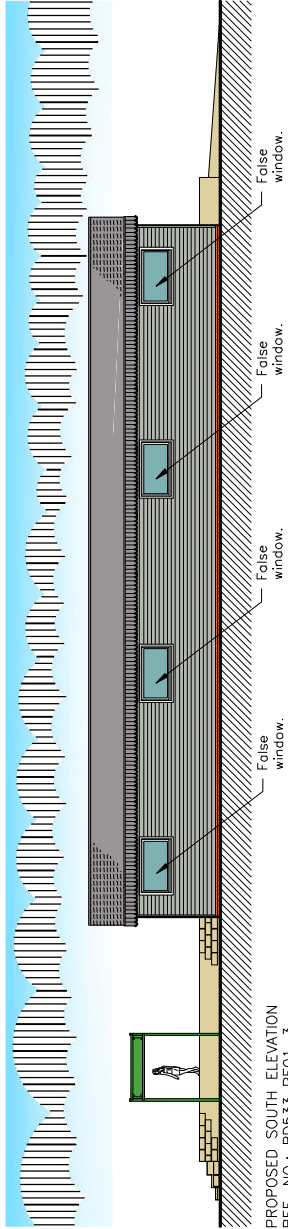

PROPOSED SOUTH ELEVATION
REF. NO.: BD533 PE01-3

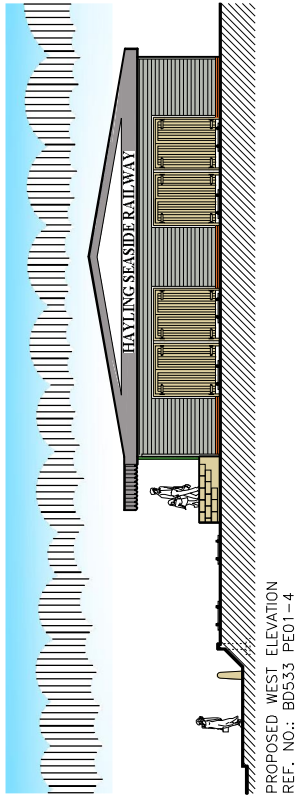

PROPOSED WEST ELEVATION
REF. NO.: BD533 PE01-4





HIGHWAY



HIGHWAY

PEDESTRIAN PAVEMENT

PEDESTRIAN PAVEMENT

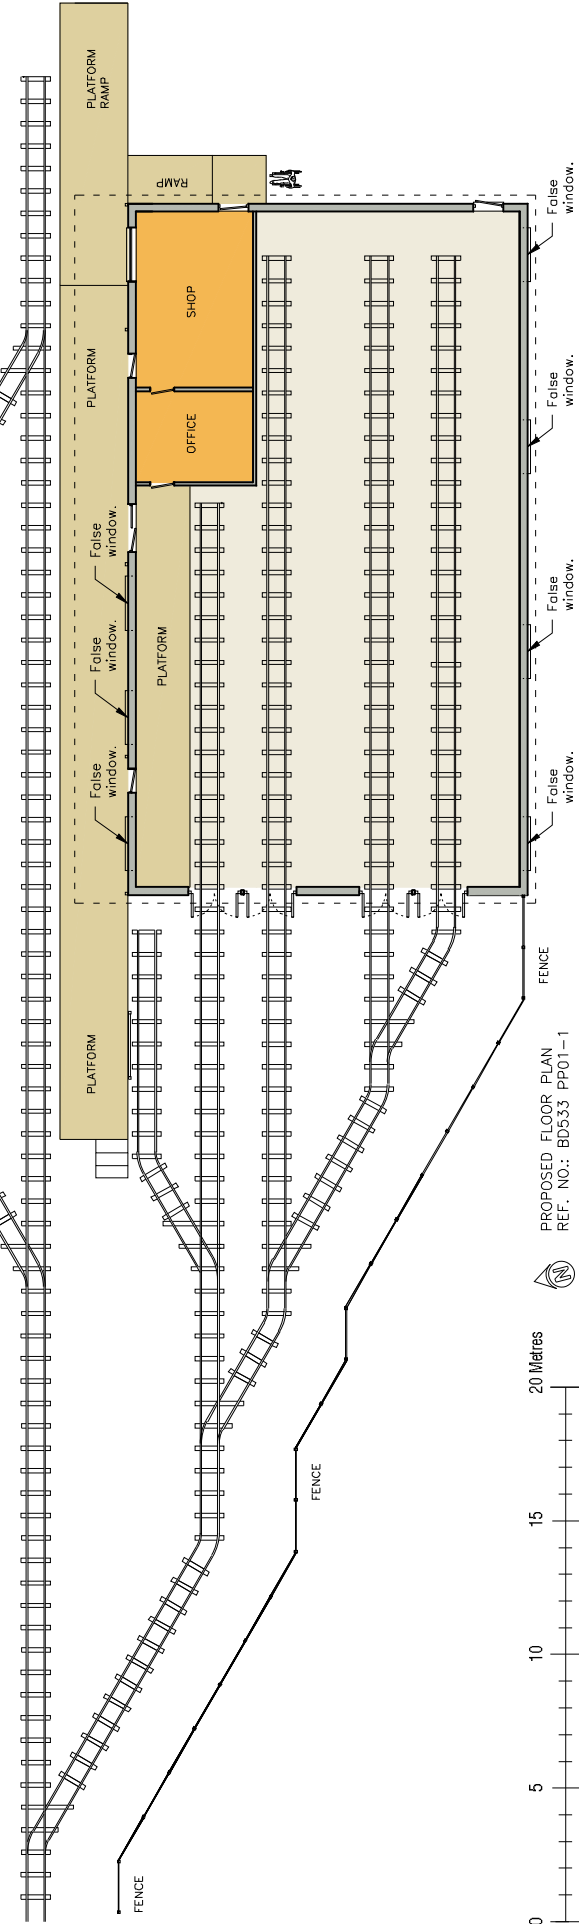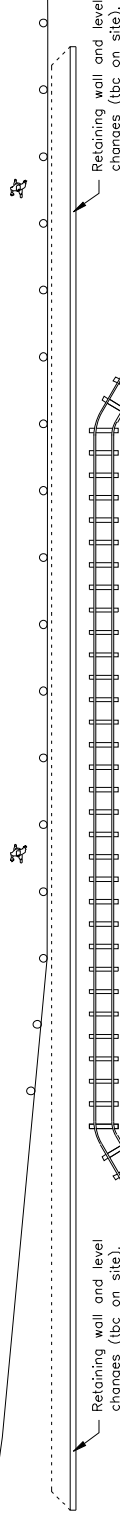

Living Space

www.livingspacedesign.com

0141 577604 Fax 0141 575139

Copyright of this drawing is reserved by Living Space. This drawing is not to be scaled for construction except for information purposes. It is to be checked on site prior to construction or manufacture. If there are any discrepancies the designer is to be contacted immediately.

PROJECT: CORNER
HAYLING SEASIDE RAILWAY,
HAYLING ISLAND,
HAMPSHIRE
PO11 9LU

CLIENT:
MR. BOB HADDOCK

TITLE:
PROPOSED FLOOR PLAN AND
ELEVATIONS

JOB NO.:
BD533

DWG. NO.:
PP01-1/ PE01-1,2,3,4

SCALE:
1:200 @ A3 / 1:100 @ A1

DATE: REV: DRAWN BY:
26 06 2014 H J.L.